




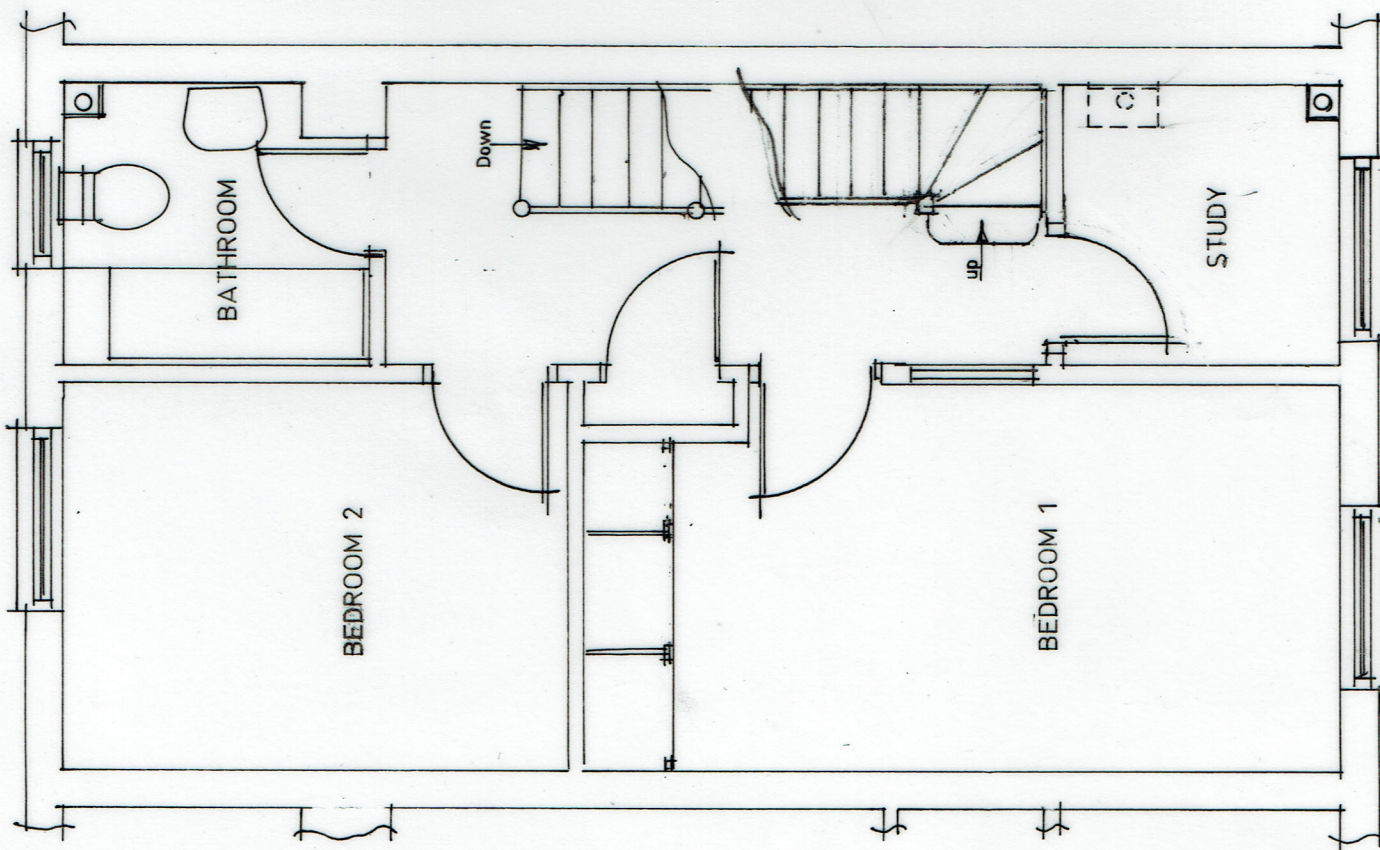

Proposed First Floor Layout.

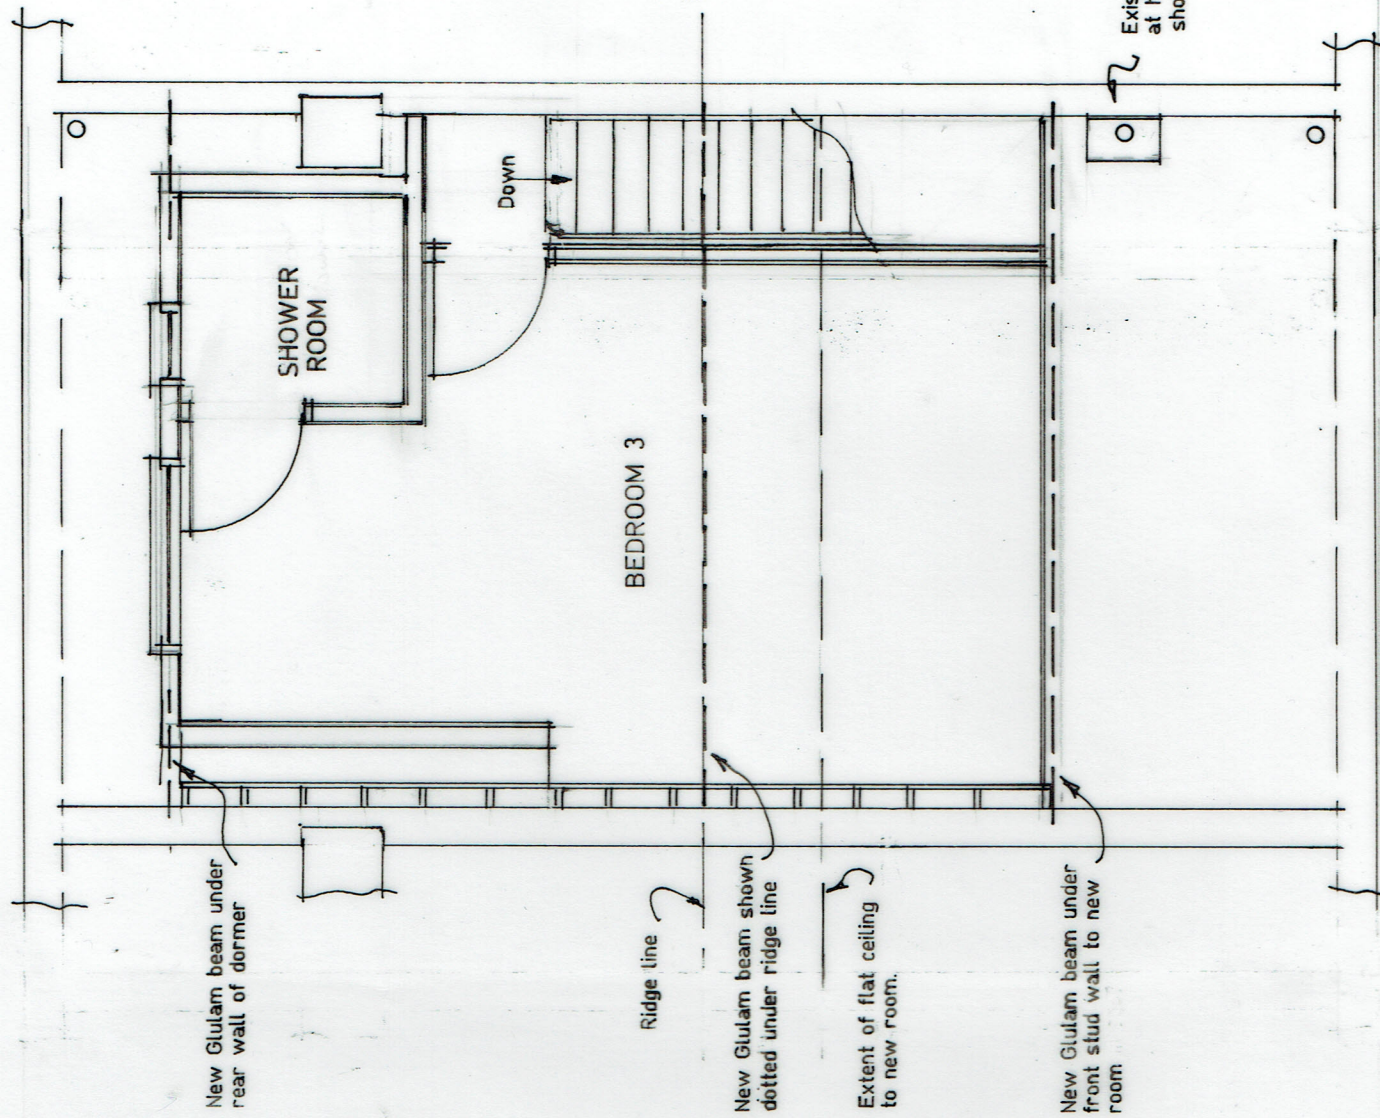

Proposed Second Floor Layout.

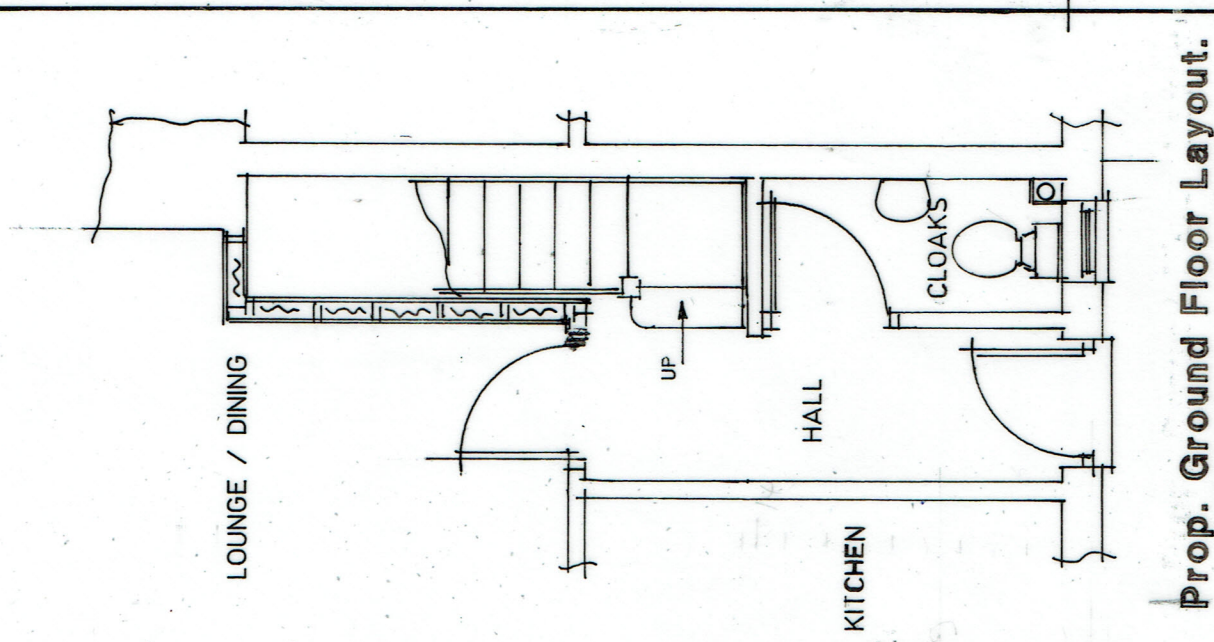

Prop. Ground Floor Layout.

Existing gas boiler re-positioned at high level within ex En-suite shower room - see section

Proposed room in roof with rear dormer at 18 Kings Terrace, Emsworth, Hants. PO10 7AA

J Hughes Esq..

Scale 1:50

Date December 2021

A3 Drawing Number

2

Revision

A

