


SITE ELEVATIONS 1:200

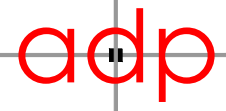

architects & urban designers

Tel: 0845 365 1475

Email: mail@adp-uk.co.uk

www.adparchitects.co.uk


Richmond Court, 94 Botley Road, Park Gate, Southampton, SO31 1BA

C	03.11.21	Plot numbers amended
B	11.06.21	Planning Issue
A	08.06.21	Trees & hedging added
rev:	date:	note:

For Illustrative Purposes Only
Levels & heights based on topographical survey data
and other information interpolated
Street elevations shown parallel to building faces



Site Section from South to North (Plot 6) C-C

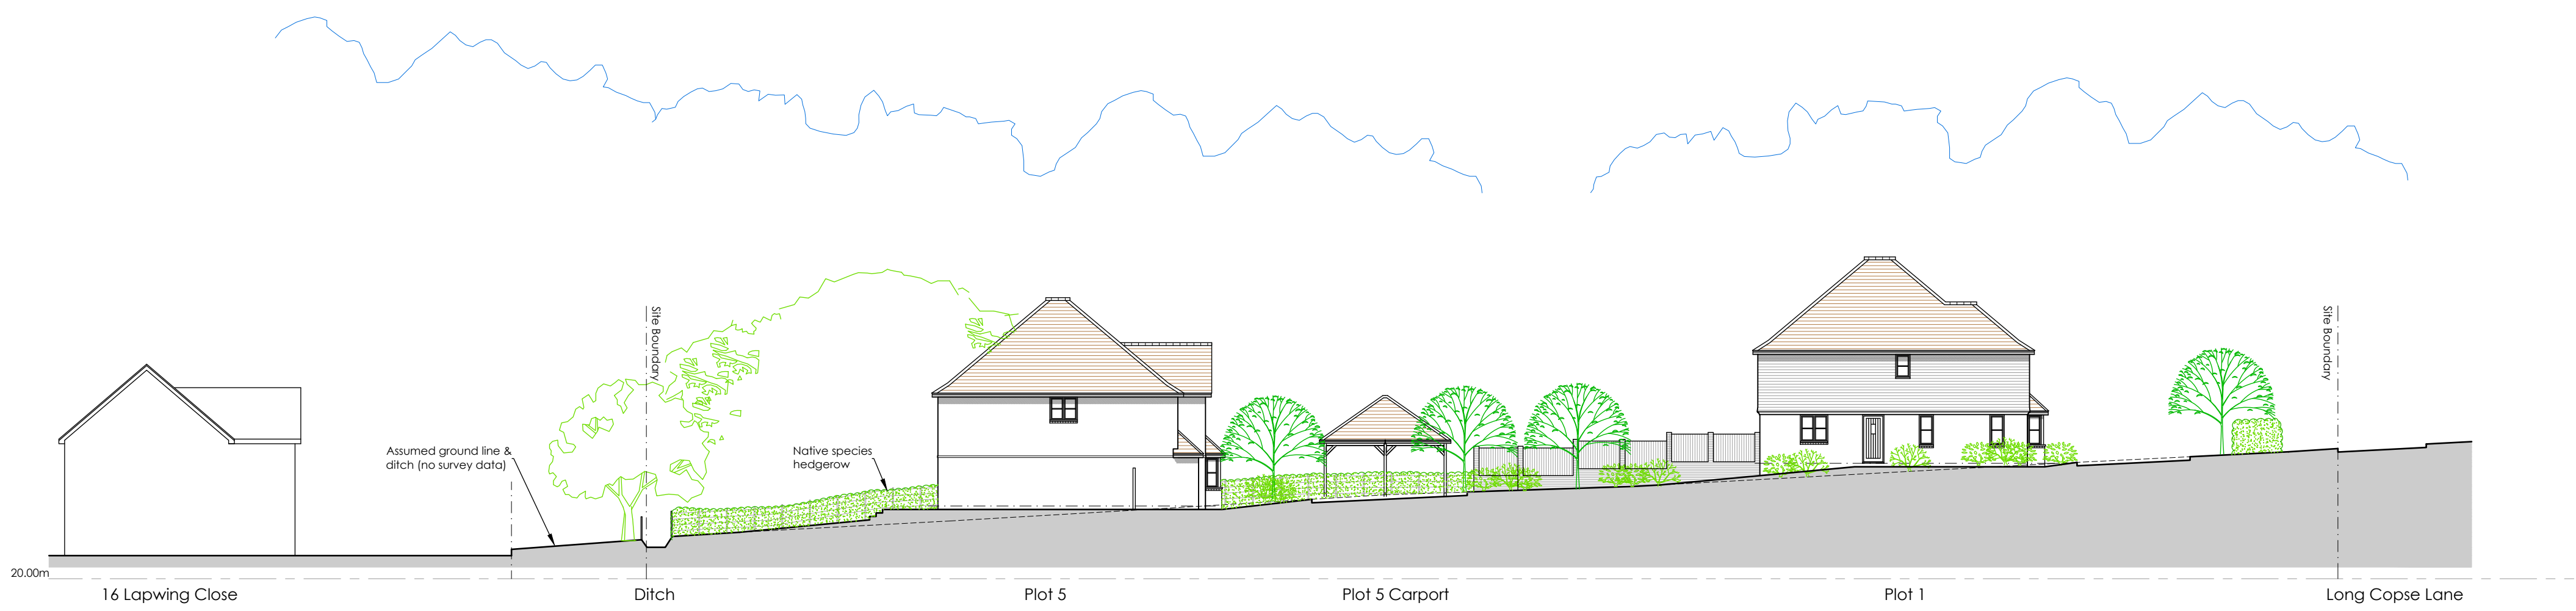

Site Section from South to North (Plot 4) D-D