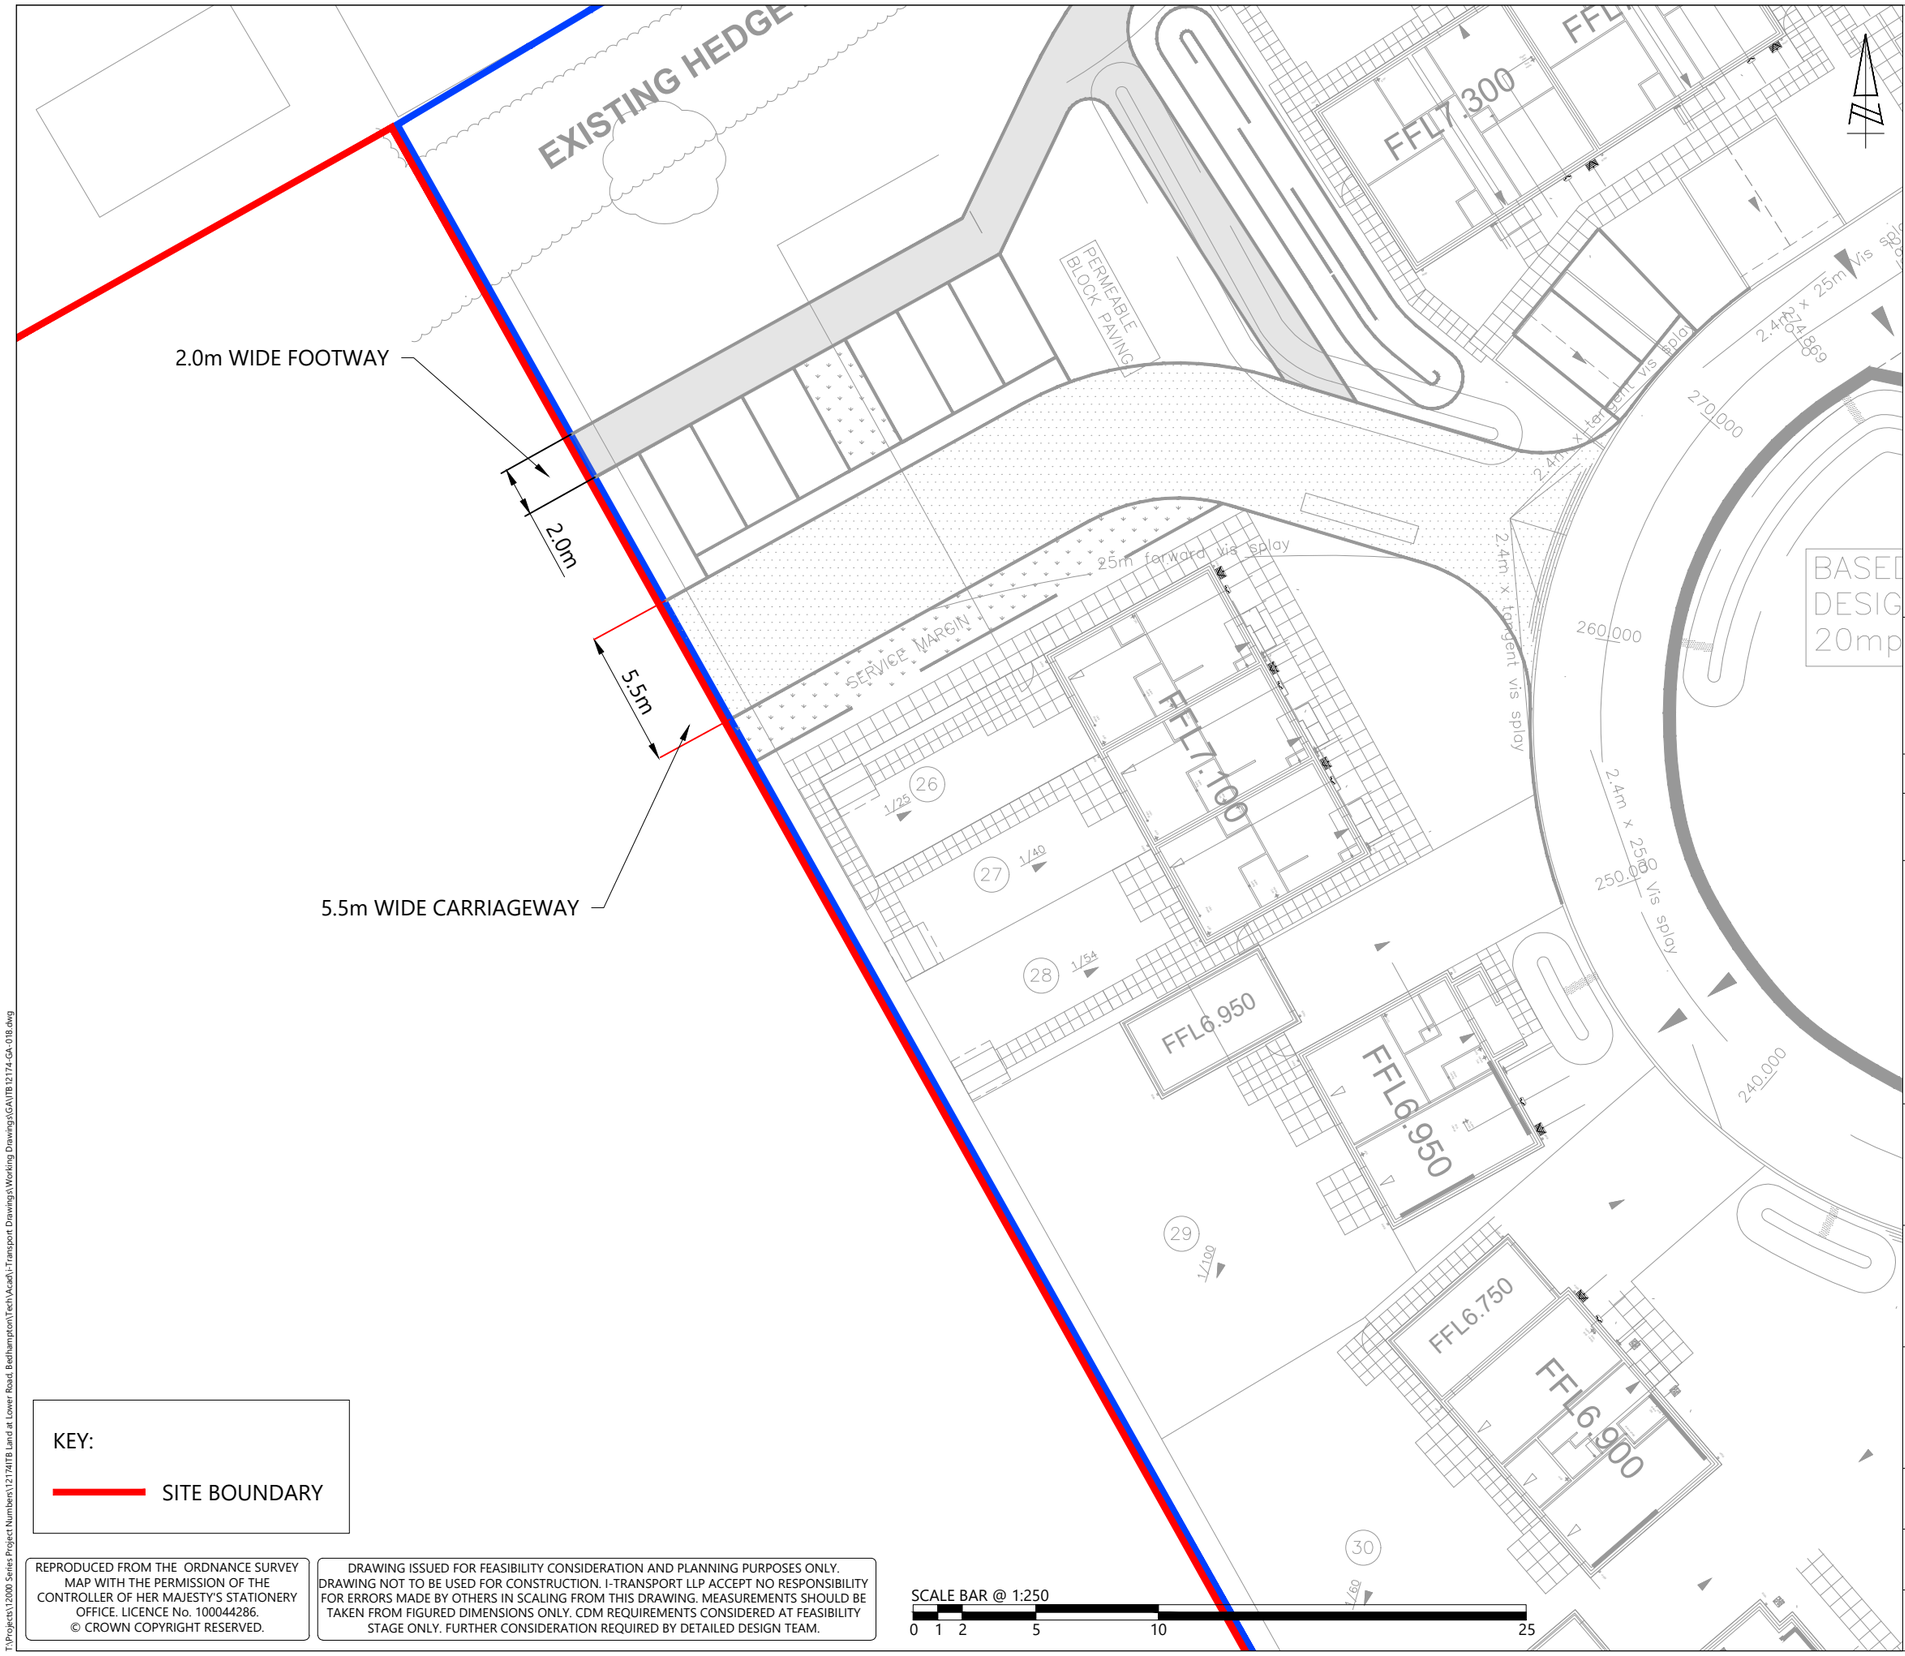

KEY:

SITE BOUNDARY

REPRODUCED FROM THE ORDNANCE SURVEY MAP WITH THE PERMISSION OF THE CONTROLLER OF HER MAJESTY'S STATIONERY OFFICE. LICENCE No. 100044286.
© CROWN COPYRIGHT RESERVED.

DRAWING ISSUED FOR FEASIBILITY CONSIDERATION AND PLANNING PURPOSES ONLY. DRAWING NOT TO BE USED FOR CONSTRUCTION. I-TRANSPORT LLP ACCEPT NO RESPONSIBILITY FOR ERRORS MADE BY OTHERS IN SCALING FROM THIS DRAWING. MEASUREMENTS SHOULD BE TAKEN FROM FIGURED DIMENSIONS ONLY. CDM REQUIREMENTS CONSIDERED AT FEASIBILITY STAGE ONLY. FURTHER CONSIDERATION REQUIRED BY DETAILED DESIGN TEAM.

SCALE BAR @ 1:250

0 1 2 5 10 25

REV	DATE	BY	DESCRIPTION	CHK	APD

STATUS: FOR INFORMATION

i-Transport

Grove House, Lutyens Close, Chineham
Basingstoke, Hampshire, RG24 8AG

Tel: 01256 338640

www.i-transport.co.uk

TITLE: PROPOSED SITE ACCESS ARRANGEMENT FROM PHASE 1 SITE

PROJECT: LAND WEST OF OLD MANOR FARM, BEDHAMPTON

CLIENT: BARGATE HOMES

DRAWN:	CHECKED:	APPROVED:
JMc	BC	SJ
PROJECT No: ITB12174	SCALE @ A3: 1:250	DATE: 23.08.21

DRAWING No: ITB12174-GA-018 REV: -

T:\Projects\12000 Series Project Numbers\12174ITB Land at Lower Road, Bedhampton\Tech\Acad\i-Transport Drawings\Working Drawings\GA\ITB12174-GA-018.dwg