


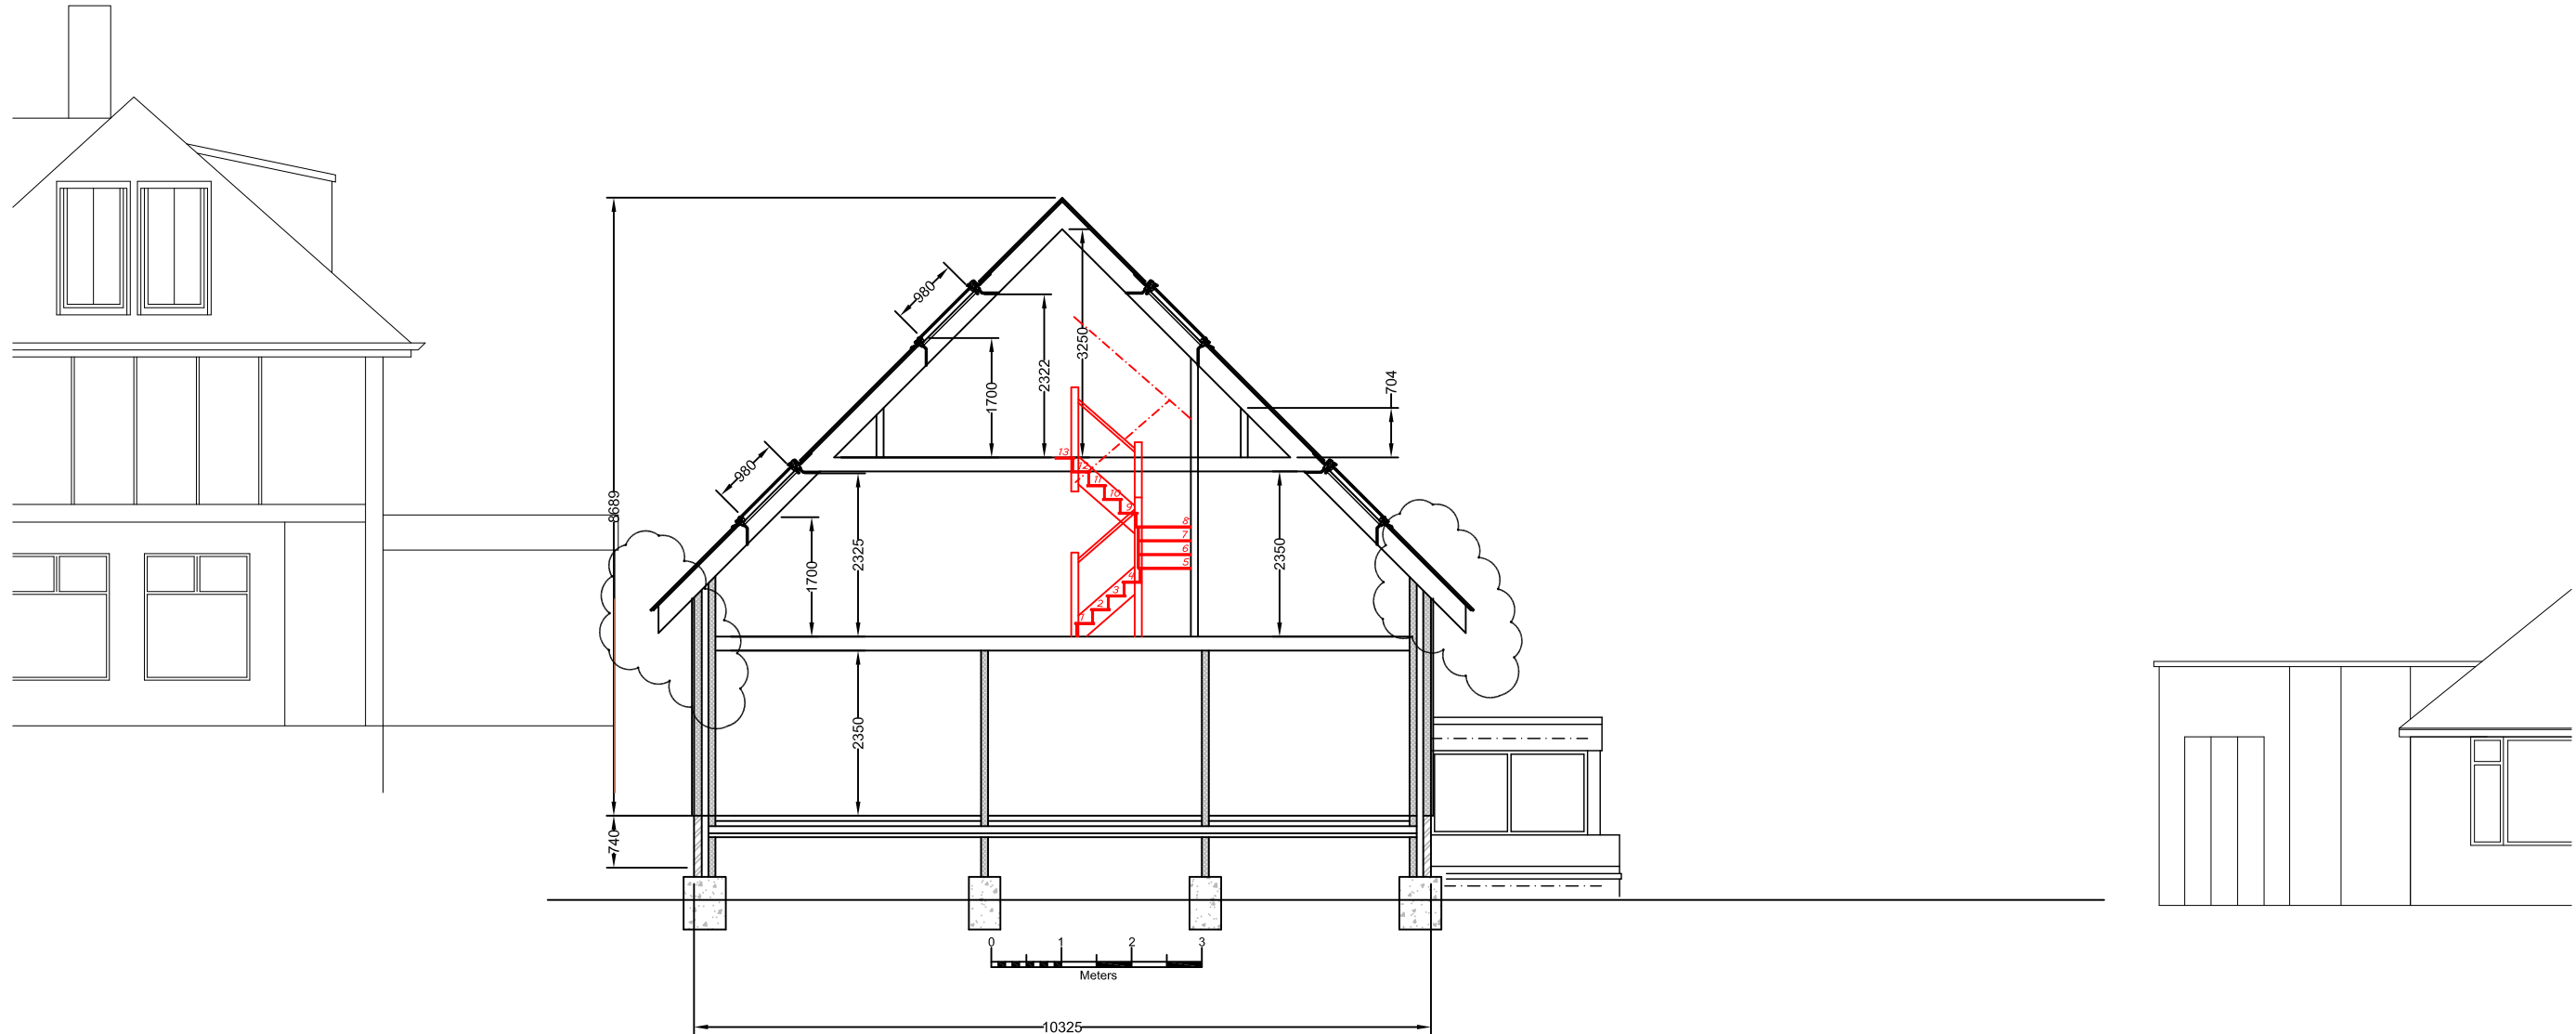

Section



Architectural & Civil Engineering Design
143 Station Road, Liss, Hants. GU33 7AJ
Tel 01730 894988
e-mail: enquiries@acedesigns-ltd.co.uk
www.ace-designs.co.uk

Job Title
**Proposed first & second floor extensions
at 114 Seafront, Hayling Island**

Drawing Title
**Dwelling and garage section
showing relationship to 112 and 116,**

Client
Mr and Mrs Sayers

Scale 1:100 @ A3	Date June 22	Designed GG
Drawn EV	Checked GG	Approved
Job No 211102	Drawing No 211102/10	Rev A