




General Notes
1 This drawing is © copyright BLUNN Architects 2022. No unauthorised reproduction of any kind is permitted.
2 No Dimensions to be scaled from this drawing.
3 This map is reproduced from Ordnance Survey material with the permission of Ordnance Survey on behalf of the Controller of Her Majesty's Stationery Office © Crown Copyright. Unauthorised reproduction infringes Crown Copyright and may lead to prosecution or civil proceedings. 100019180, (2021)

Notes:
Site boundary ———
Public Right of way FP116 ———


PLEASE NOTE PUBLIC RIGHT OF WAY
TO REMAIN UNOBSTRUCTED
THROUGHOUT BUILD

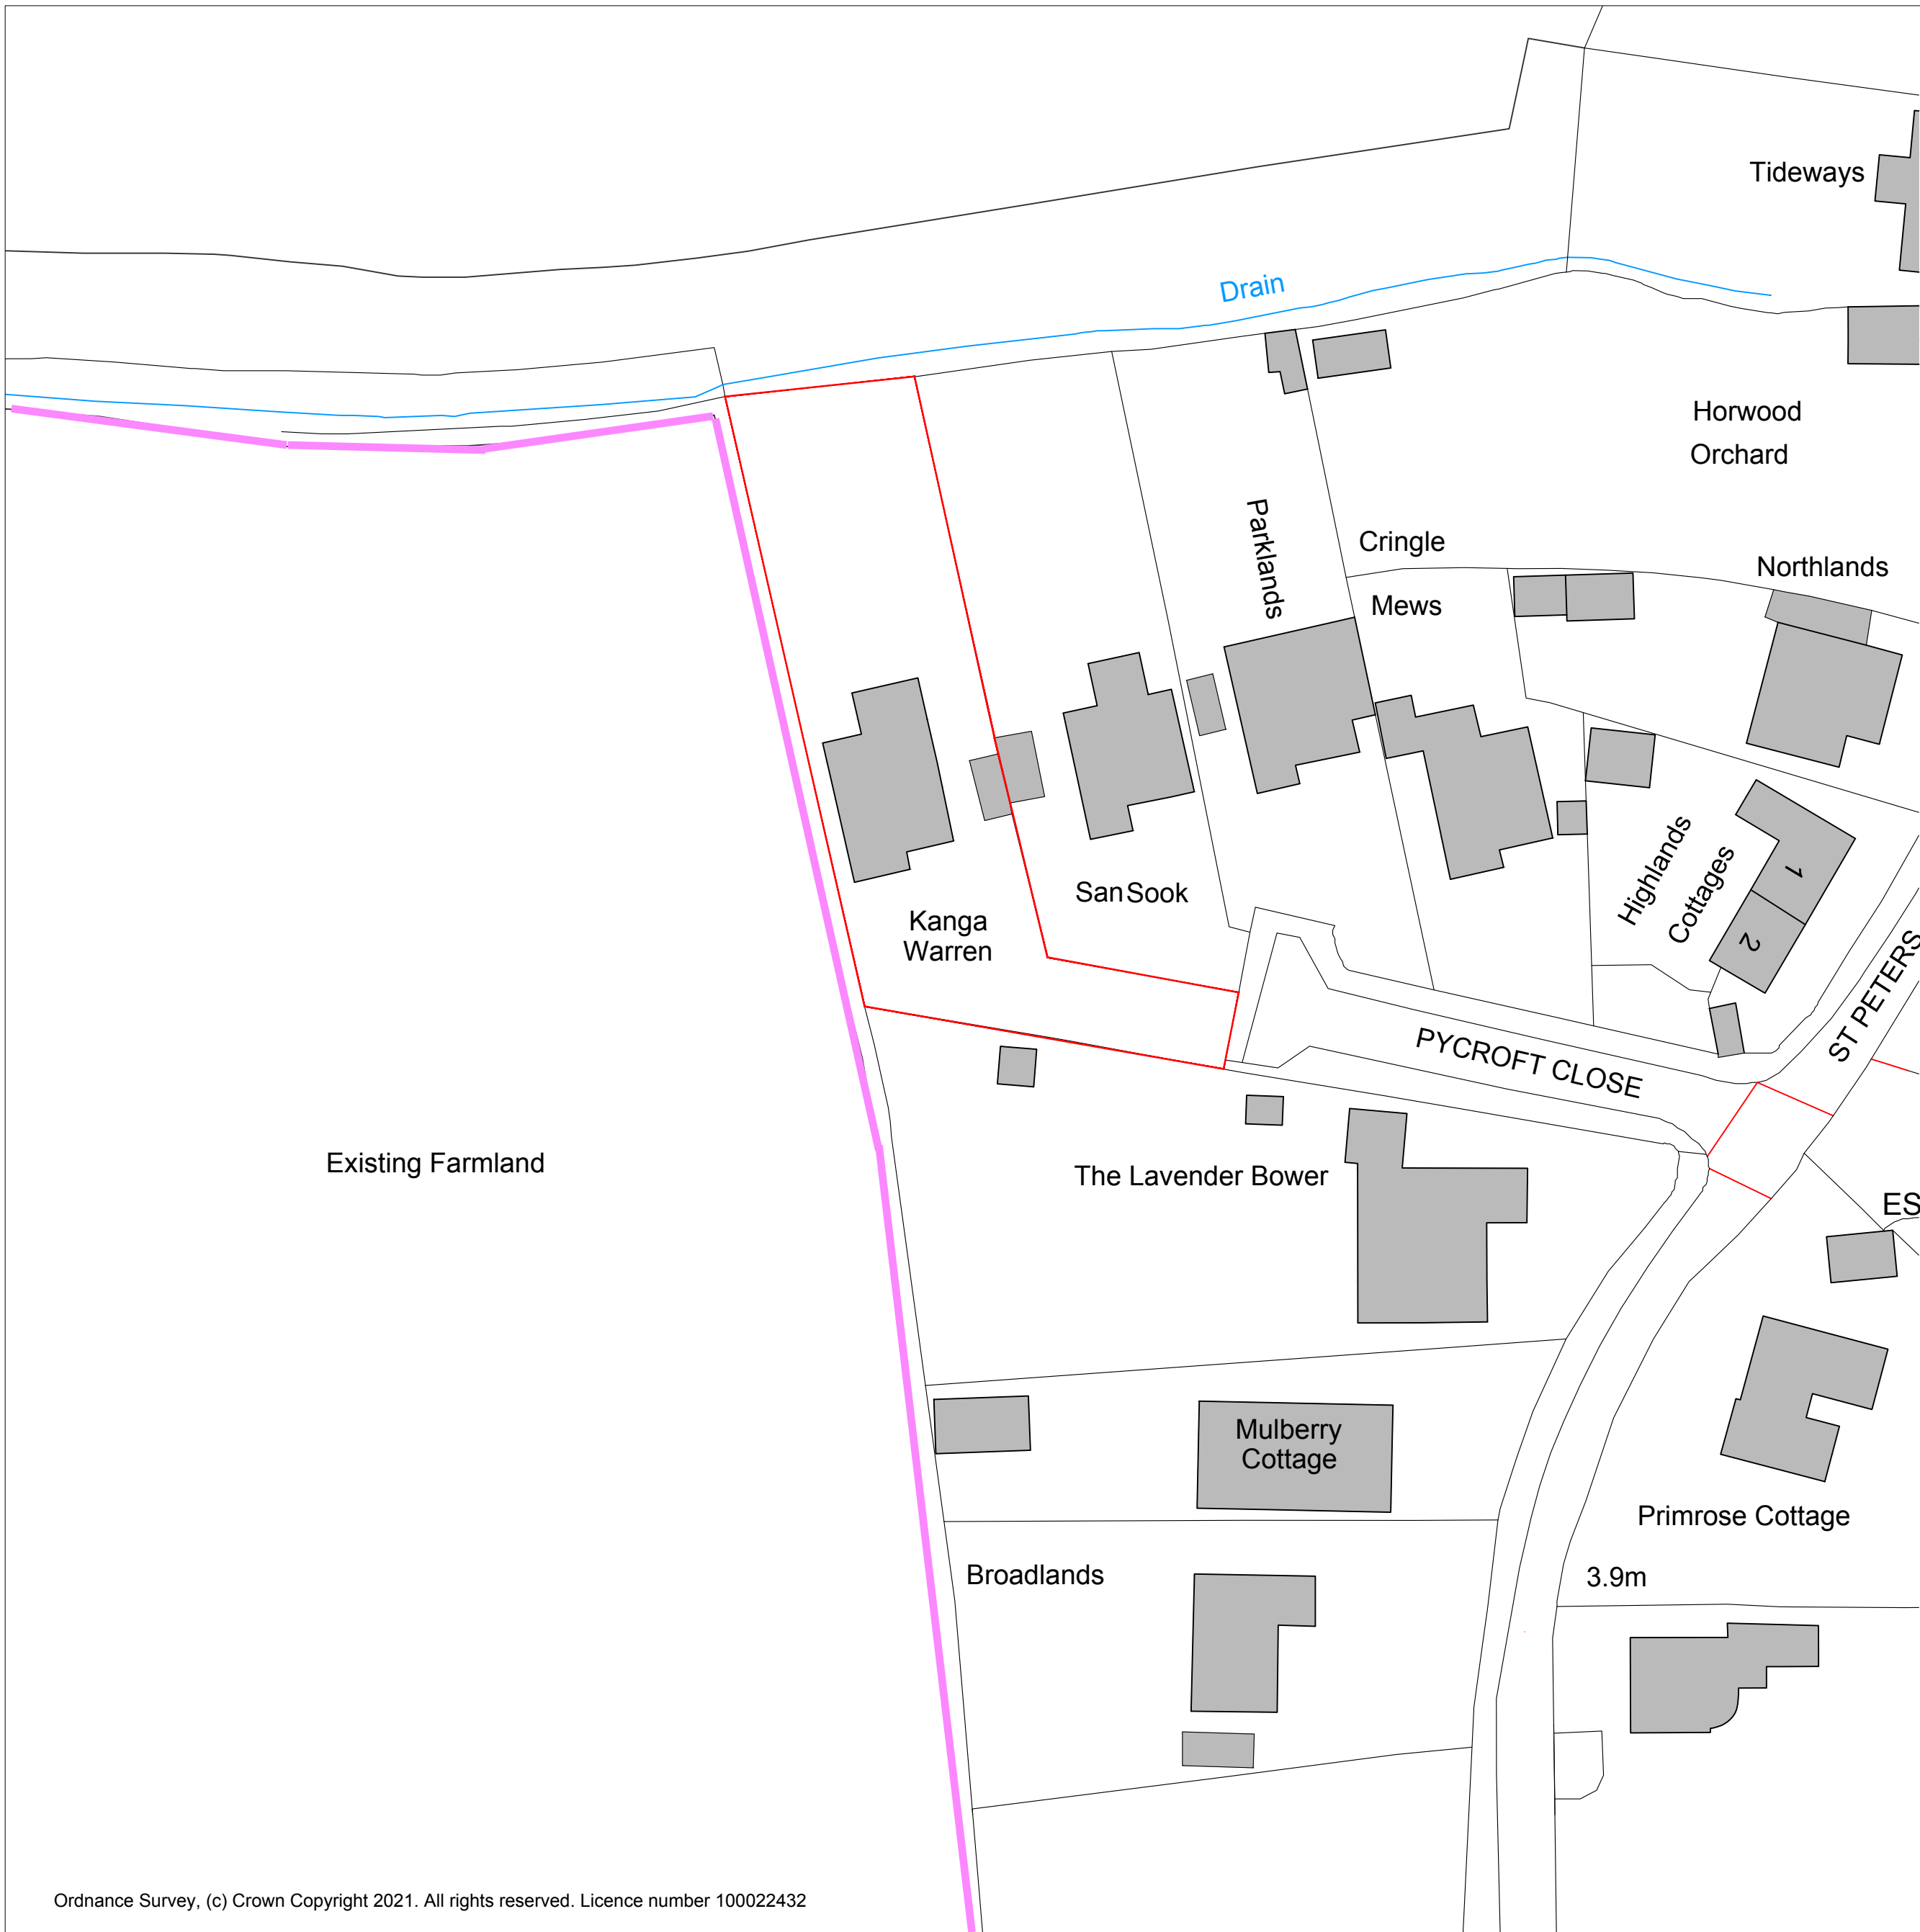

01 Existing Location Plan 1:500

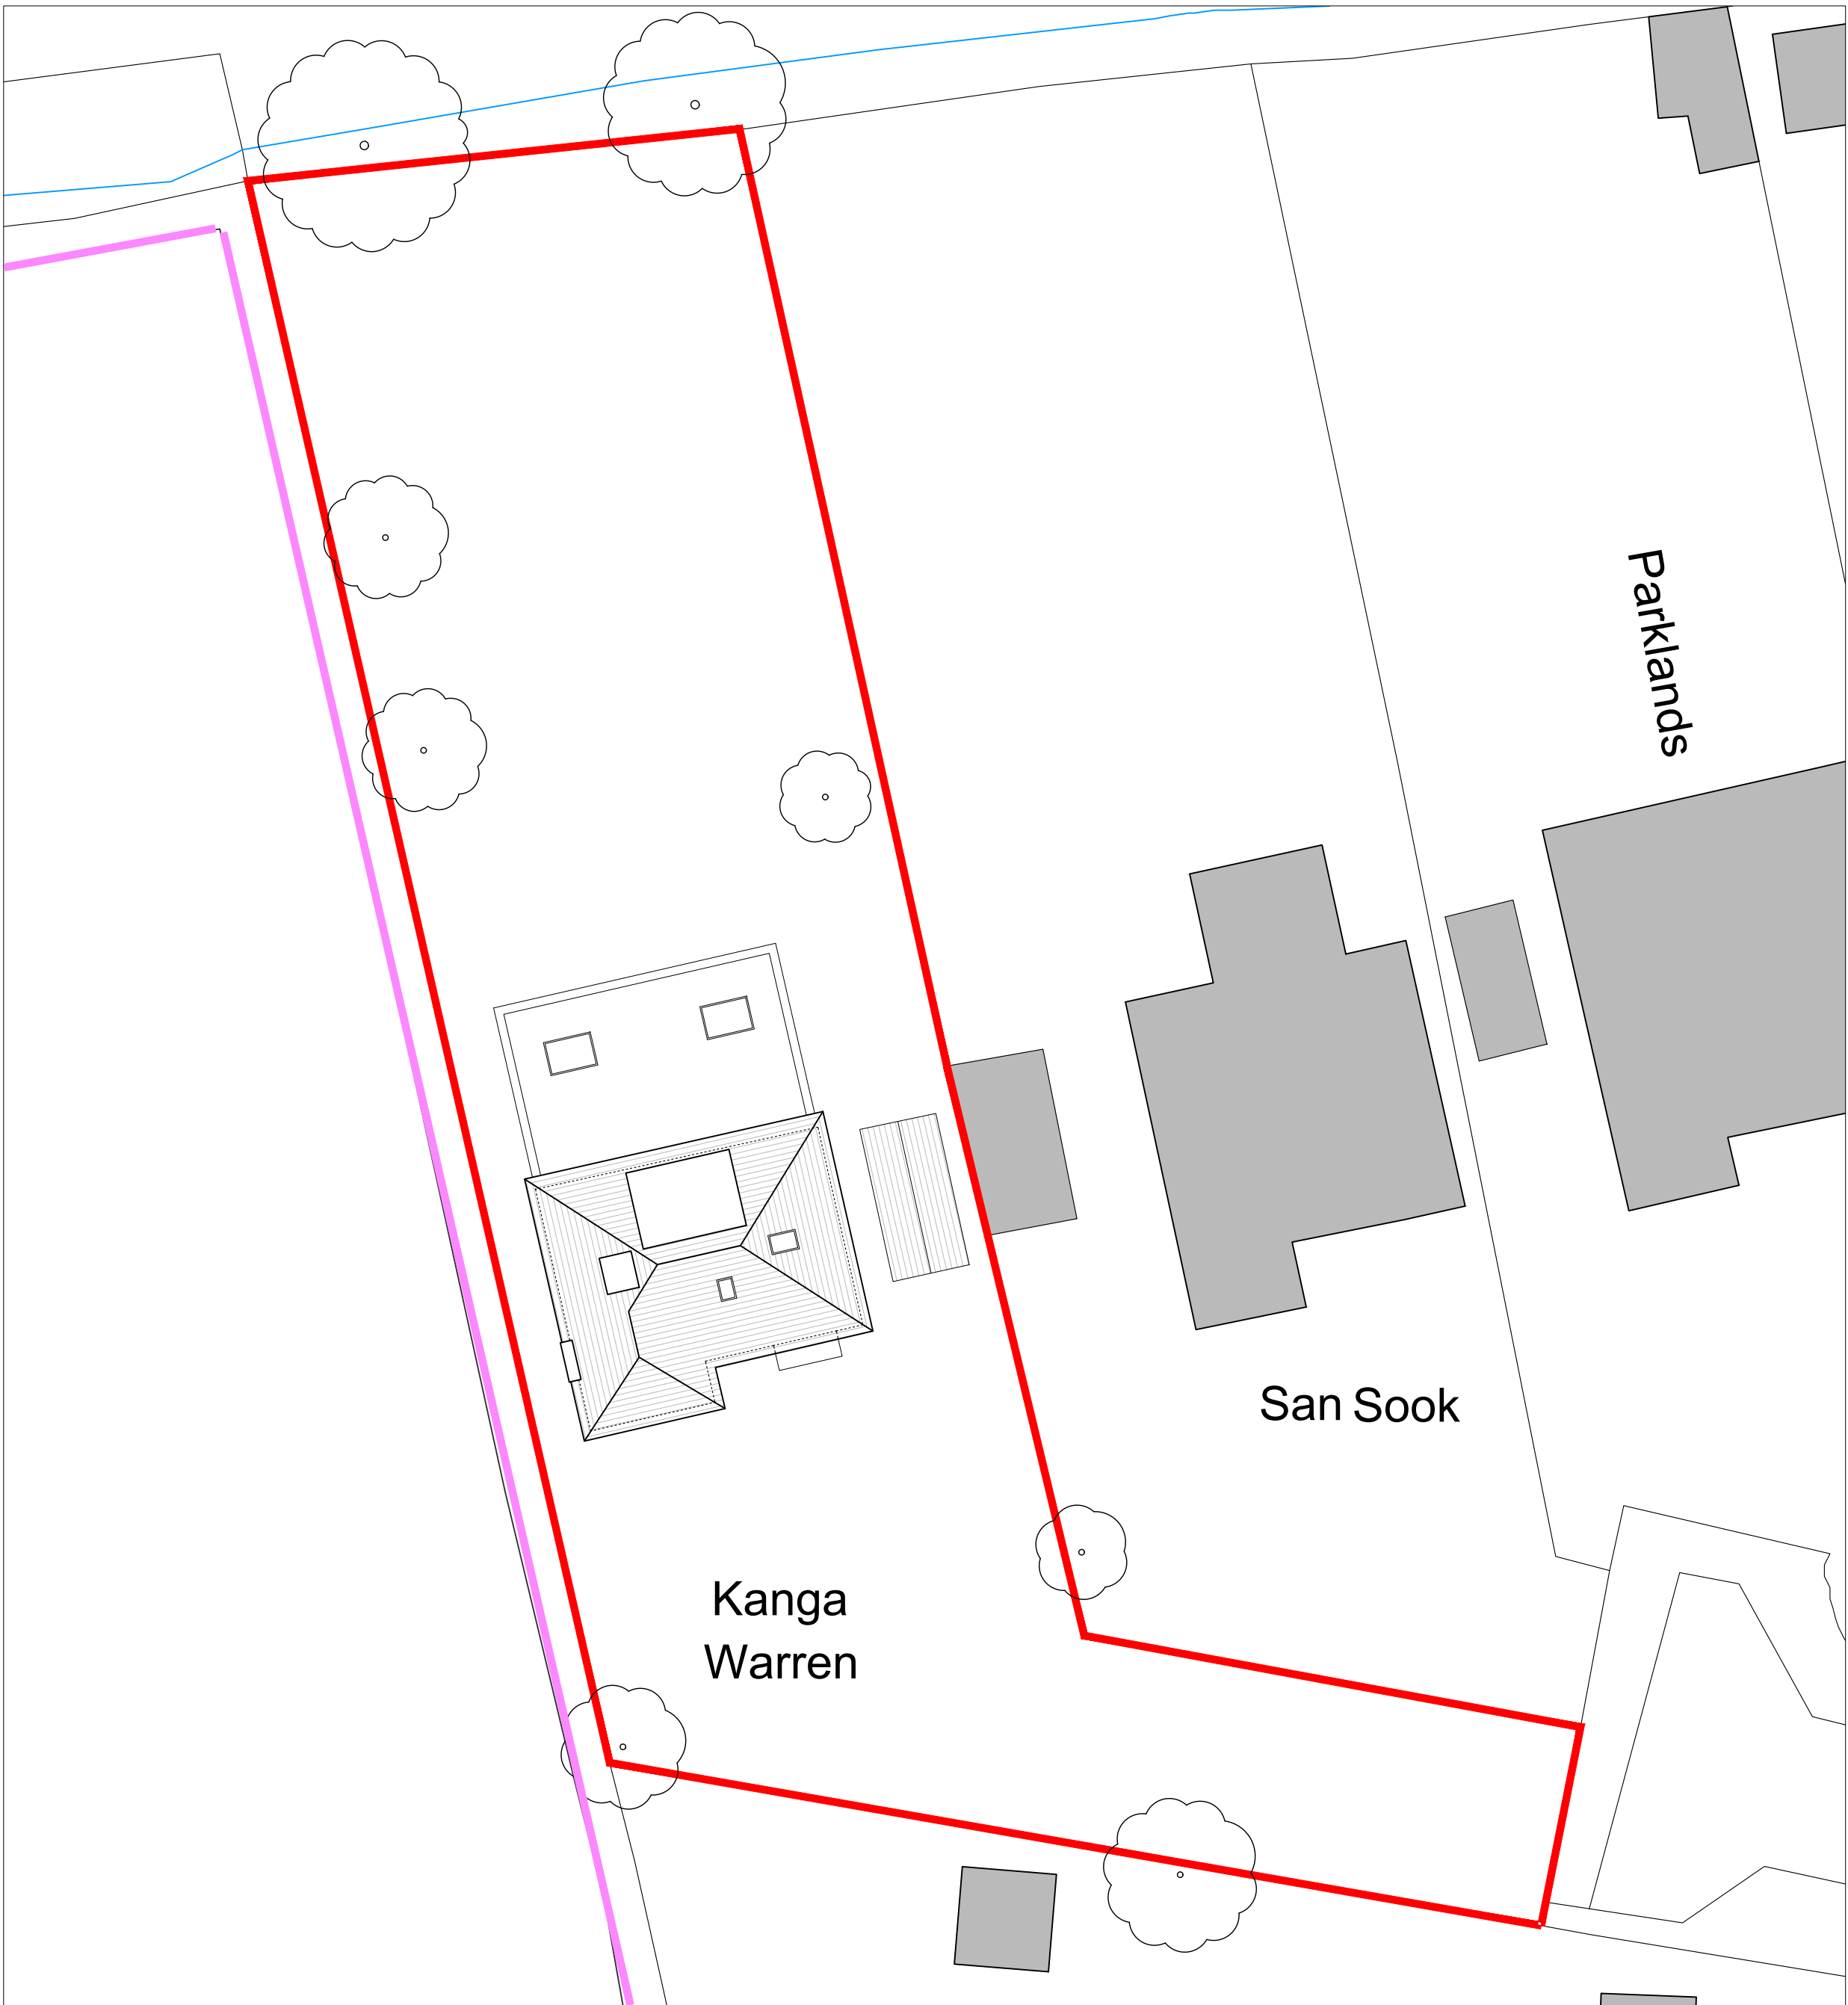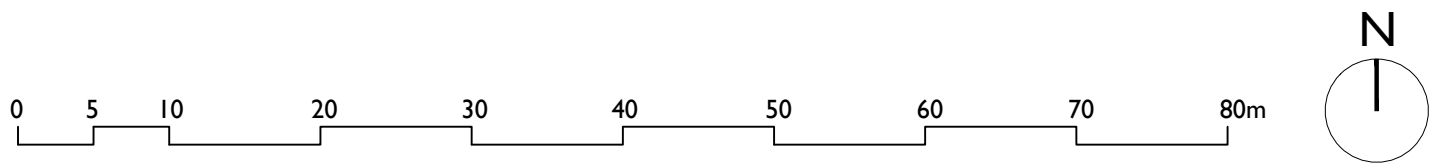

02 Proposed Block Plan 1:200

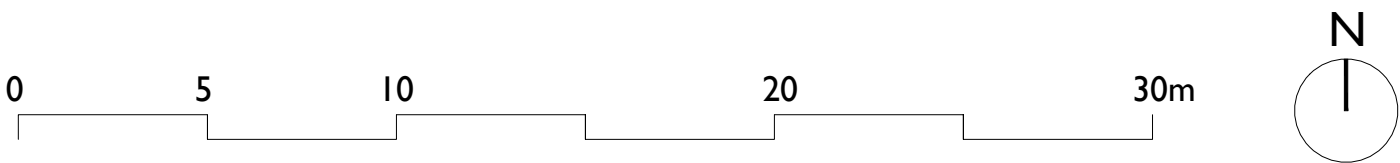

FOR PLANNING

A	26.02.24	PUBLIC RIGHT OF WAY ADDED	TB	TB
Rev	DATE	DESCRIPTION	Drawn	Check

BLUNN. ARCHITECTS

Foxcroft Studio
Oliver's Battery
Winchester
SO22 4JT

mail@blunnarchitects.com
tel:01962 275935
07977 148516

Kanga Warren
Pycroft Close, Hayling Island

Location & Block Plans
Scale 1:500 & 1:200 @ A1 / 1:1000 & 1:400 @ A3
P1050-A-PLN-100