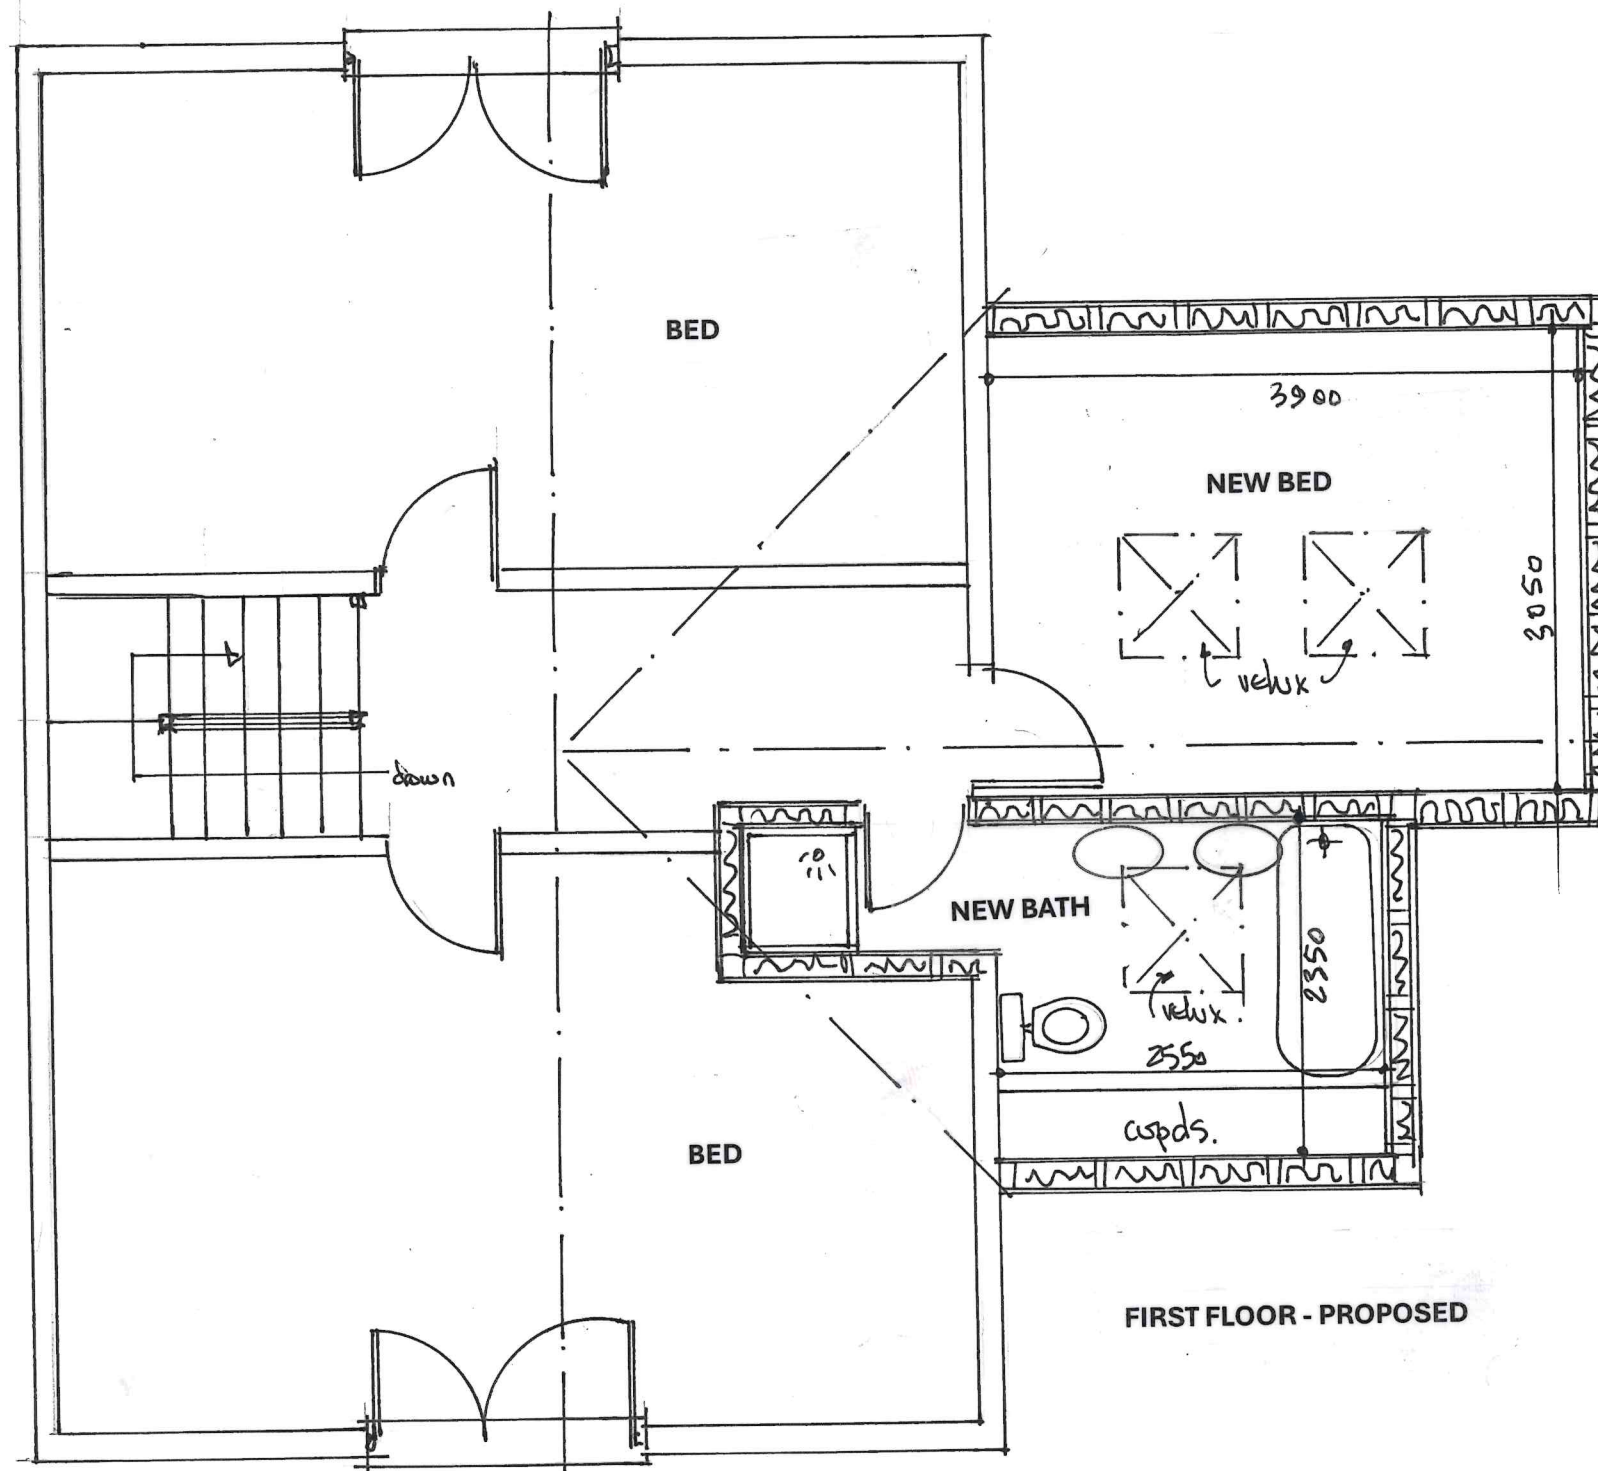


Title:

**PROPOSED TWO STOREY
EXTENSION
AT
6 NORTH CRESCENT
HAYLING ISLAND**

Drwg.no SS/P/04

scale: 1:50

date: June '24