


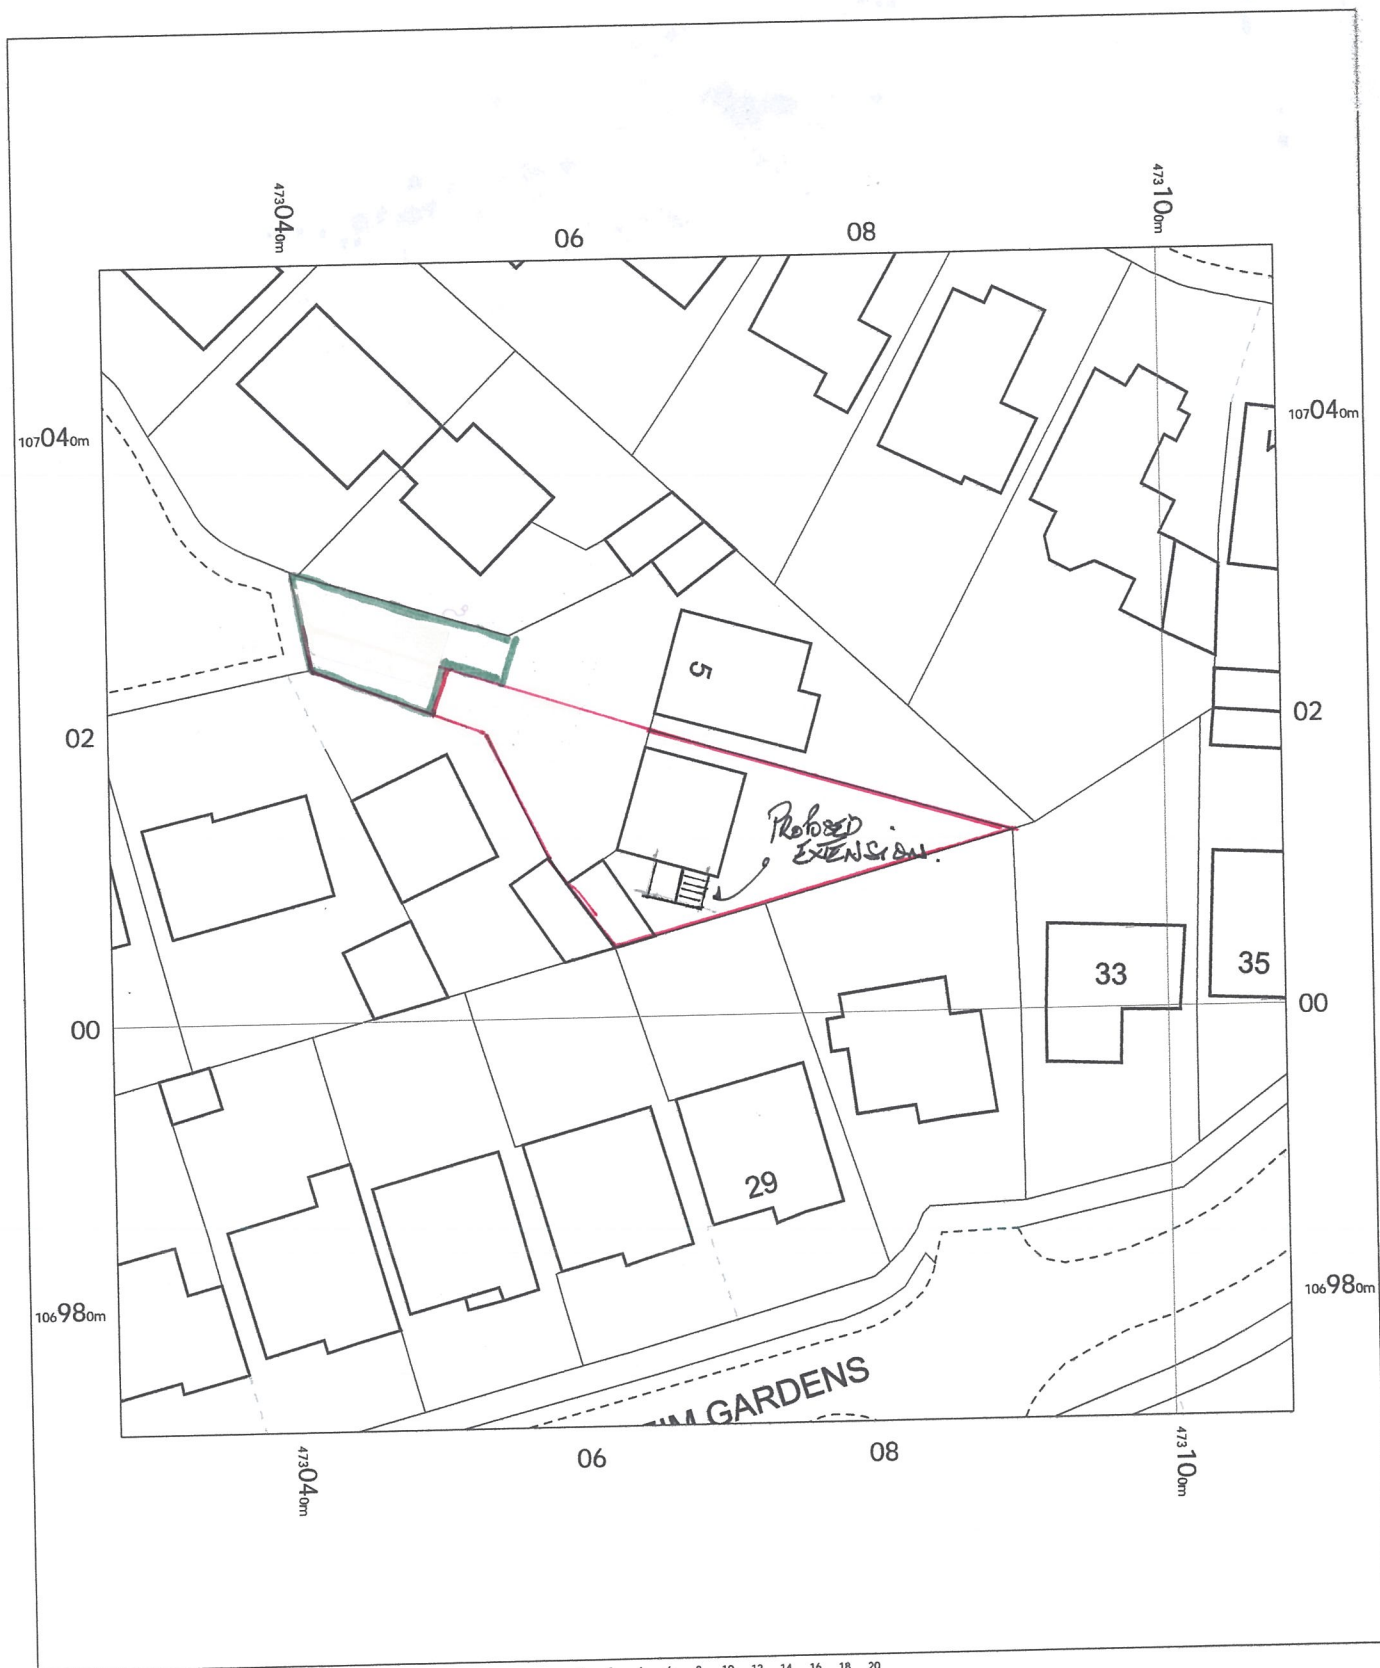


6 MARLBOROUGH PARK
HAVANT
PO9 2PP

OS MasterMap 1250/2500/10000 scale
Thursday, August 3, 2023, ID: BW1-01118424
www.blackwellmapping.co.uk

1:500 scale print at A4, Centre: 473068 E, 107012 N

©Crown Copyright Ordnance Survey. Licence no. 100041041

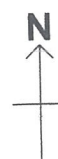

BLACKWELL'S
www.blackwellmapping.co.uk

TEL: 0114 268 7658
maps.sheffield@blackwell.co.uk