
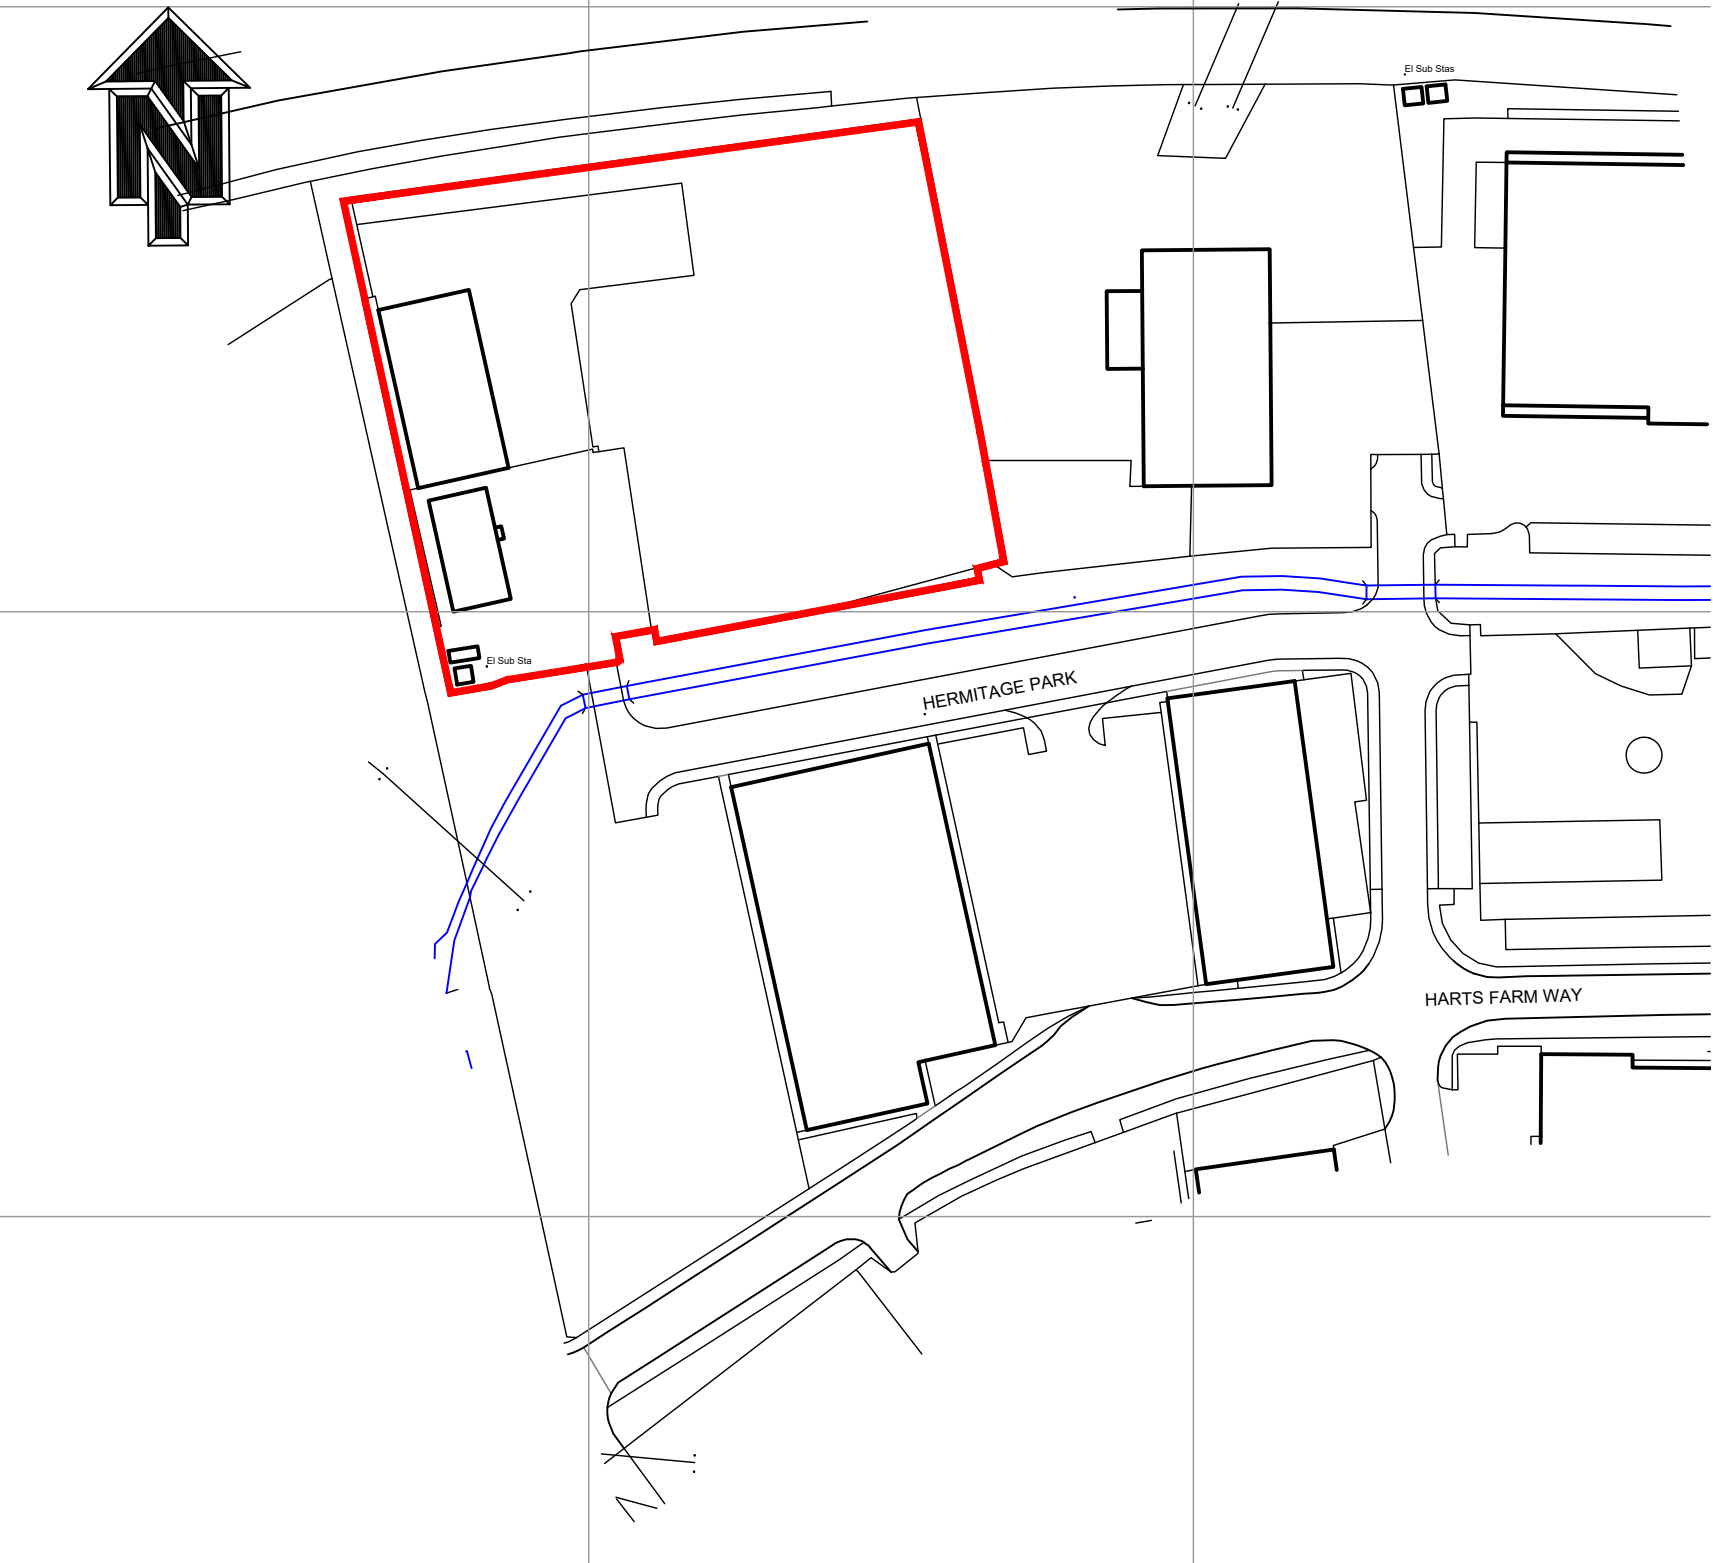


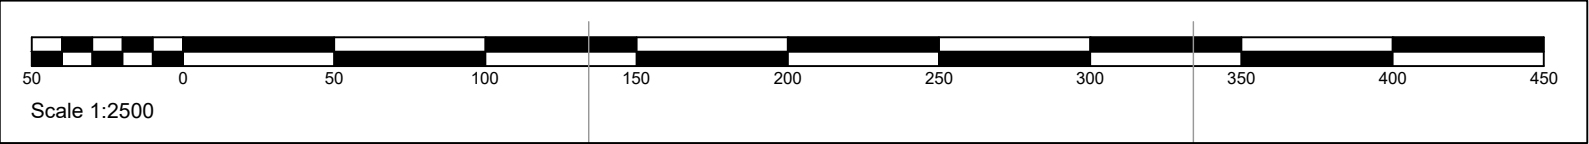

DESIGNER RISK INFORMATION
IN ADDITION TO THE HAZARDS/RISKS NORMALLY ASSOCIATED WITH THE TYPES OF WORK DETAILED ON THIS DRAWING, NOTE THE FOLLOWING:-
CONSTRUCTION:
MAINTENANCE/CLEANING:
DECOMMISSIONING/DEMOLITION:
IT IS ASSUMED THAT ALL WORKS WILL BE CARRIED OUT BY A COMPETENT CONTRACTOR WORKING, WHERE APPROPRIATE, TO AN APPROVED METHOD STATEMENT.

Rev	Date	Amendment			

mjm Consulting Engineers^{Ltd}

Southgate House, 38 Southgate, Wakefield WF1 1TL
T: 01924 811 000 mjm.co.uk

Project:
KEYLINE PORTSMOUTH

Client:


Drawing Title:
SITE LOCATION PLAN

 nt	 TM	 TM
MJMC Ref: 8504	Scale: 1:1250	Sheet Size: A3
Revision Status: P01	Suitability Status: S4	Date: SEPT 2022

Suitability Description:
FOR APPROVAL (PLANNING)

Drawing Reference:
Project - Originator - Zone - Level - File Type - Discipline - Number
8504MJM-XX-XX-DR-D-6600

© THIS DRAWING MAY NOT BE COPIED WITHOUT PRIOR WRITTEN PERMISSION