Figured dimensions only are to be used. All dimensions to be checked onsite. Differences between drawings and between drawings and specification or bills of quantities to be reported to the PRC Group.

© The copyright of the drawings and designs contained therein remains vested in the PRC Group

Revisions: Drawn/Chkd: Date:

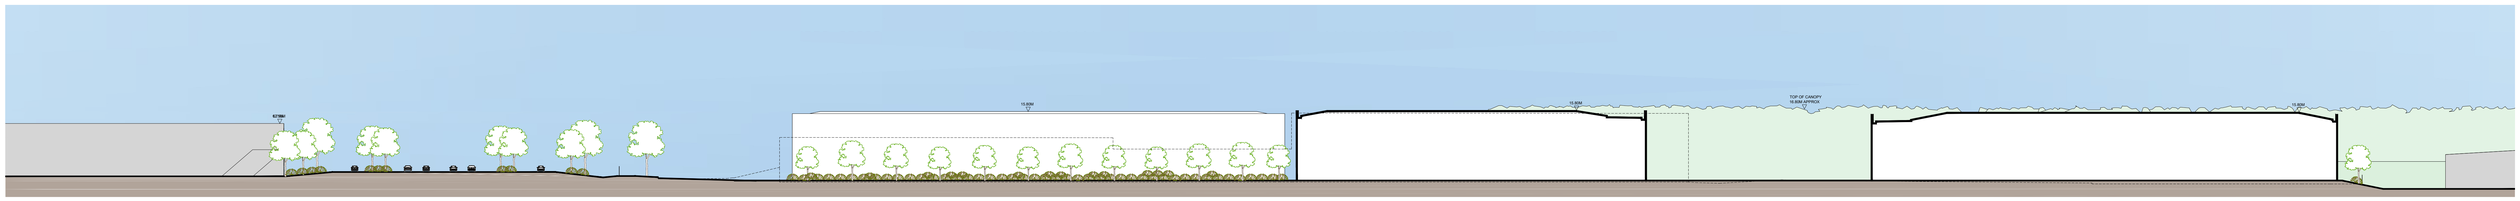

PROPOSED SECTION C-C

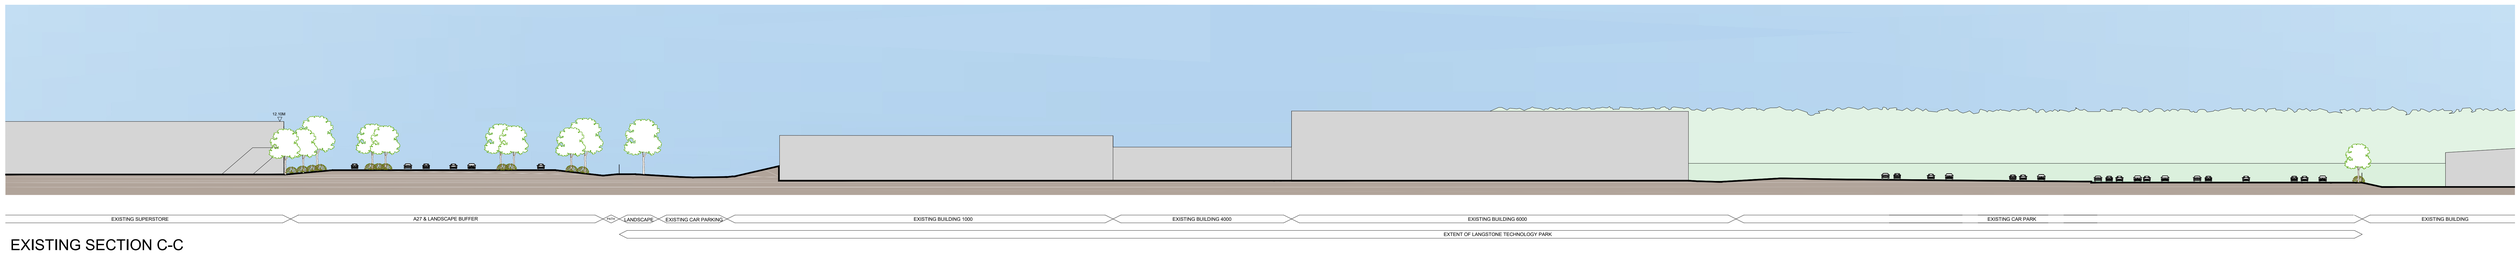

EXISTING SECTION C-C

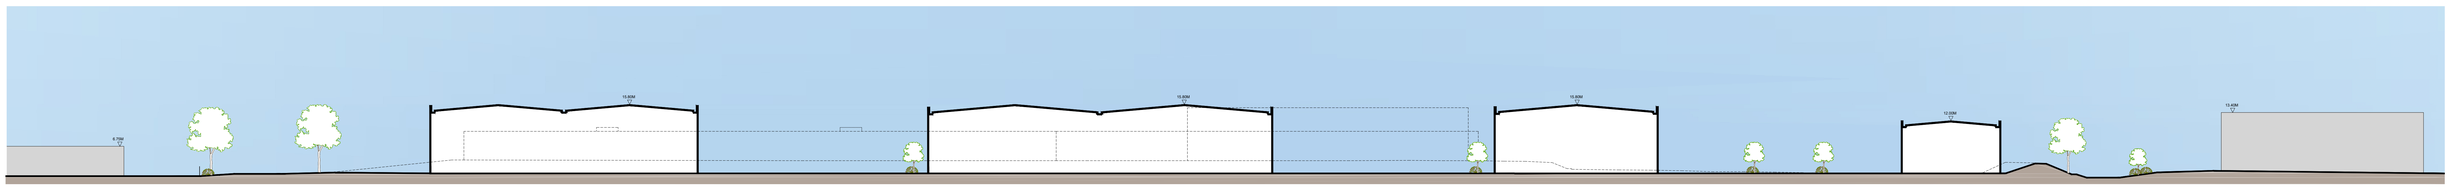

PROPOSED SECTION B-B

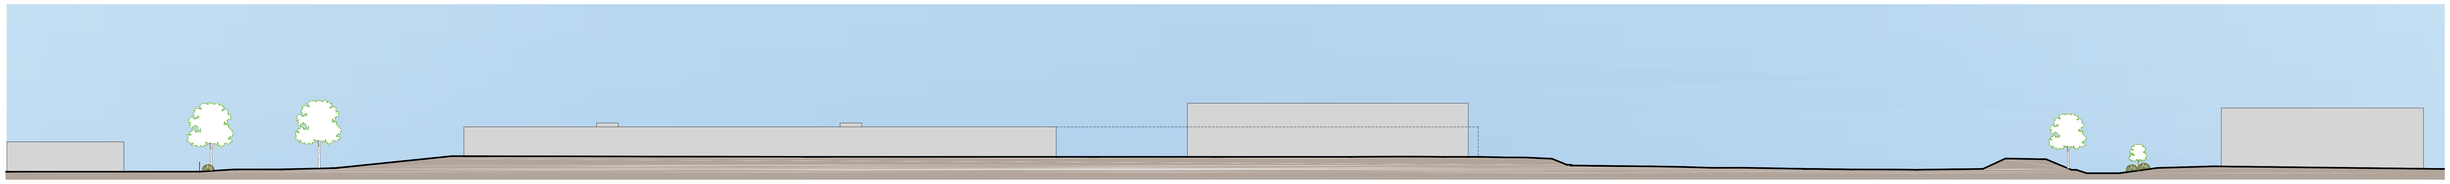

EXISTING SECTION B-B

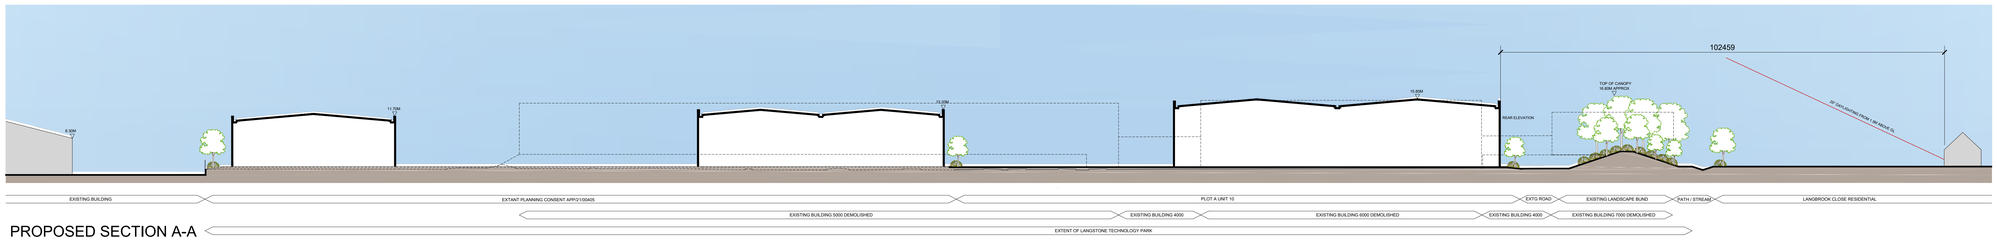

PROPOSED SECTION A-A

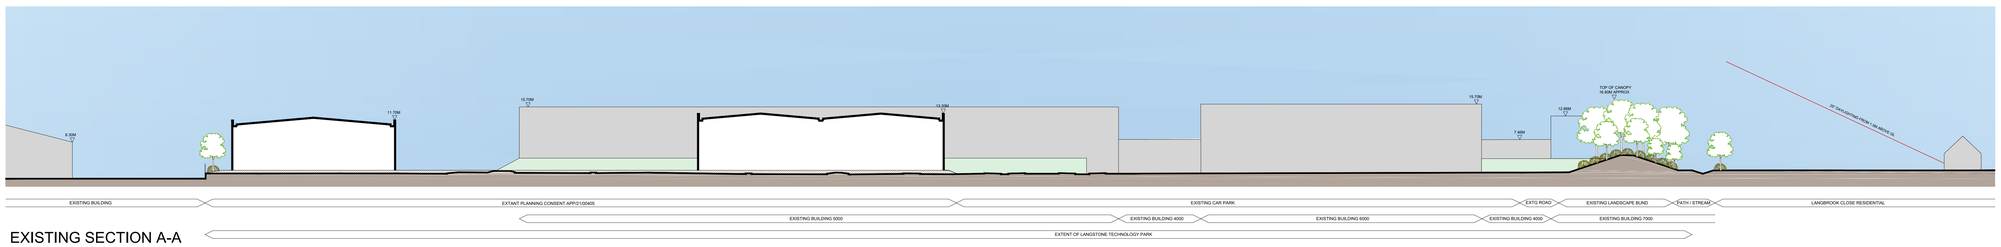

EXISTING SECTION A-A

EXISTING SITE REFERENCE PLAN N.T.S

Client:
XLB PROPERTY LTD &
HAVANT S.a.r.l. (Luxembourg)

Project:
LANGSTONE PARK
HAVANT

Drawing Title:
EXISTING & PROPOSED
SITE SECTIONS

Scale @ A0 :	Checked by :	Date :
1:500	ME	NOV 21

Job No:	Stage :	Drawing No :	Rev :
11392	PL	008	A

Issue Status:

Construction ☐ Preliminary ☐
Information ☐ Approval ☐
Tender ☑

PRC

12 Warren Yard,
Warren Park,
Milton Keynes,
MK12 5NW
01908 303246
info@prc-group.com
www.prc-group.com

Architecture
Planning
Master Planning
Urban Design
Interiors
Landscape

Offices
Woking
London
Milton Keynes
Warsaw

PRC Architecture & Planning