



4600  
Proposed Balcony

Front Elevation  
Facing South:

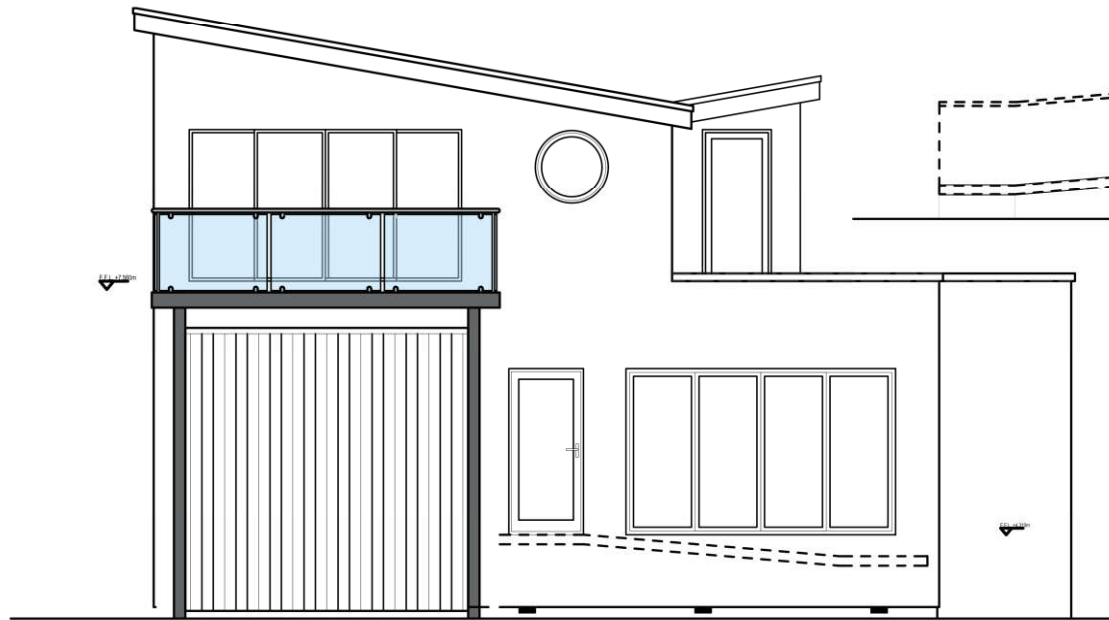

Side Elevation Facing  
East

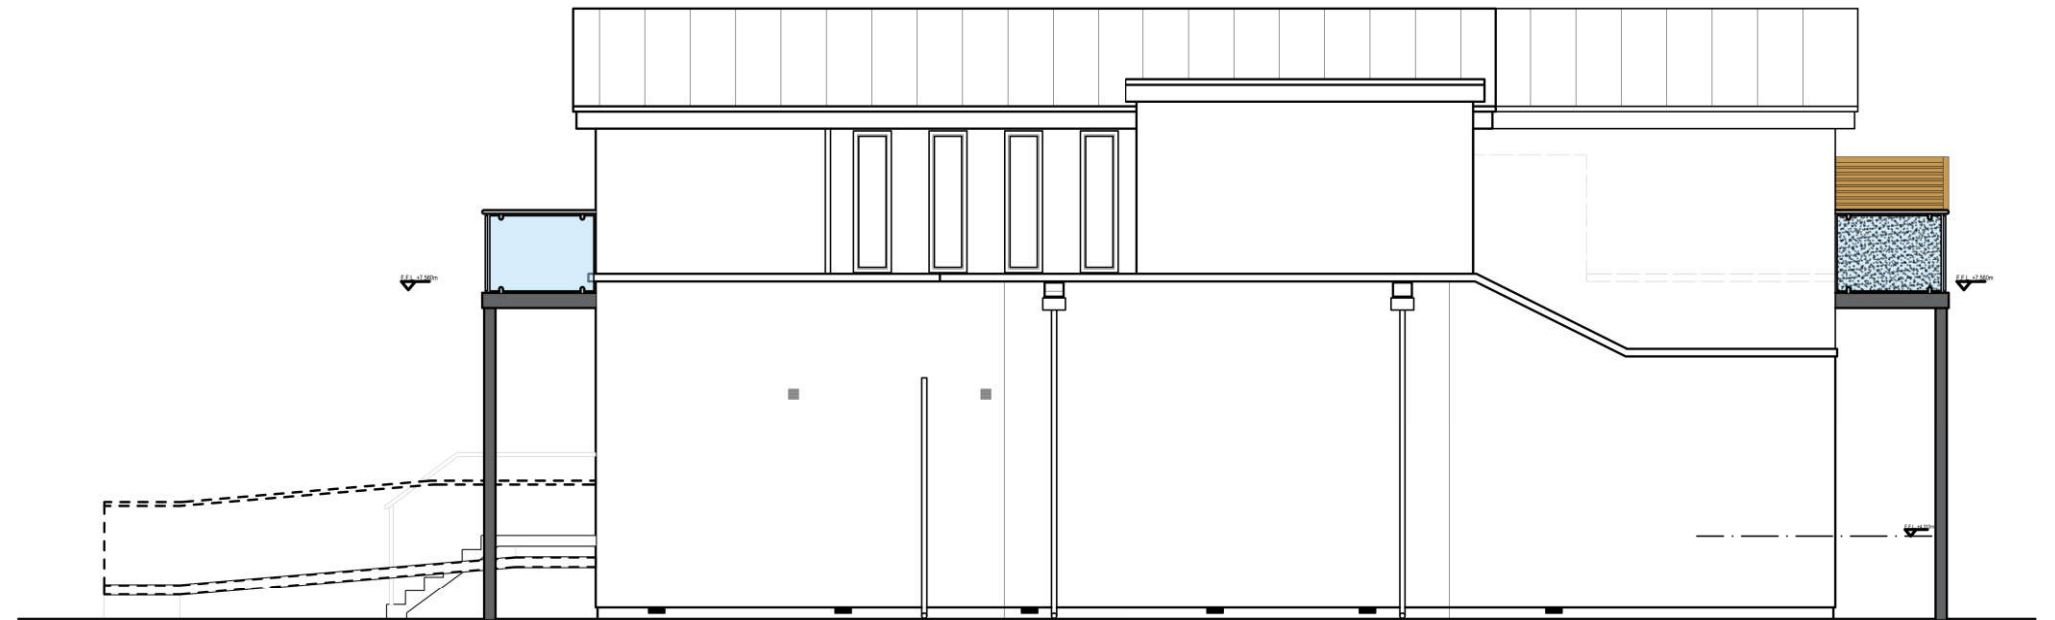


Rear Elevation Facing  
North



1500  
Proposed  
Balcony

Side Elevation Facing  
West

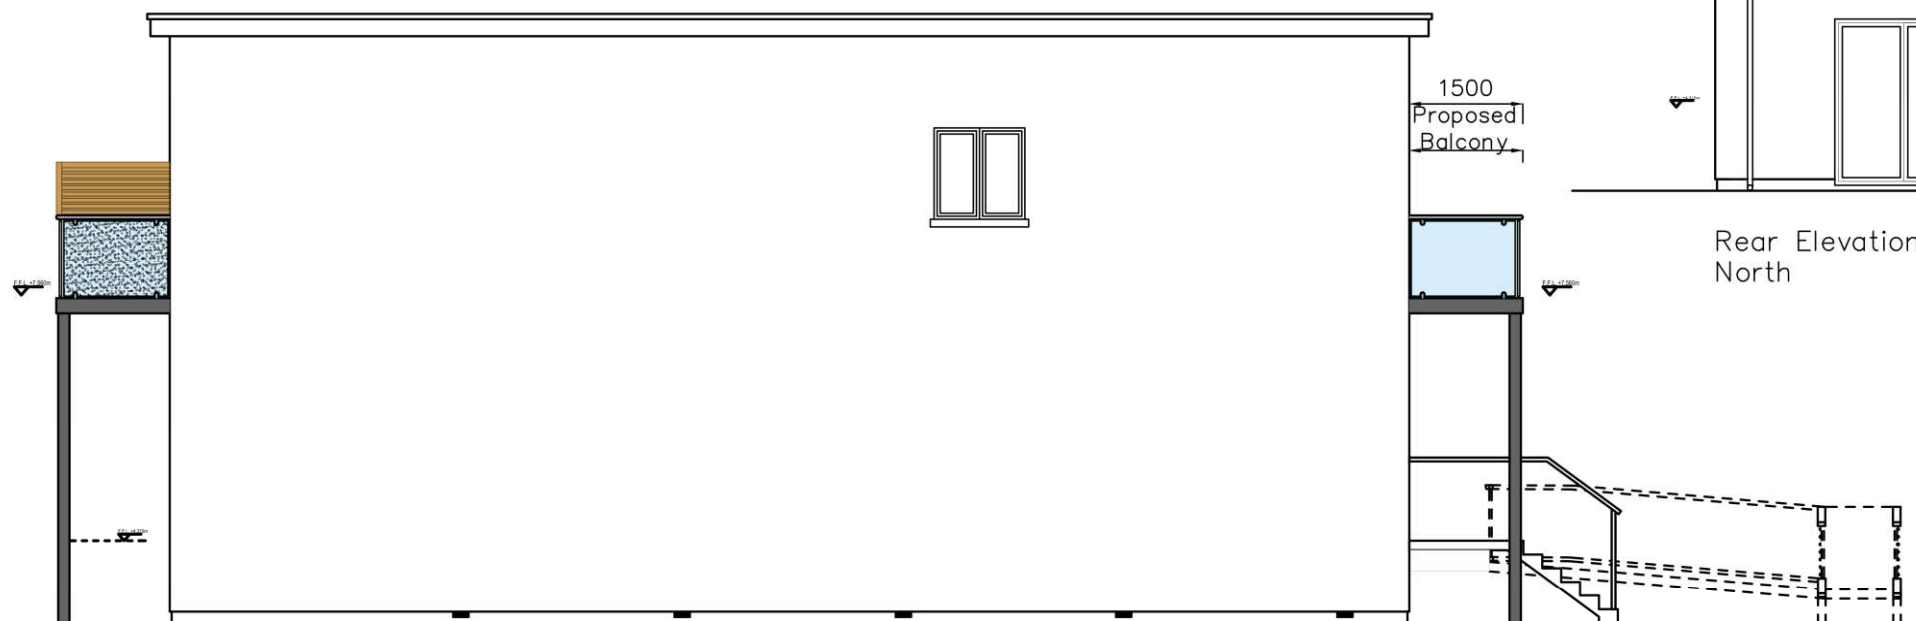

## Proposed Elevations

Spindrift,  
Ferry Road,  
Hayling Island,  
PO11 0DG

### Revisions

- a)
- b)
- c)
- d)

**CAD**

Critchley Architecture And Design Ltd.  
Contact: 02392 474 919 | info@cad.online  
The Old Brewery, 15E South Street, Havant, PO9 1BU

Scale A1=1:25, A3=1:50  
Drawn PWP/SAR/JGF  
Date 10/05/2022

18105-512<sup>0</sup>

10m

20m

30m

40m