


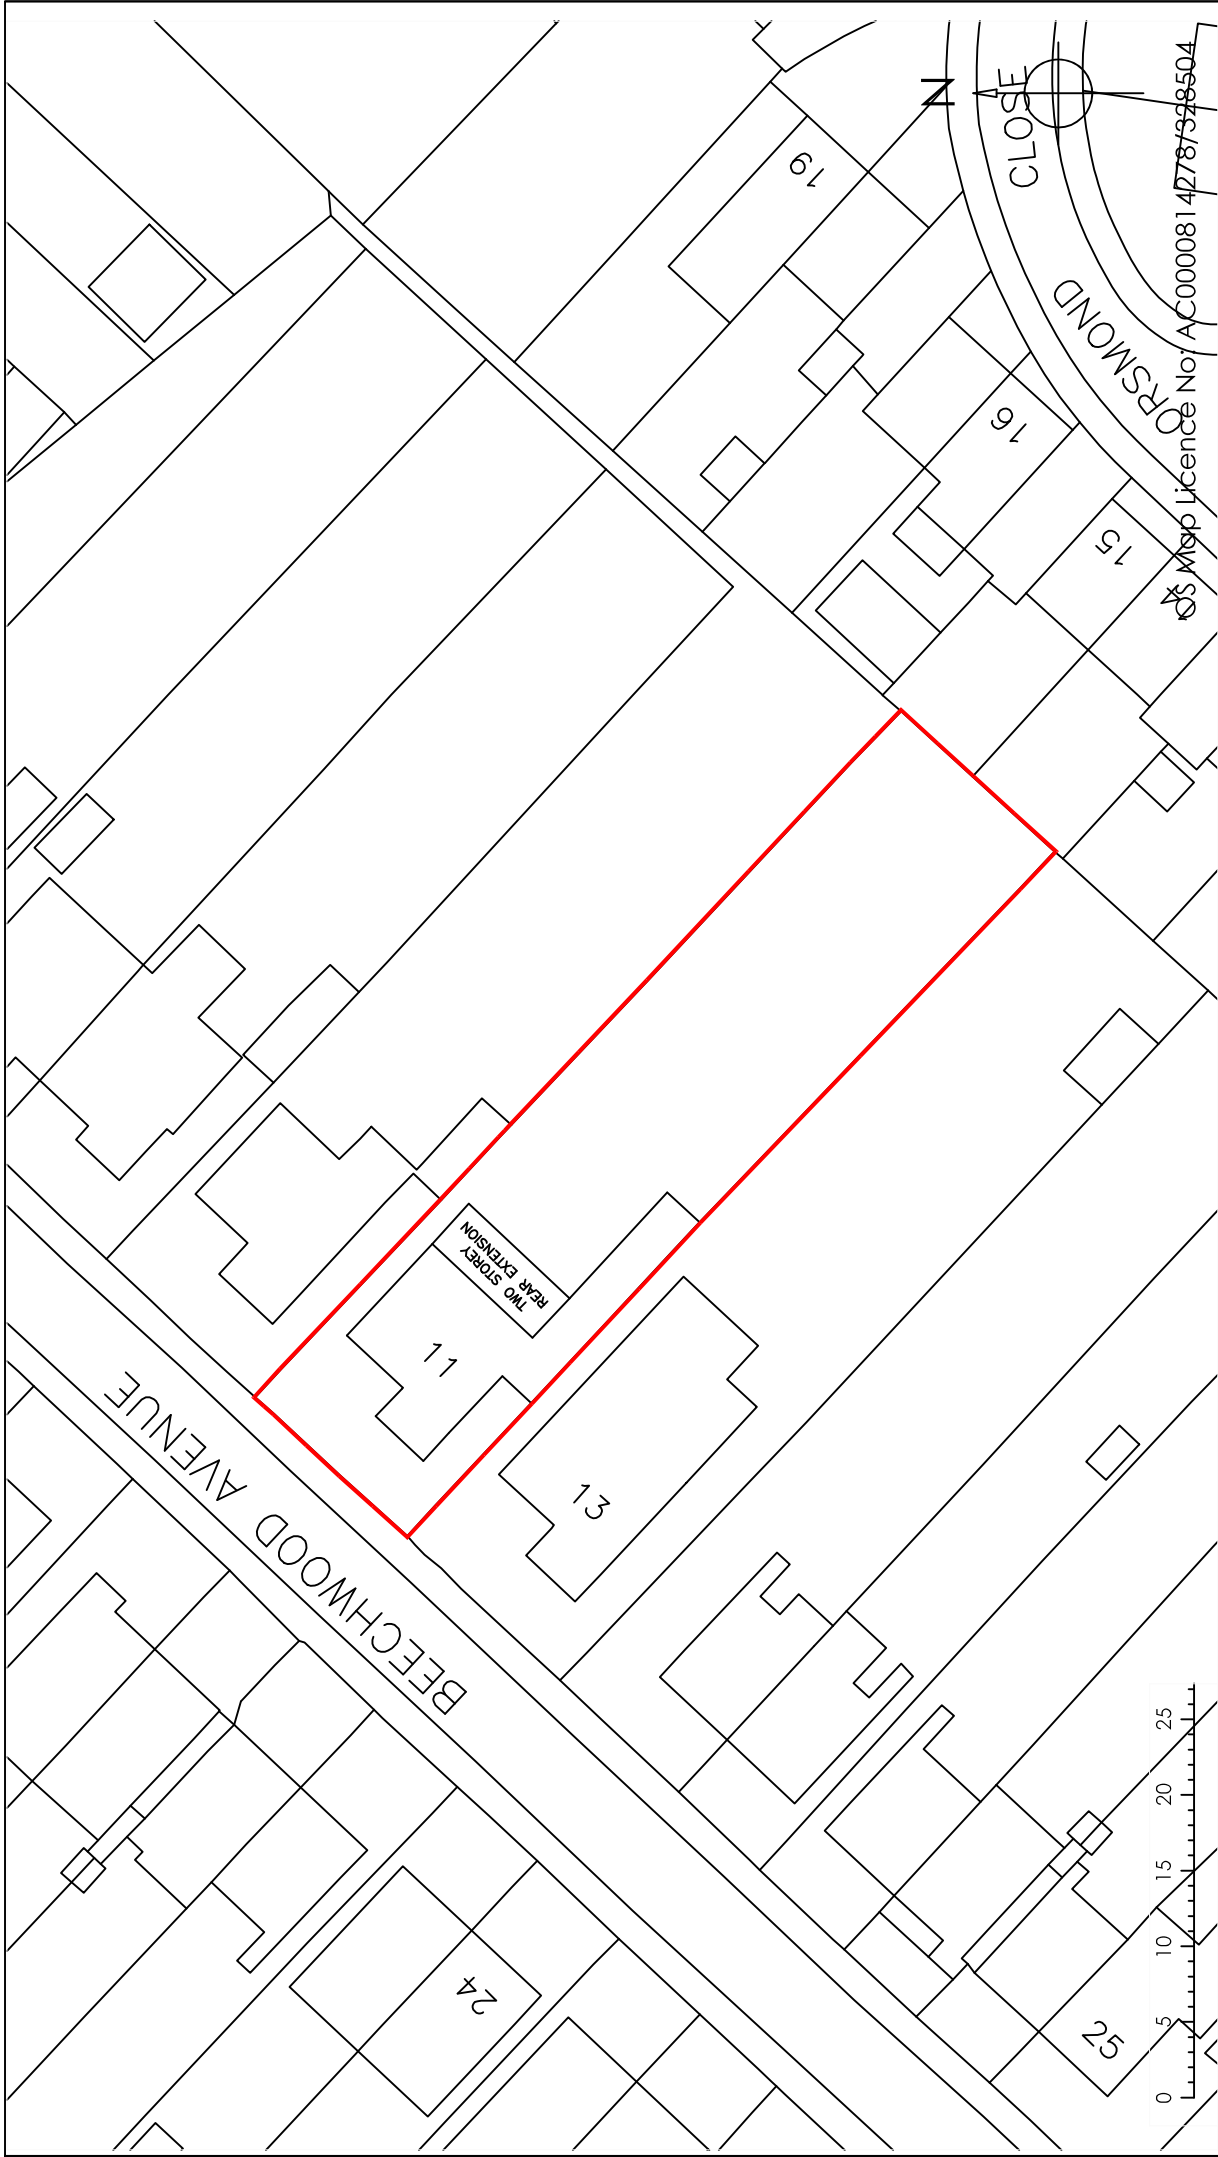

Copyright is reserved by NOW Survey and is issued on the condition that it is not copied or disclosed by or to any unauthorised persons without prior consent in writing from NOW Survey.

All dimensions to be checked on site

All structural elements to be specified by a suitably qualified structural engineer.

REV	DESCRIPTION	DRAWN	DATE	Drawing Ref	Drawing Title
-	Initial design	GBS	27.02.24	BCHWD11 11	11 Beechwood Ave
				Scale at A2	Scale at A4
				N/A	1:500
				Date	
				27 FEB 2024	
				Drawn by	
				GBS	

 **Chartered Surveyors**

4 Meeting House Lane
Ringwood
Hampshire BH24 1AY

Tel 0345 050 0022
www.now-survey.com