


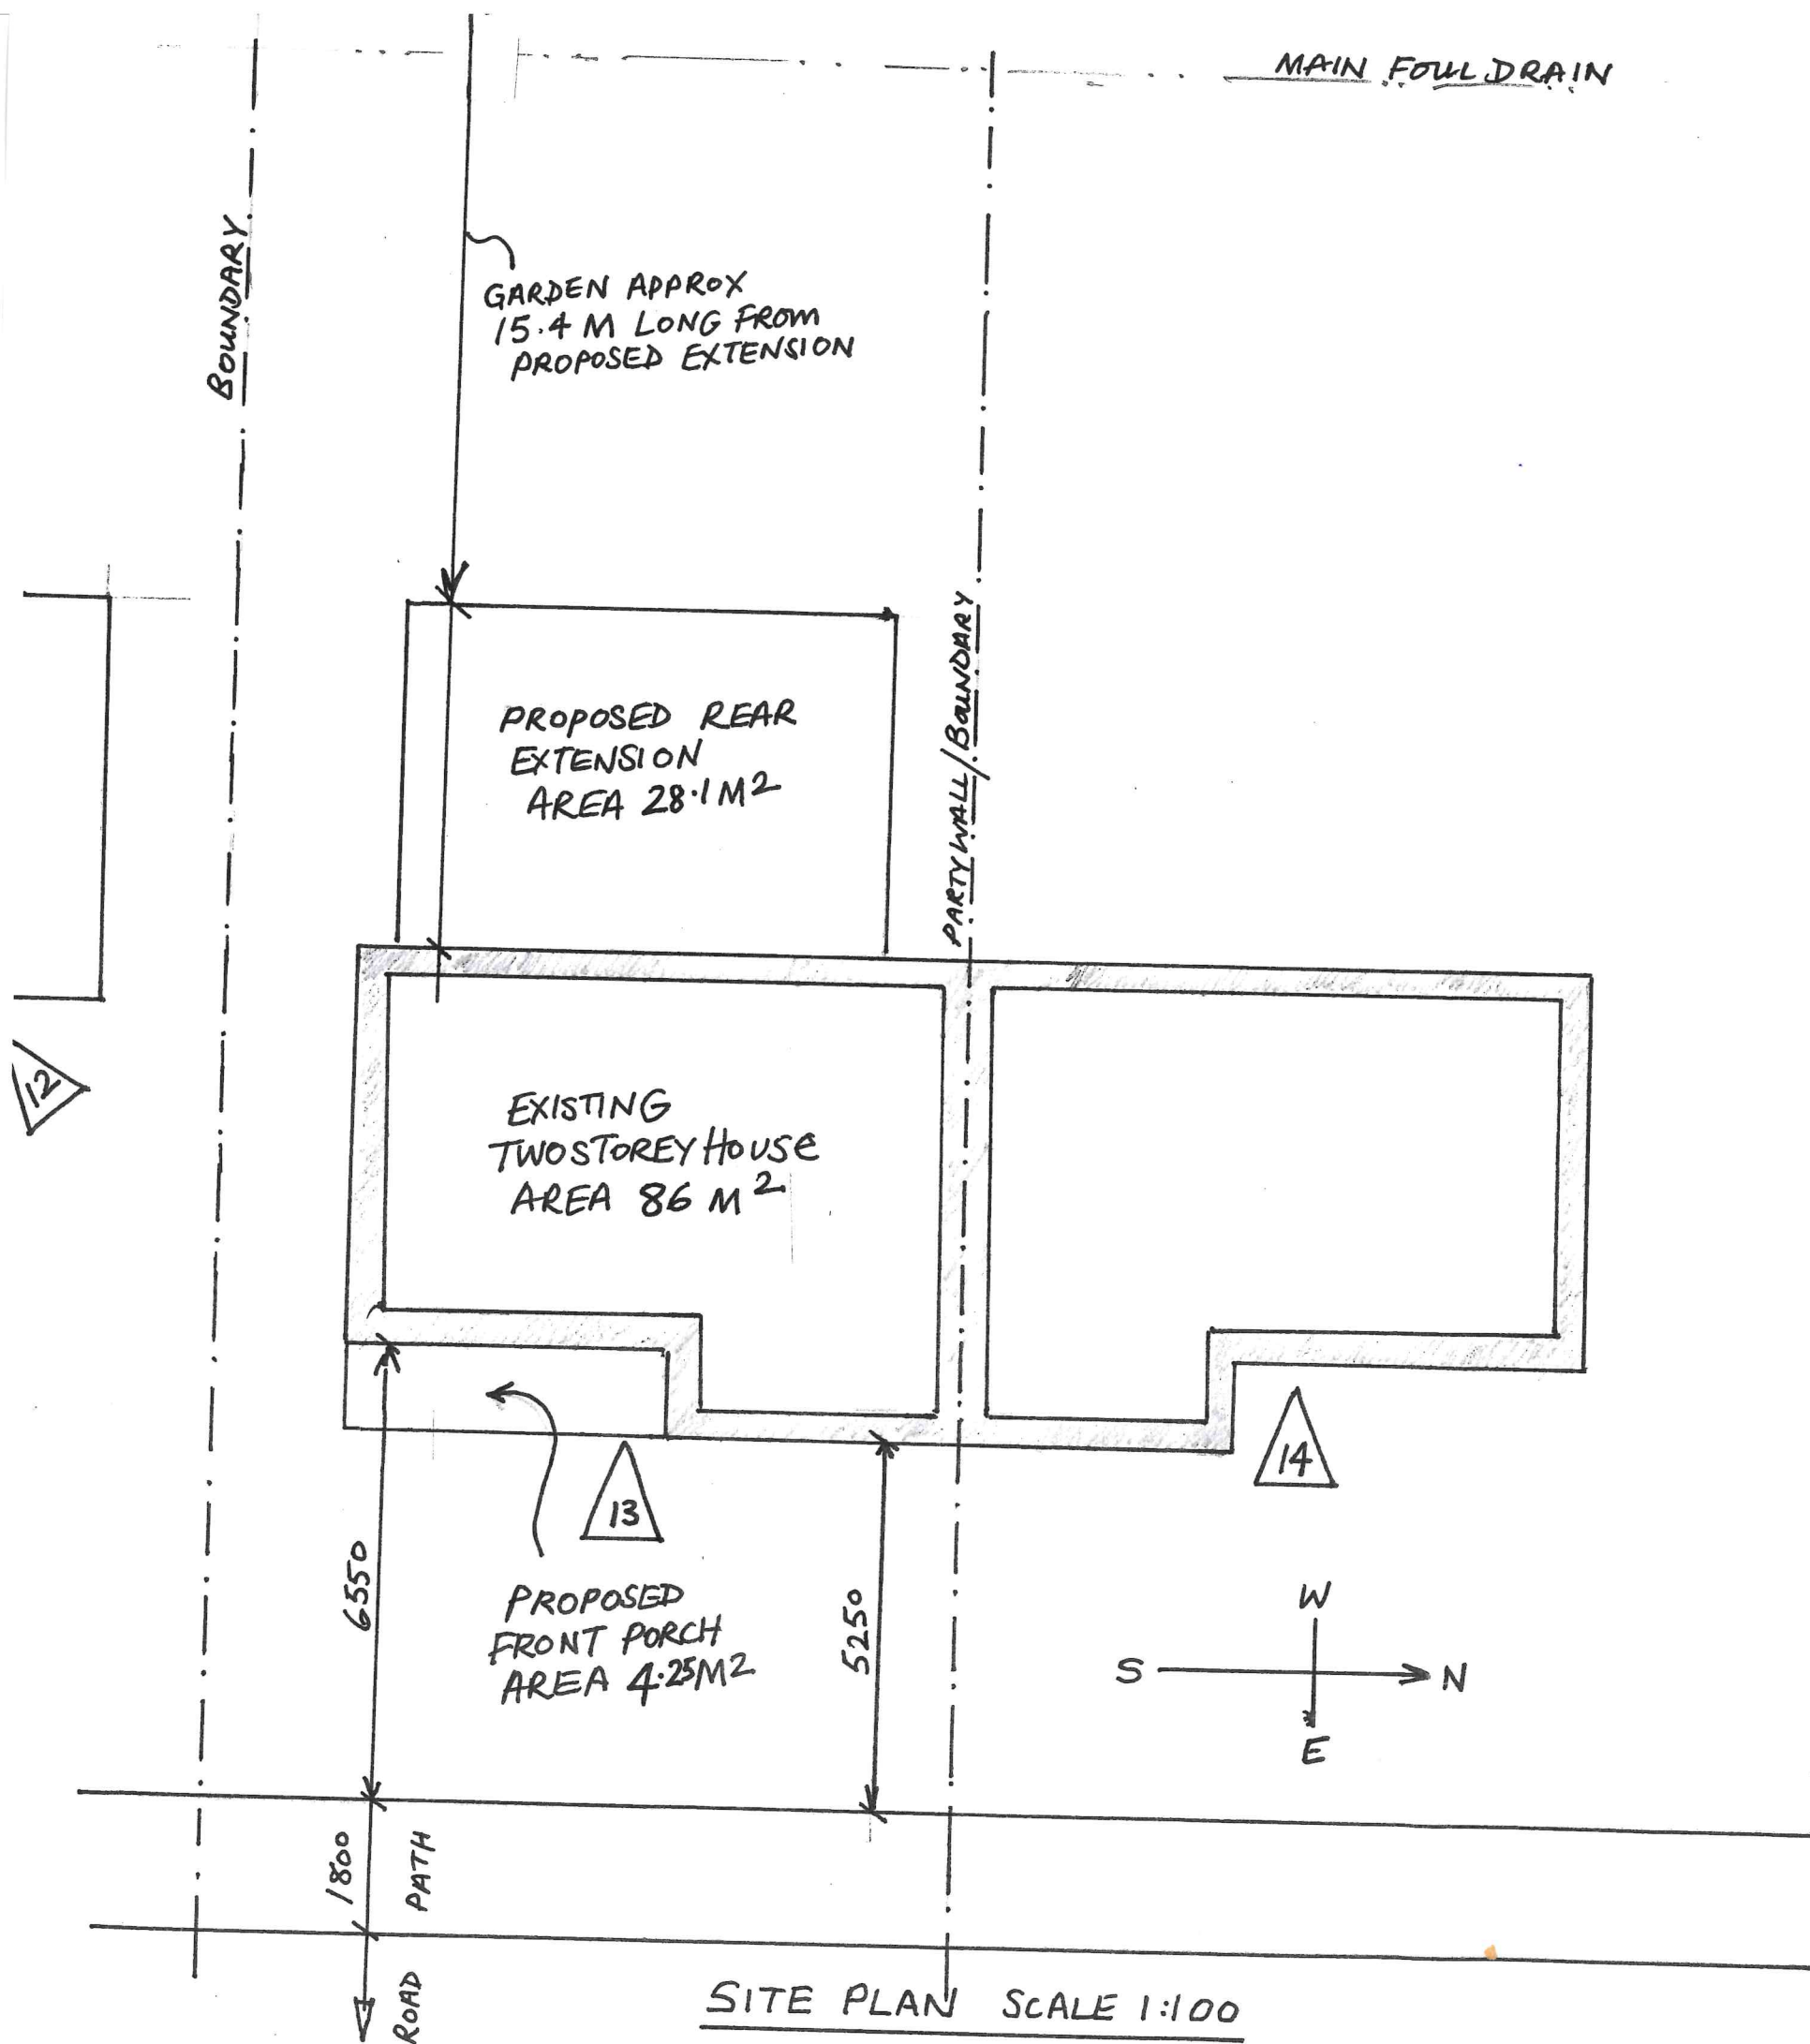

	DR VHANDS
JOB	PROPOSED EXTENSION PORCH AND MODIFICATION TO- 13 BOUNDARY WAY HAVANT PO9 1NE
DATE	MAY 2024 APP/24/00409

HAVANT BOROUGH
COUNCIL
4 JUN 2024
RECEIVED