



PHYSICAL SCALE IN METERS @ 1:100

NOTES:
This drawing has been produced solely for PLANNING/DESIGN.
Do not Scale from this Drawing except for planning purposes.
Any drainage shown is presumed and to be checked on site before commencement of works.
First floor indication of room layout only.
This drawing is the copyright of MF Designs Ltd.

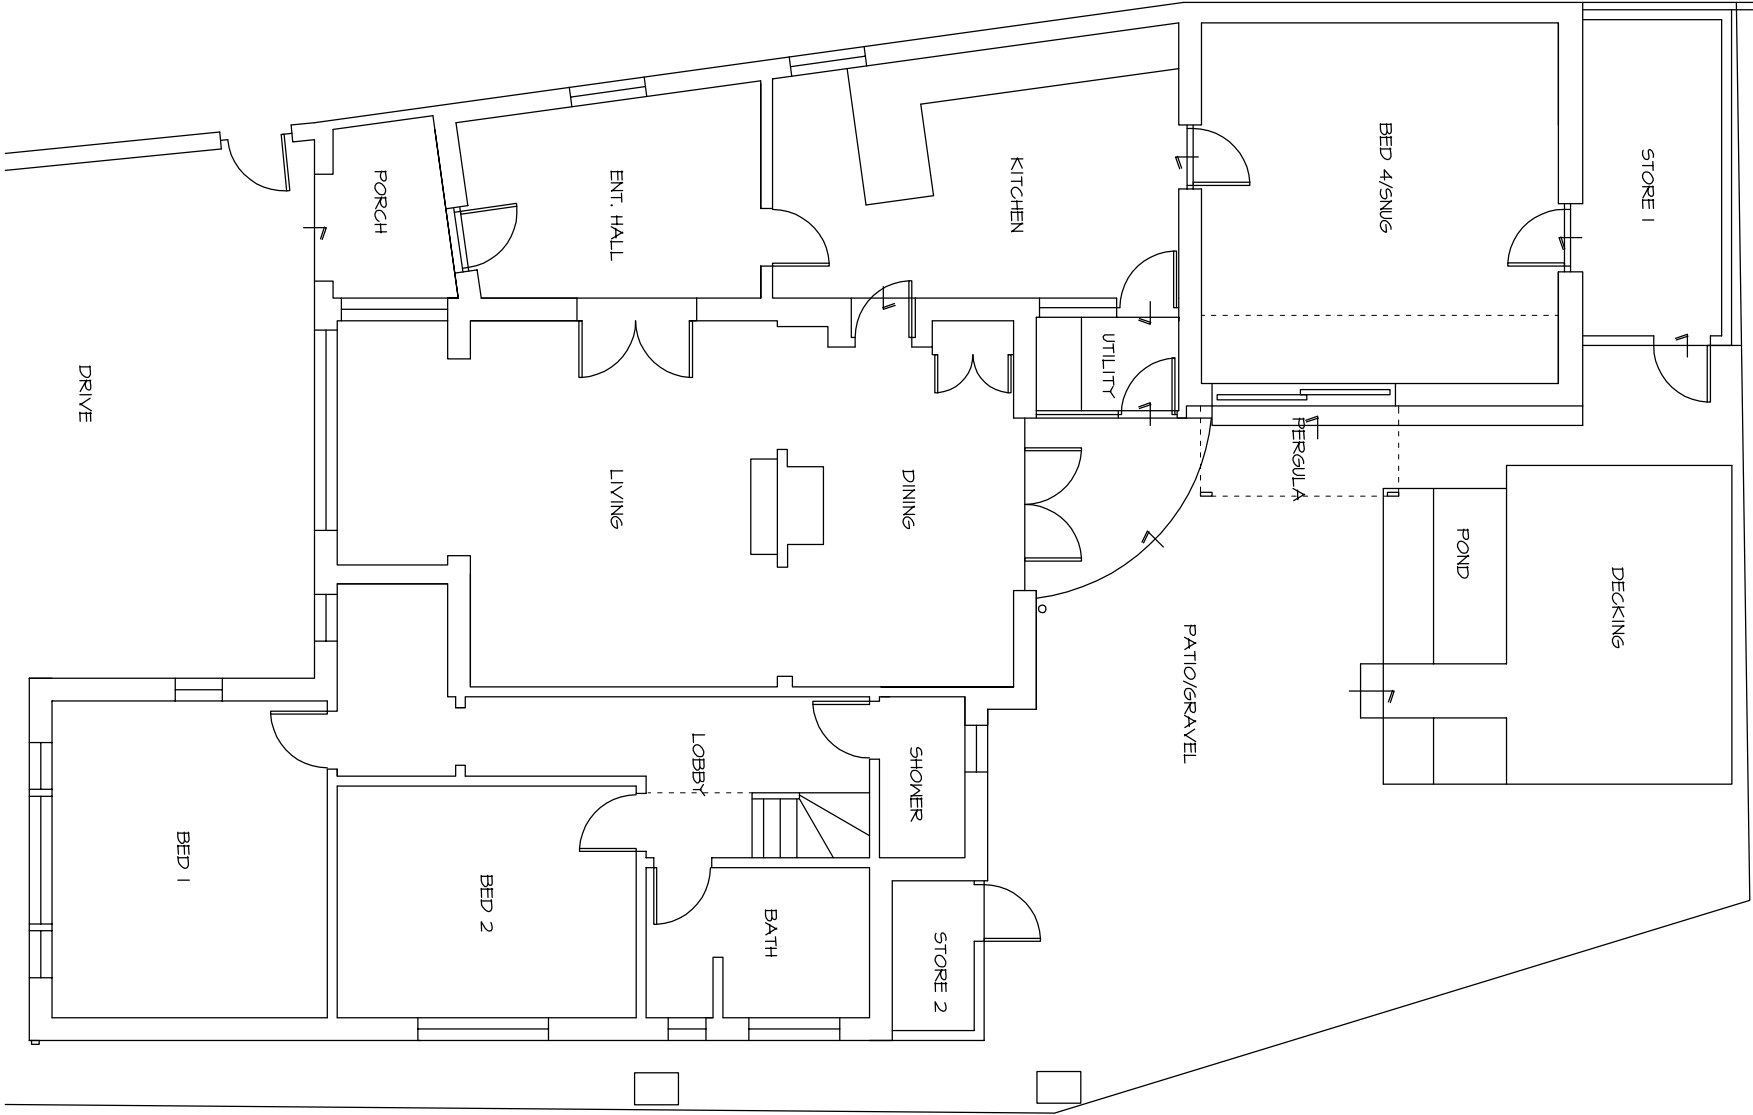

Existing Ground

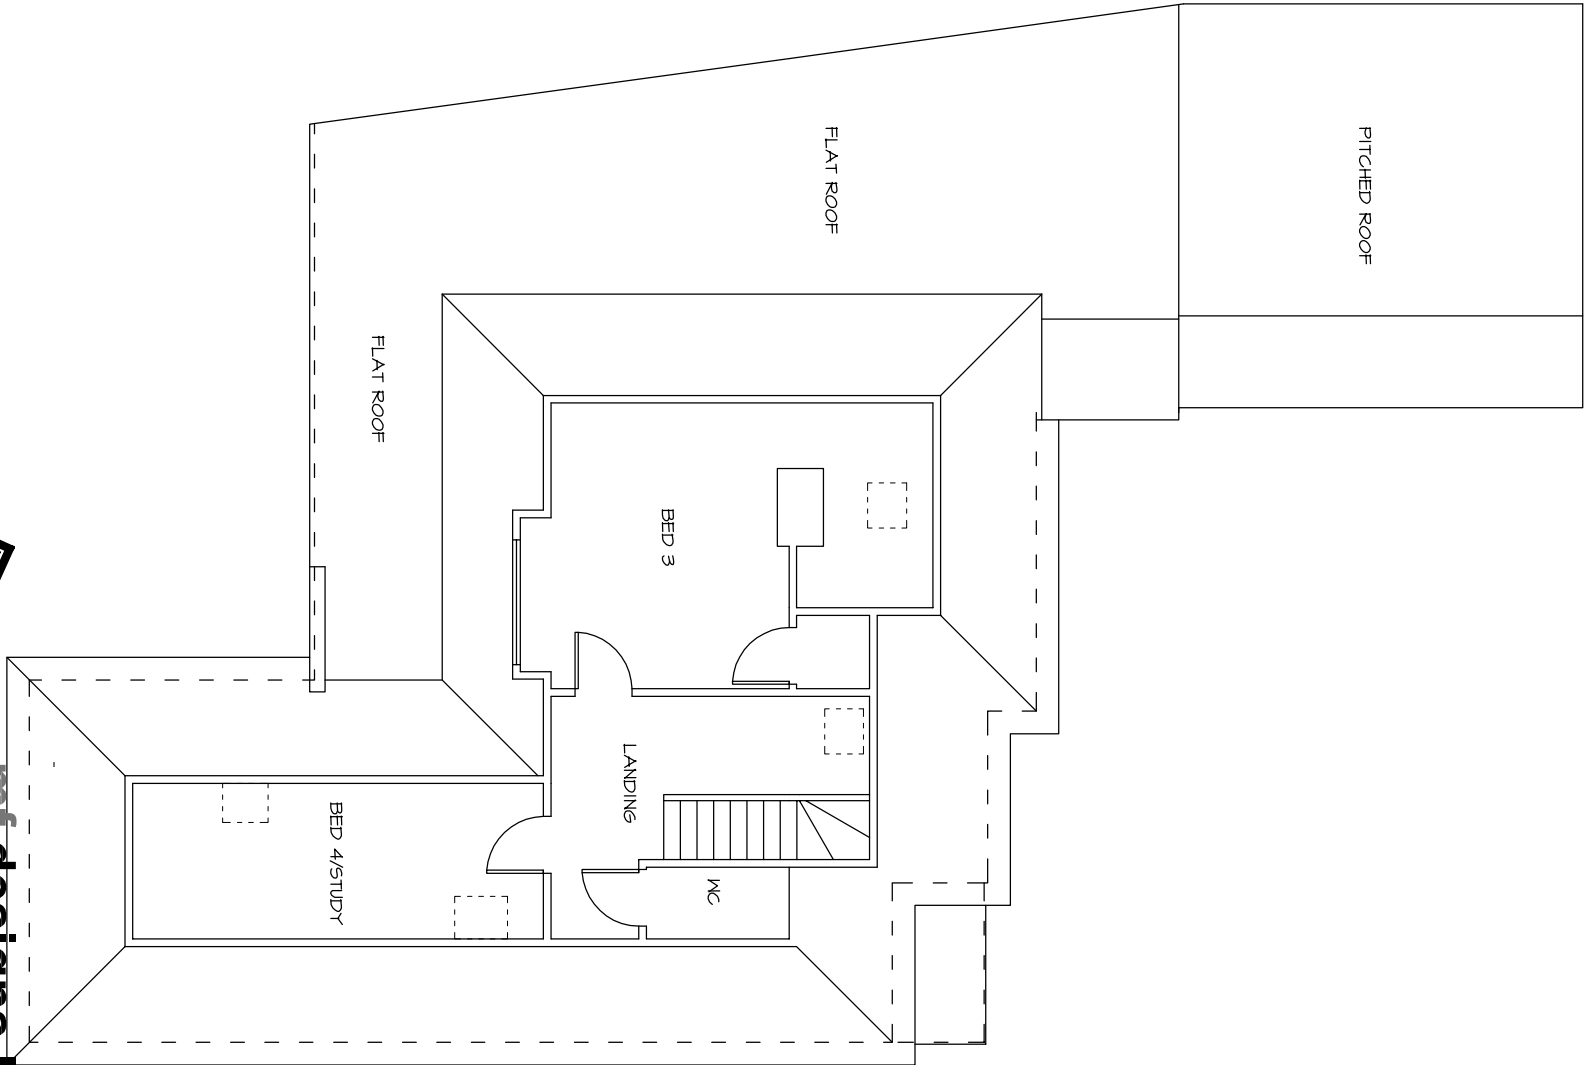

Existing First



mf designs ltd
Chartered Architects



EXISTING SURVEY - 67A Southwood Road, Haying Island. PO9 2AX