


PORTSDOWN HILL ROAD.

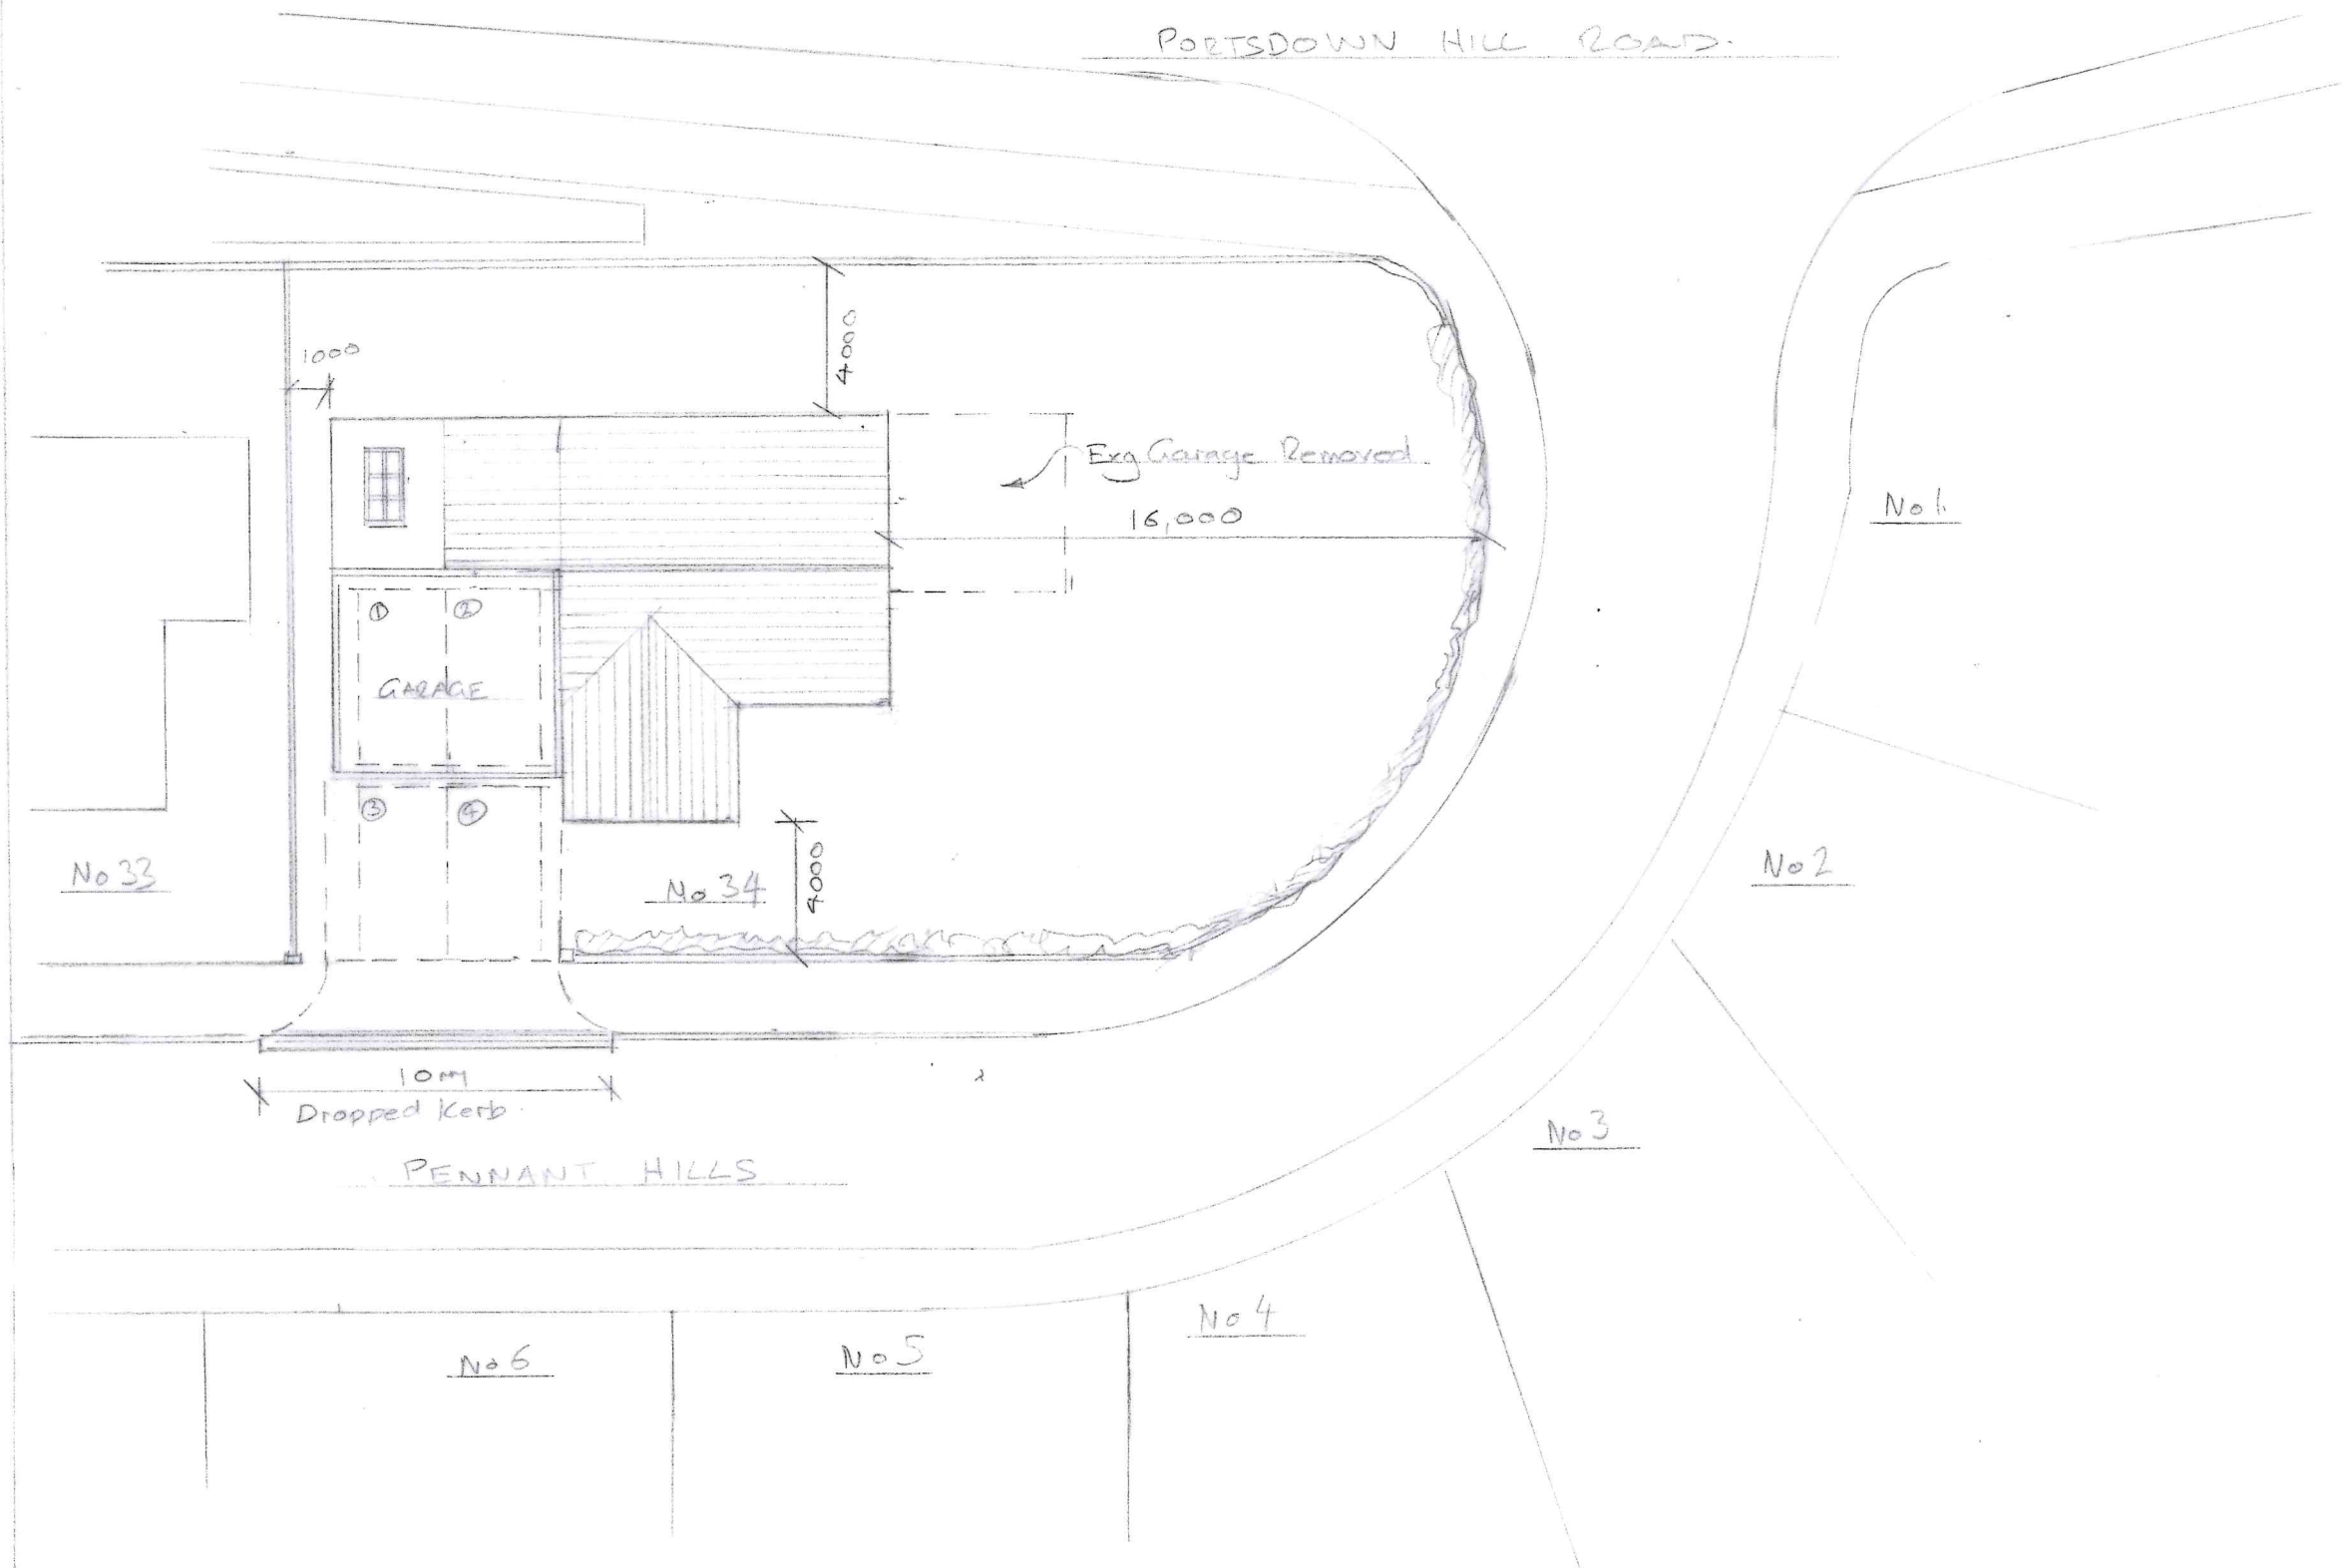

No 6

PARKING

No 34 4 no spots provided

No 2

No 3

No 4

No 5

No 6



No 34 PENNANT HILLS, BEDHAMPTON PO9 3JZ

PROPOSED PARKING / DROPPED KERB PLAN Scale 1:200 @ A3

0 1 2 3 4 5 6 7 8 9 10