




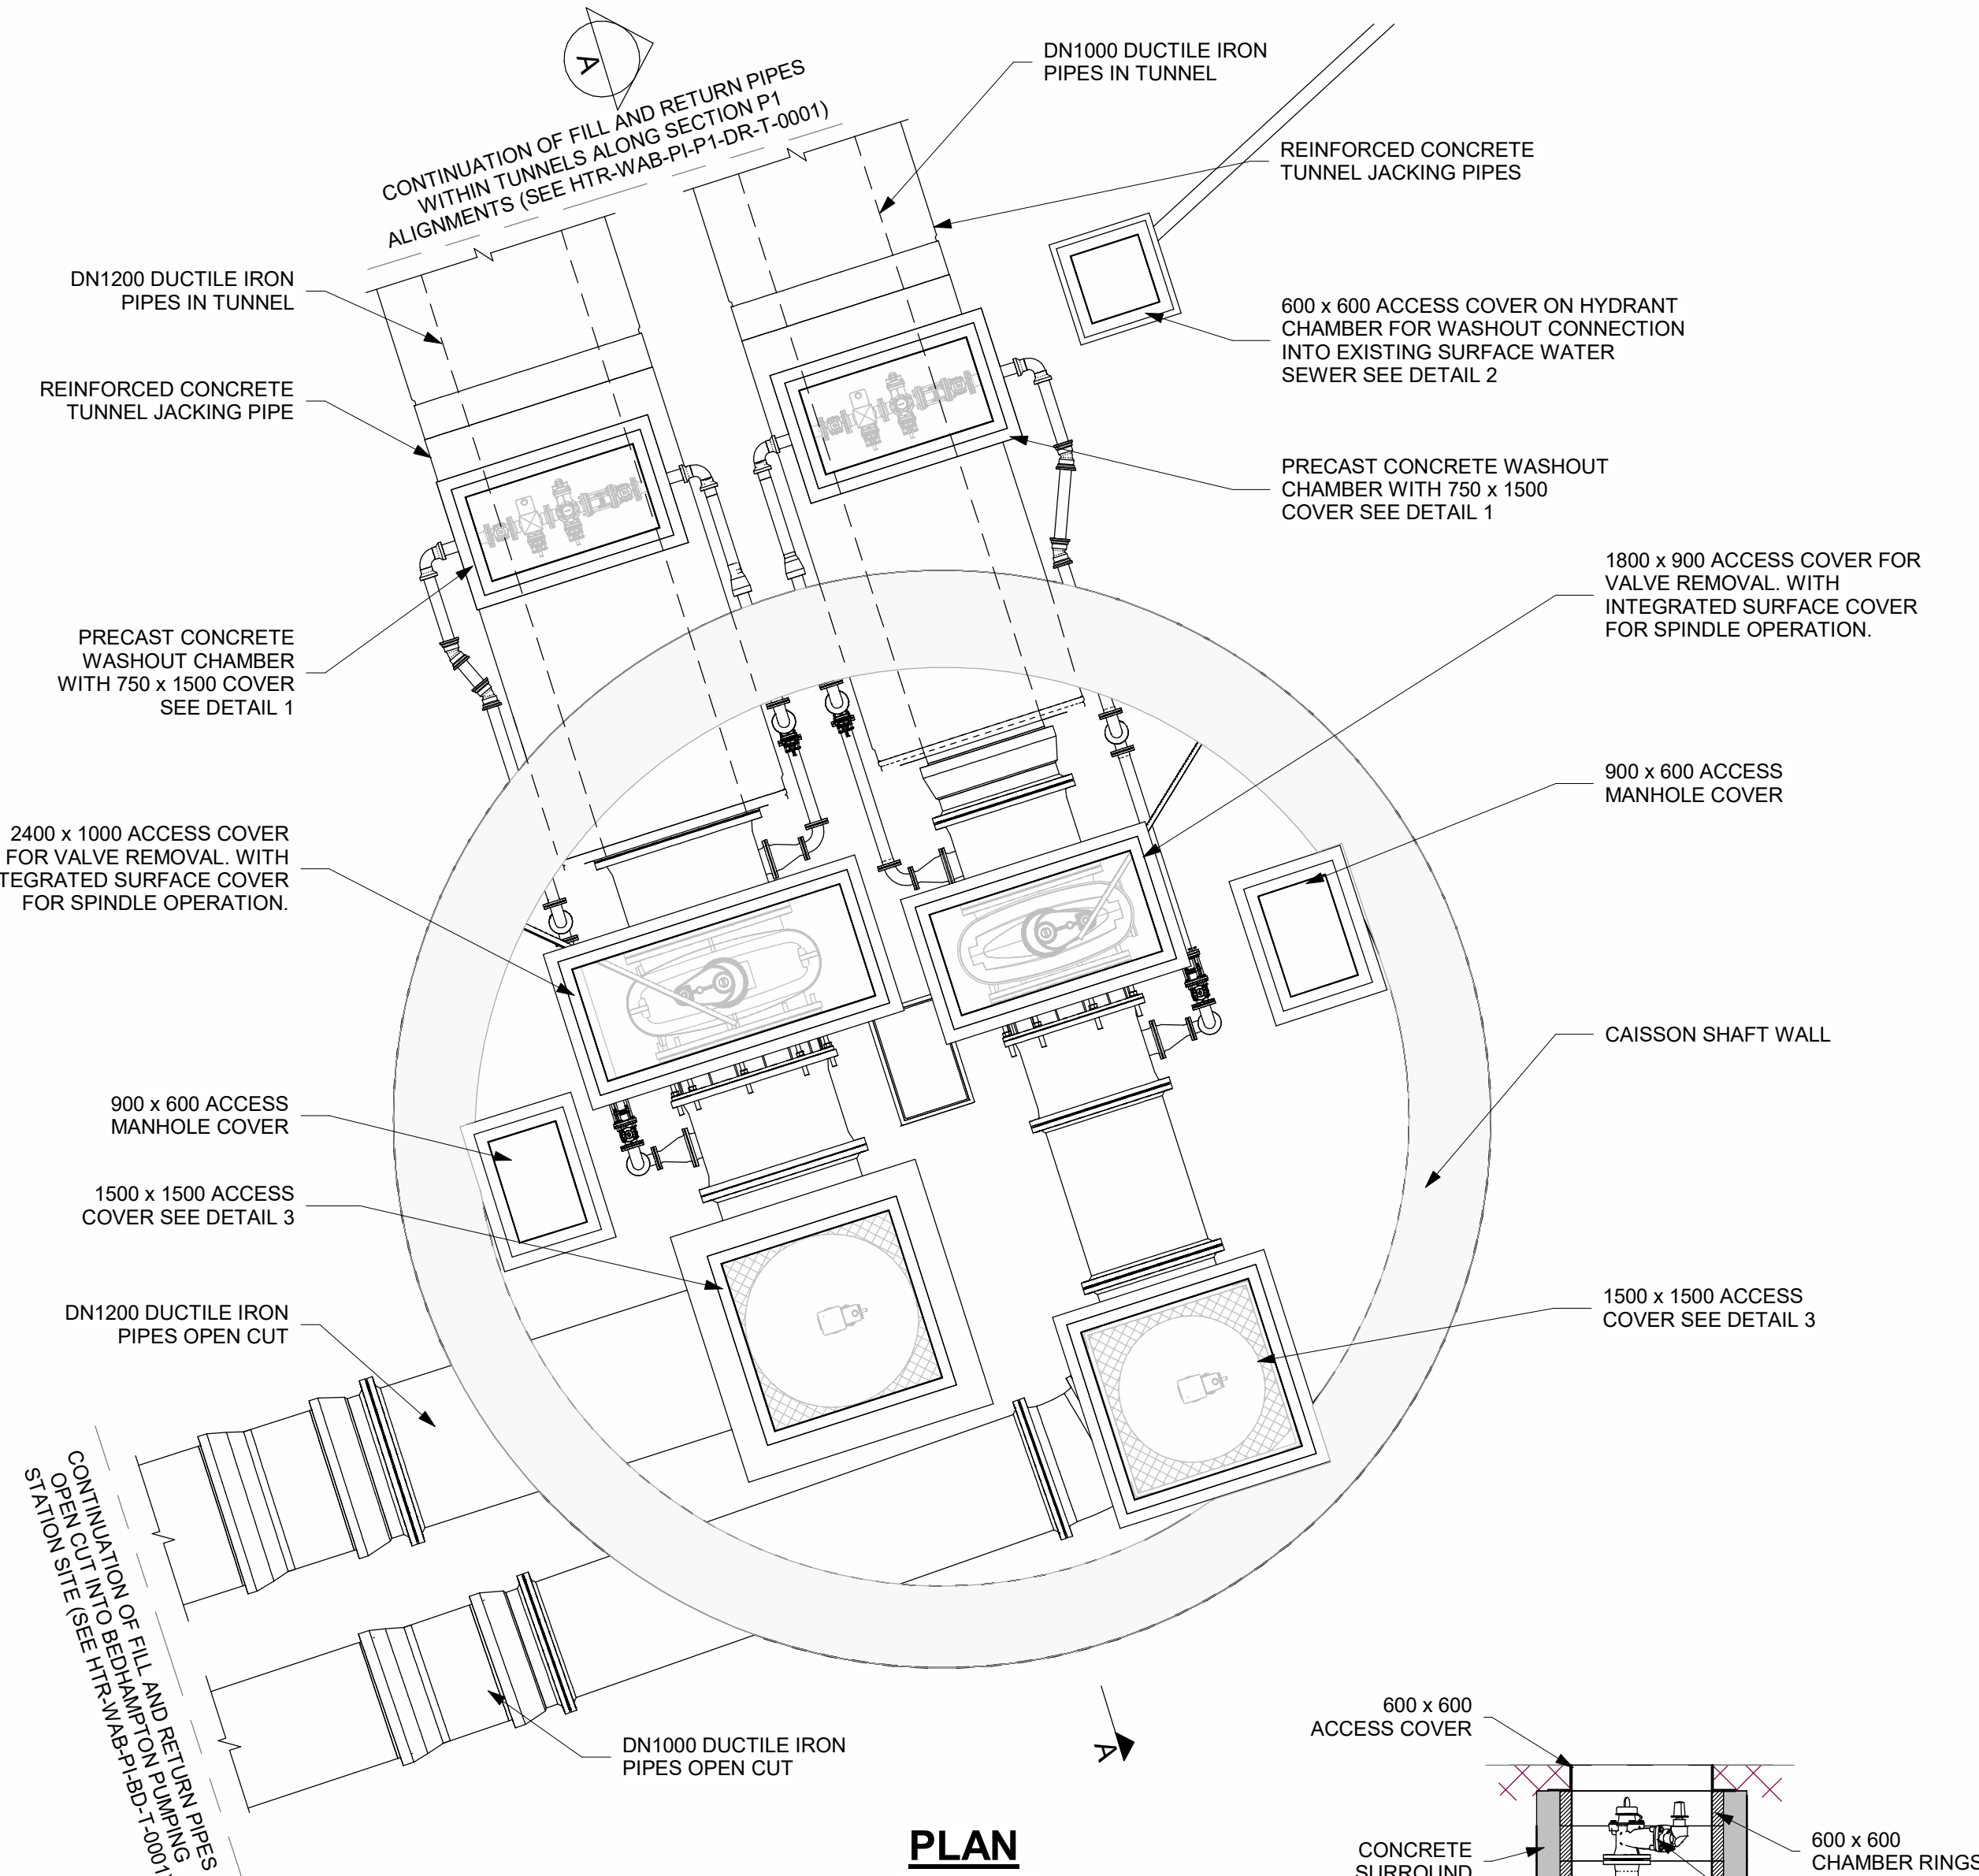


PLAN
SCALE 1 : 50
ROOF SLAB AND OPEN MESH FLOOR OMITTED FOR CLARITY

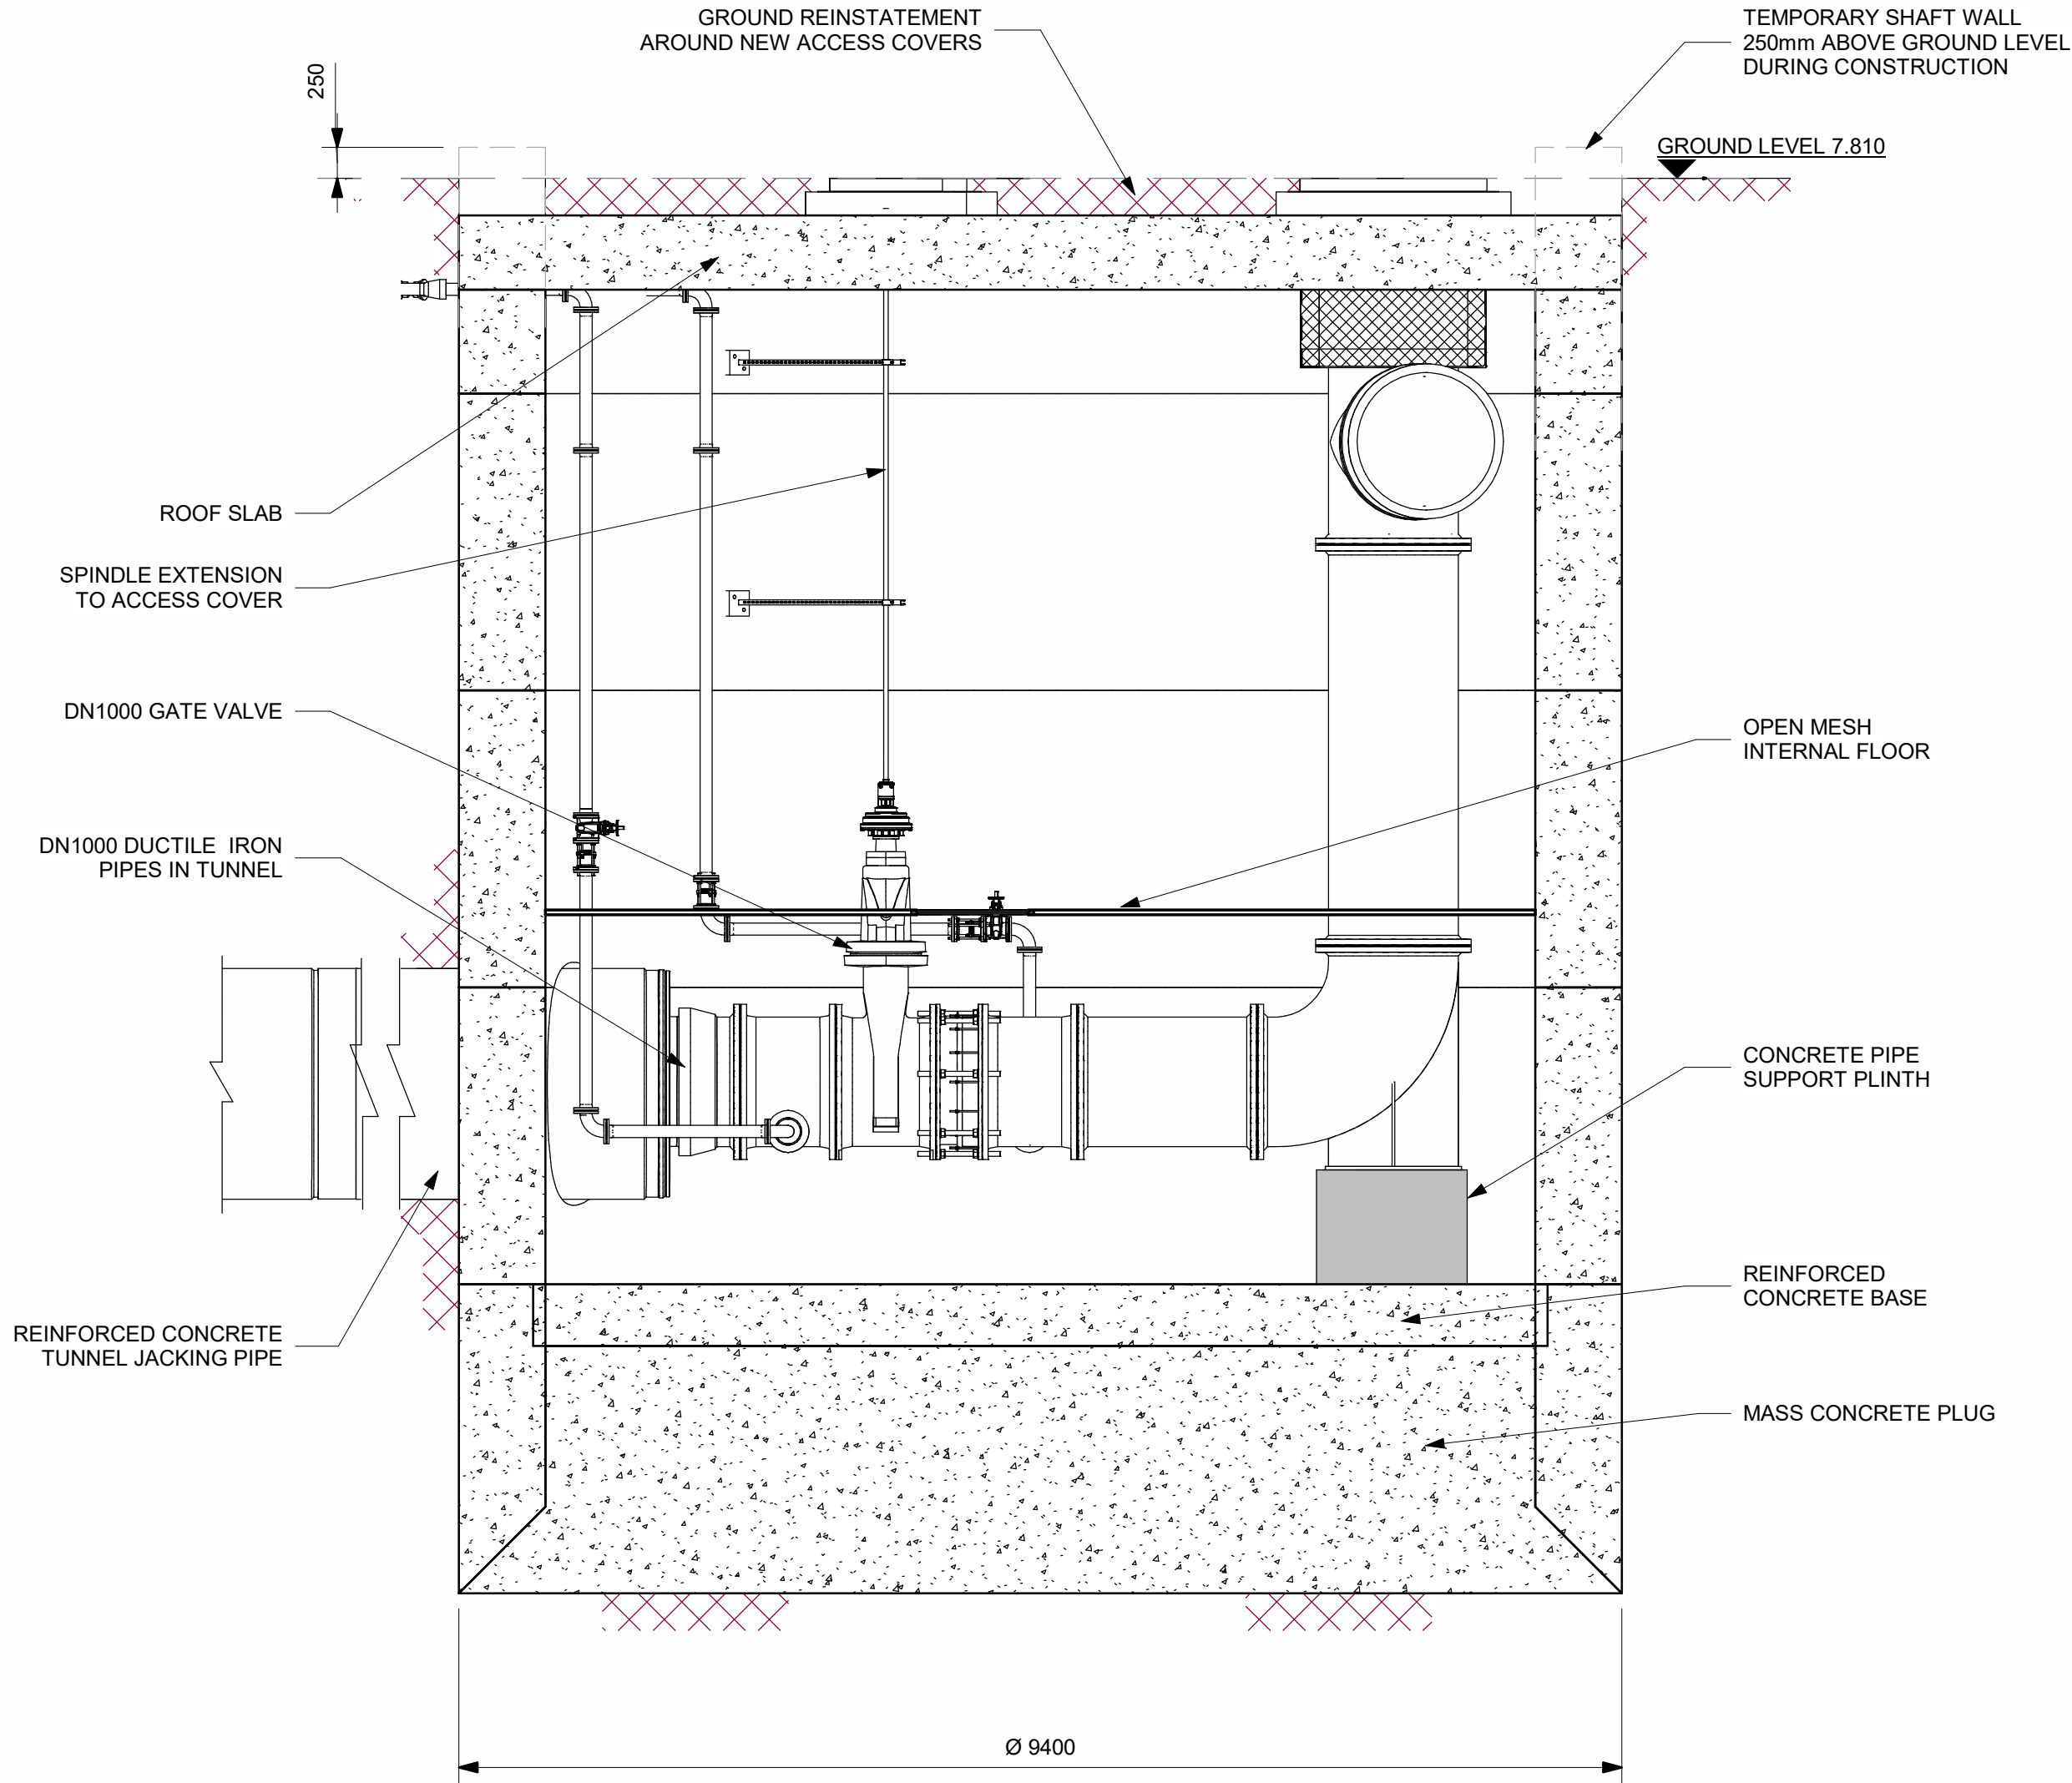


SECTION A-A
SCALE 1 : 50

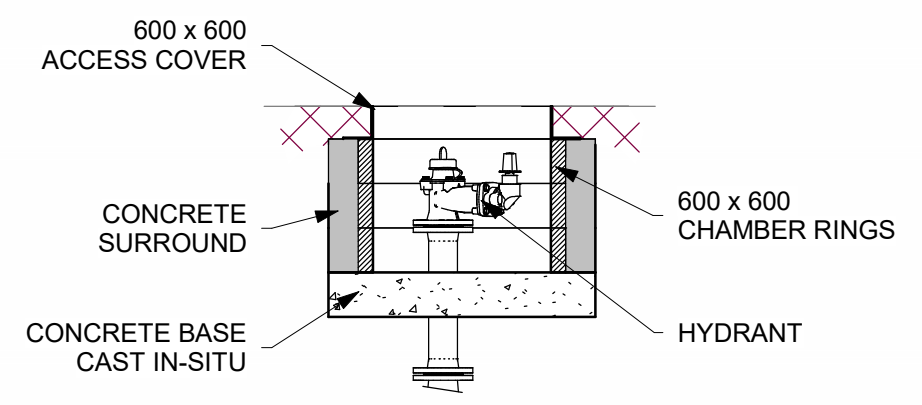


DETAIL 2
SCALE 1 : 25

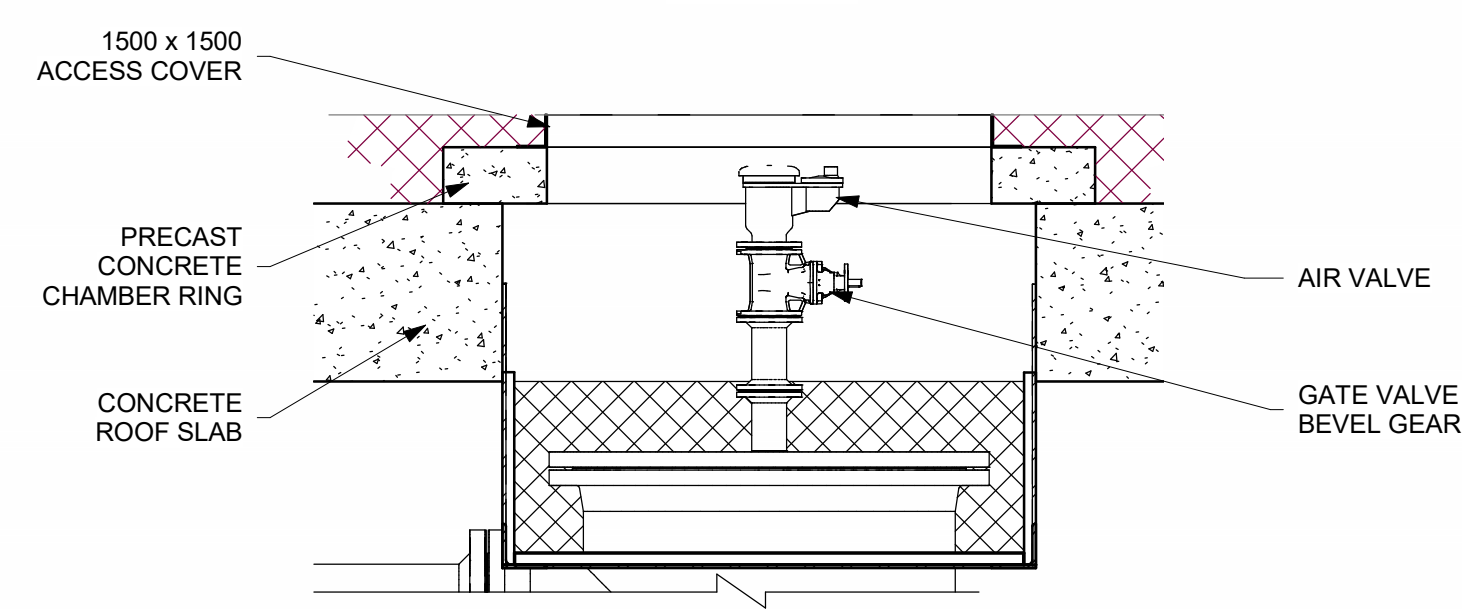


DETAIL 3
SCALE 1 : 25

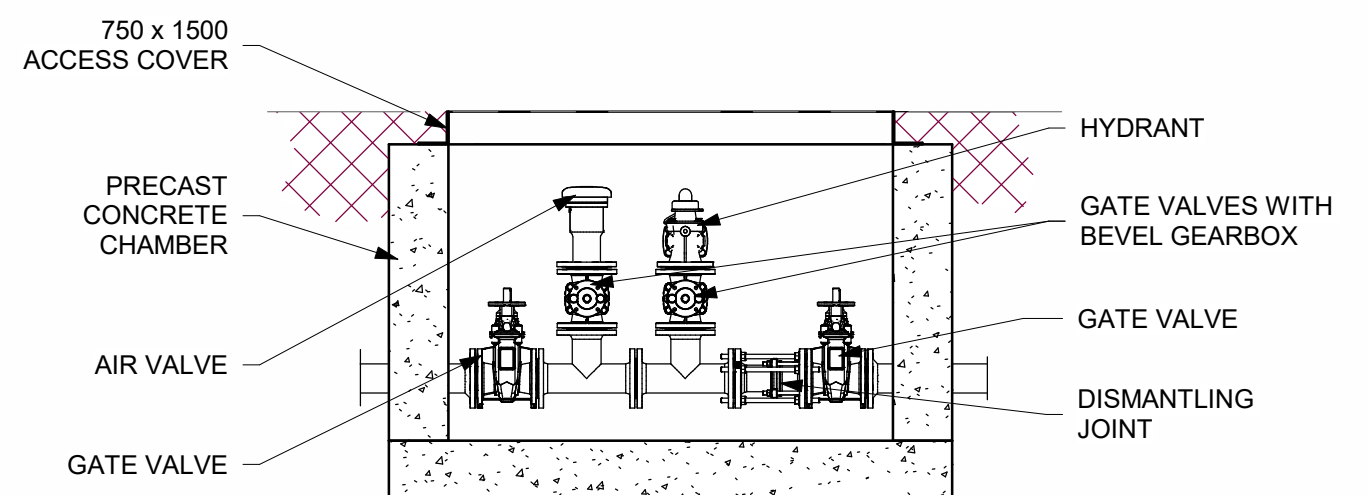

DETAIL 1
SCALE 1 : 25

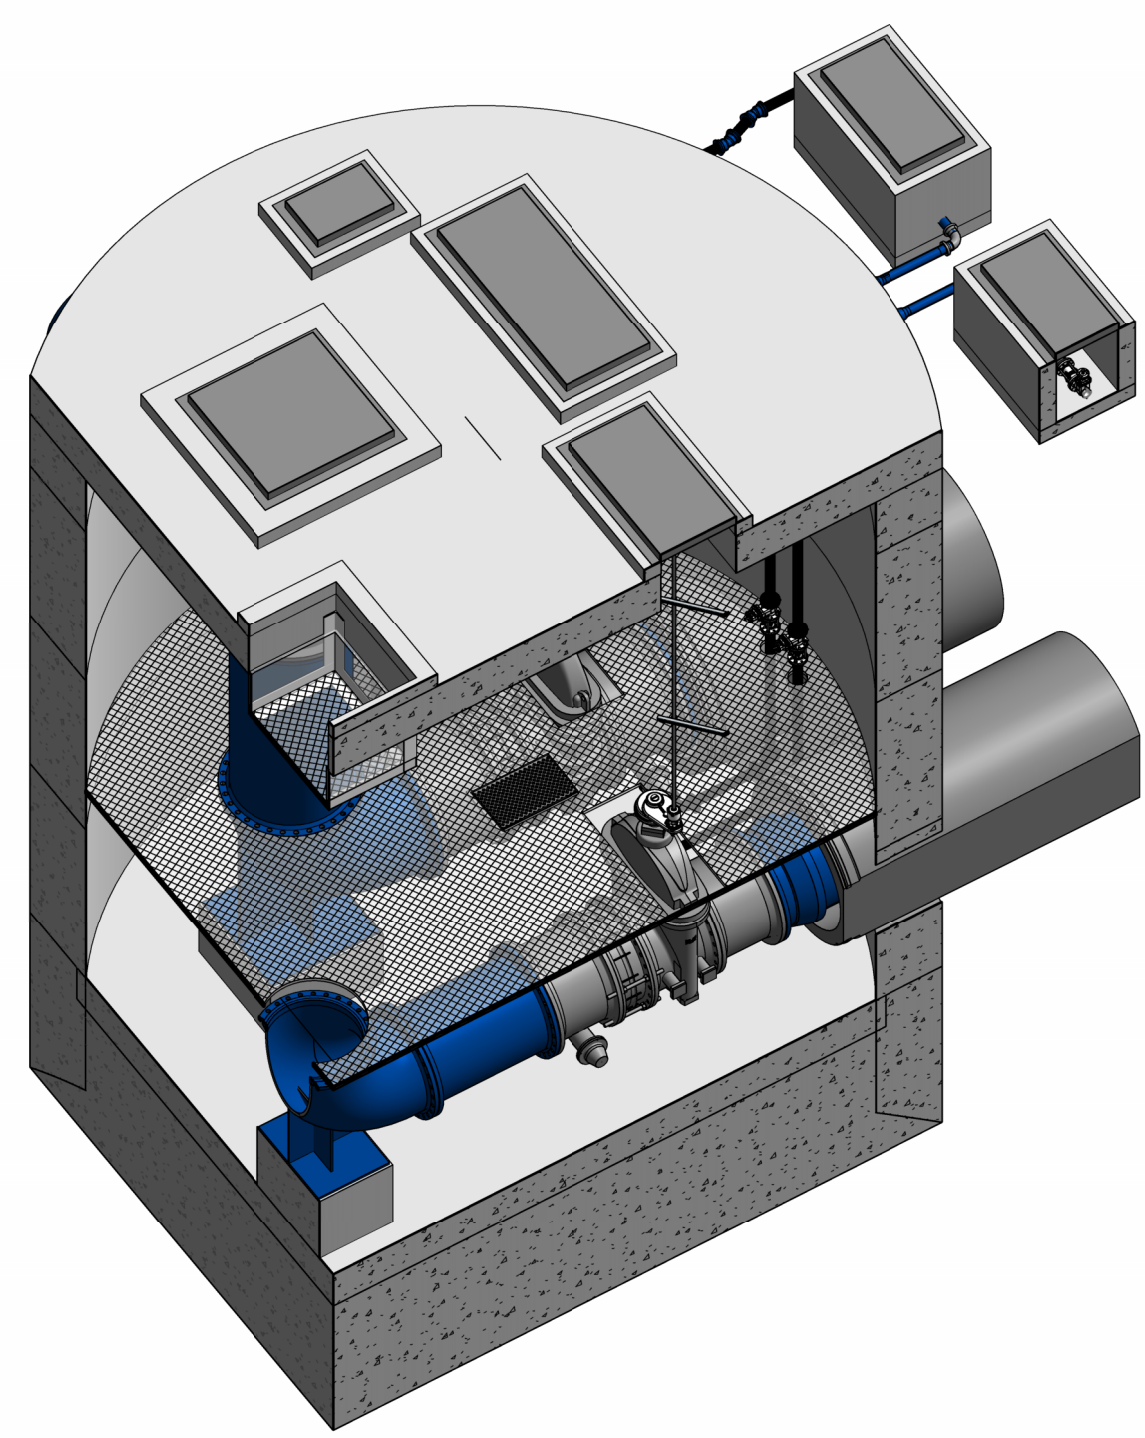

3D VIEW
DN1000 VERTICLE PIPING OMITTED FOR CLARITY

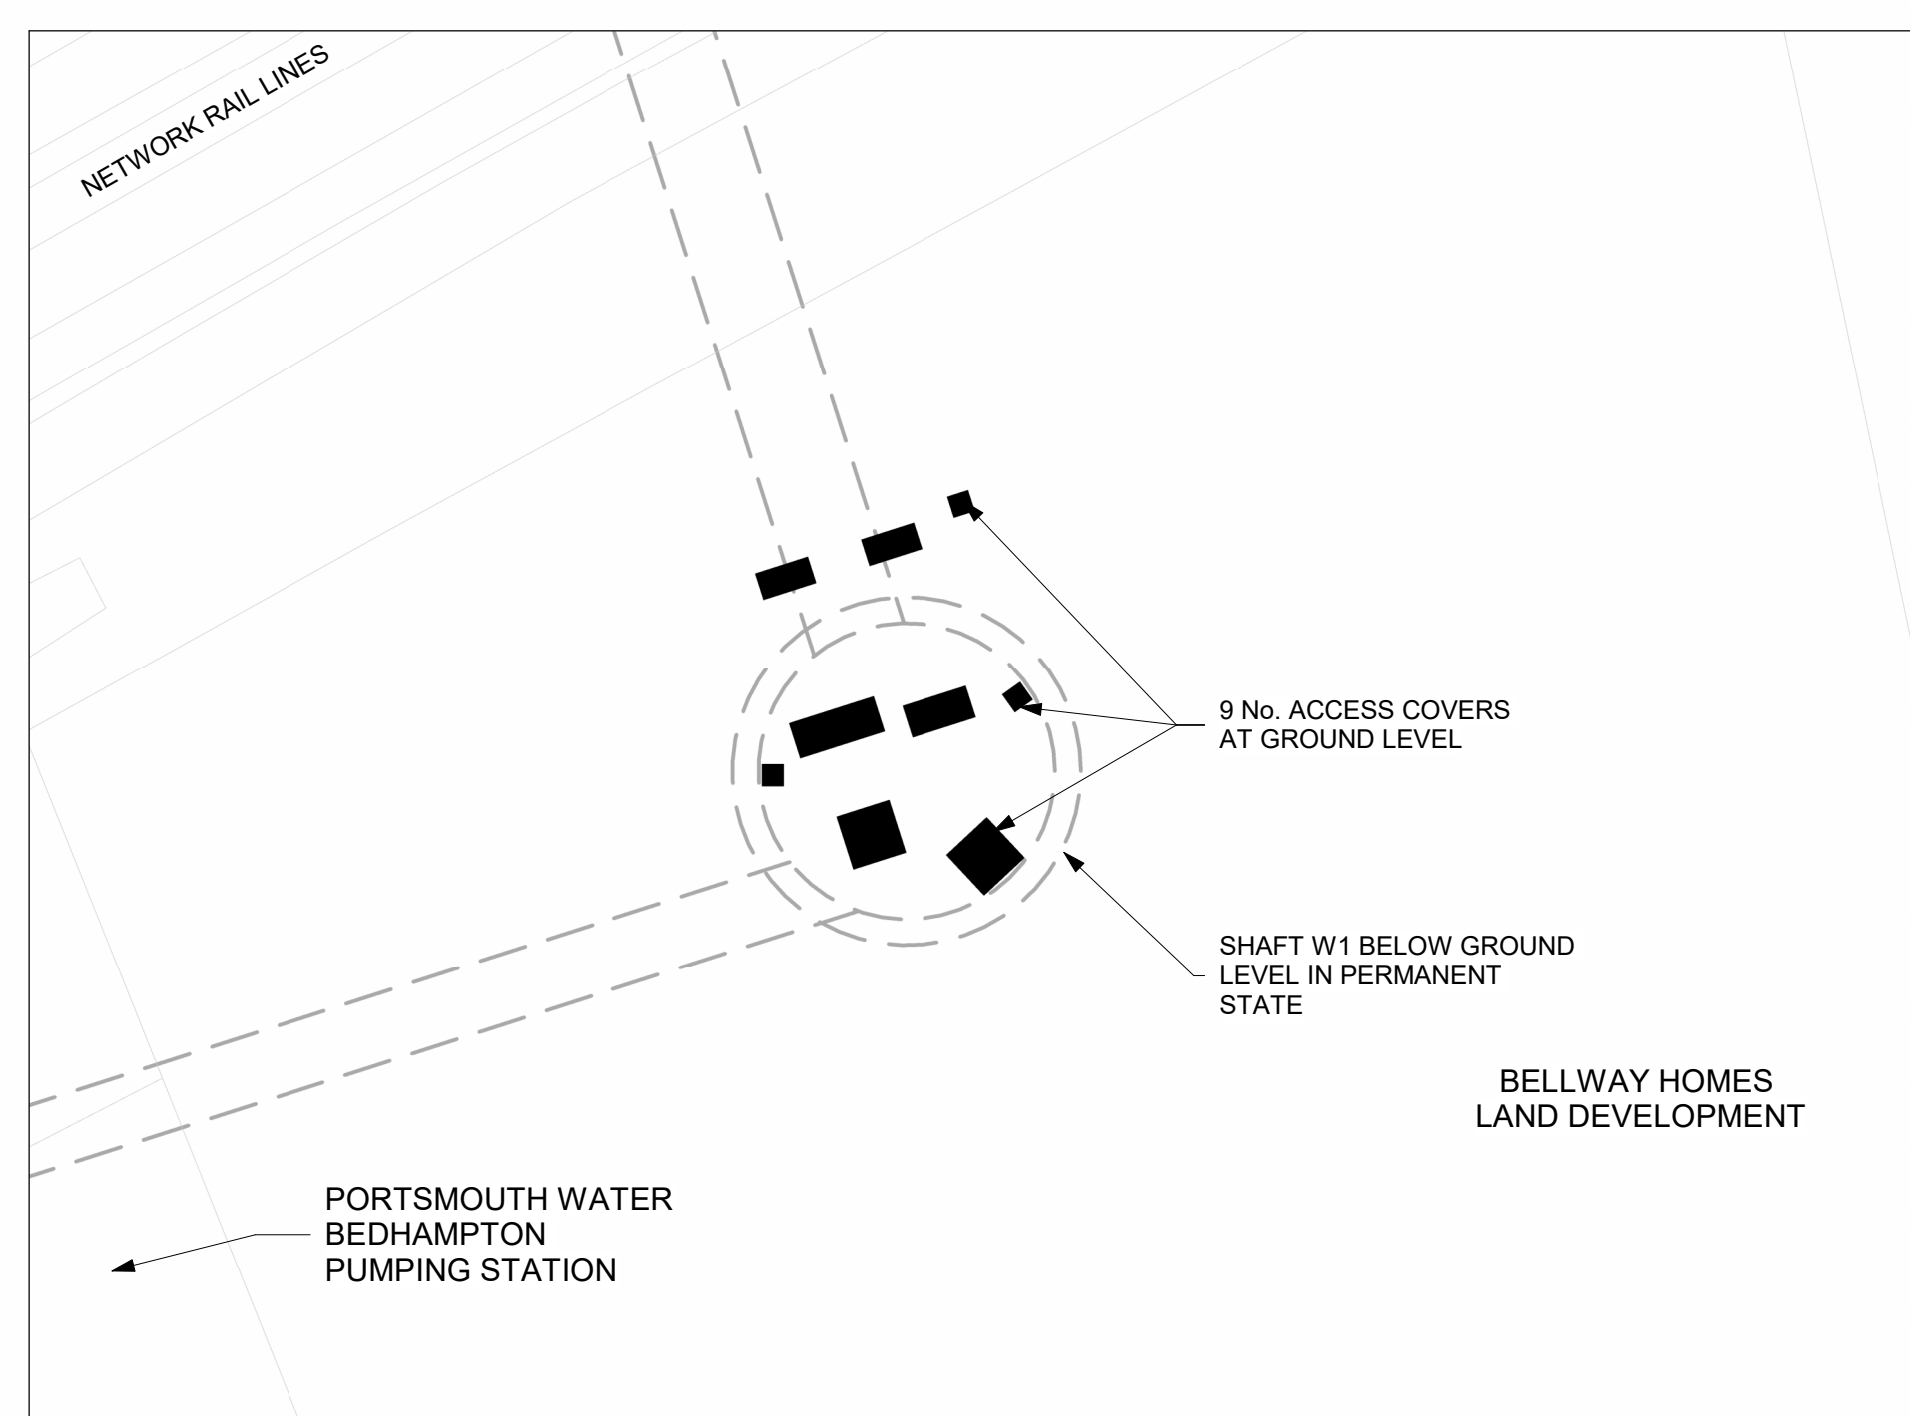


PLAN OVERVIEW
SCALE 1 : 200

ALL DIMENSIONS ARE IN MILLIMETRES UNLESS OTHERWISE STATED

Reproduced by permission of Ordnance Survey on behalf of HMSO.
© Crown copyright and database right 2024. All rights reserved.
Ordnance Survey Licence Number 100018036

- Notes:
1. ALL LEVELS ARE DEFINED IN METRES ABOVE ORDNANCE DATUM
 2. SHAFT WALLS ARE 250mm ABOVE GROUND LEVEL DURING CONSTRUCTION. WALLS ARE CUT DOWN TO AT LEAST 500mm BELOW GROUND LEVEL IN PERMANENT STATE.
 3. ADDITION OF GEARBOX TO DN1000 AND DN1200 GATE VALVES TBC. POSITION OF VALVE SPINDLES AND ASSOCIATED SURFACE BOXES TO BE ADJUSTED TO SUIT ANY OFFSET WITH GEARBOX
 4. FINISH OF GROUND REINSTATEMENT AROUND ACCESS COVERS TBC.

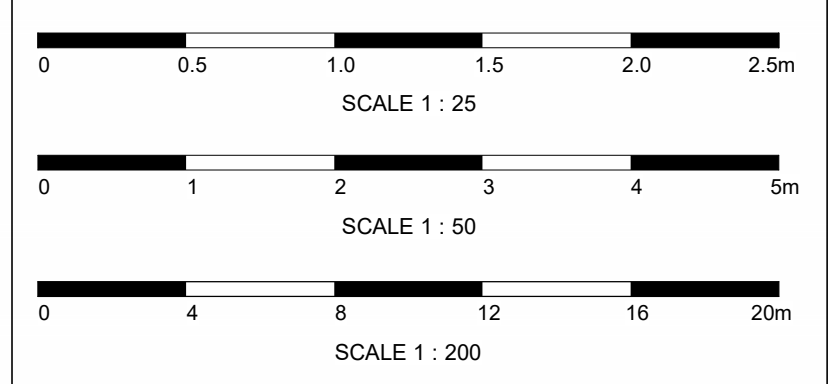

P04	BP	JT	BP	PLANNING VERSION	03/05/24
P03	RD	JT	BP	FILL PIPE UPSIZE	08/02/24
P02	RD	BP	BC	DUAL PIPELINE OPTION	18/09/23
Rev	Dm	Ckd	App	Description	Date
	By	By	By		



Drawing Suitability: APPROVED FOR DETAILED DESIGN
Status: A4

Contractors Drawing Number: HTR-WAB-PI-W1-DR-T-0003

Telephone: Havant (023)9249 9888
Fax: Havant (023) 9245 3632
Website: www.portsmouthwater.co.uk
Registered Office: PO Box 8 West Street
Havant Hampshire PO9 1LG
REGISTERED IN ENGLAND No. 2536455



Date: 03/05/24
Scale: AS SHOWN
Sheet: 01 OF 01
Sheet Size: A1

Project Title: HAVANT THICKET RESERVOIR

Drawing Title: BEDHAMPTON TO HTR PIPELINE
SHAFT W1
GENERAL ARRANGEMENT

Portsmouth Water Drawing Number :
Rev: P04