


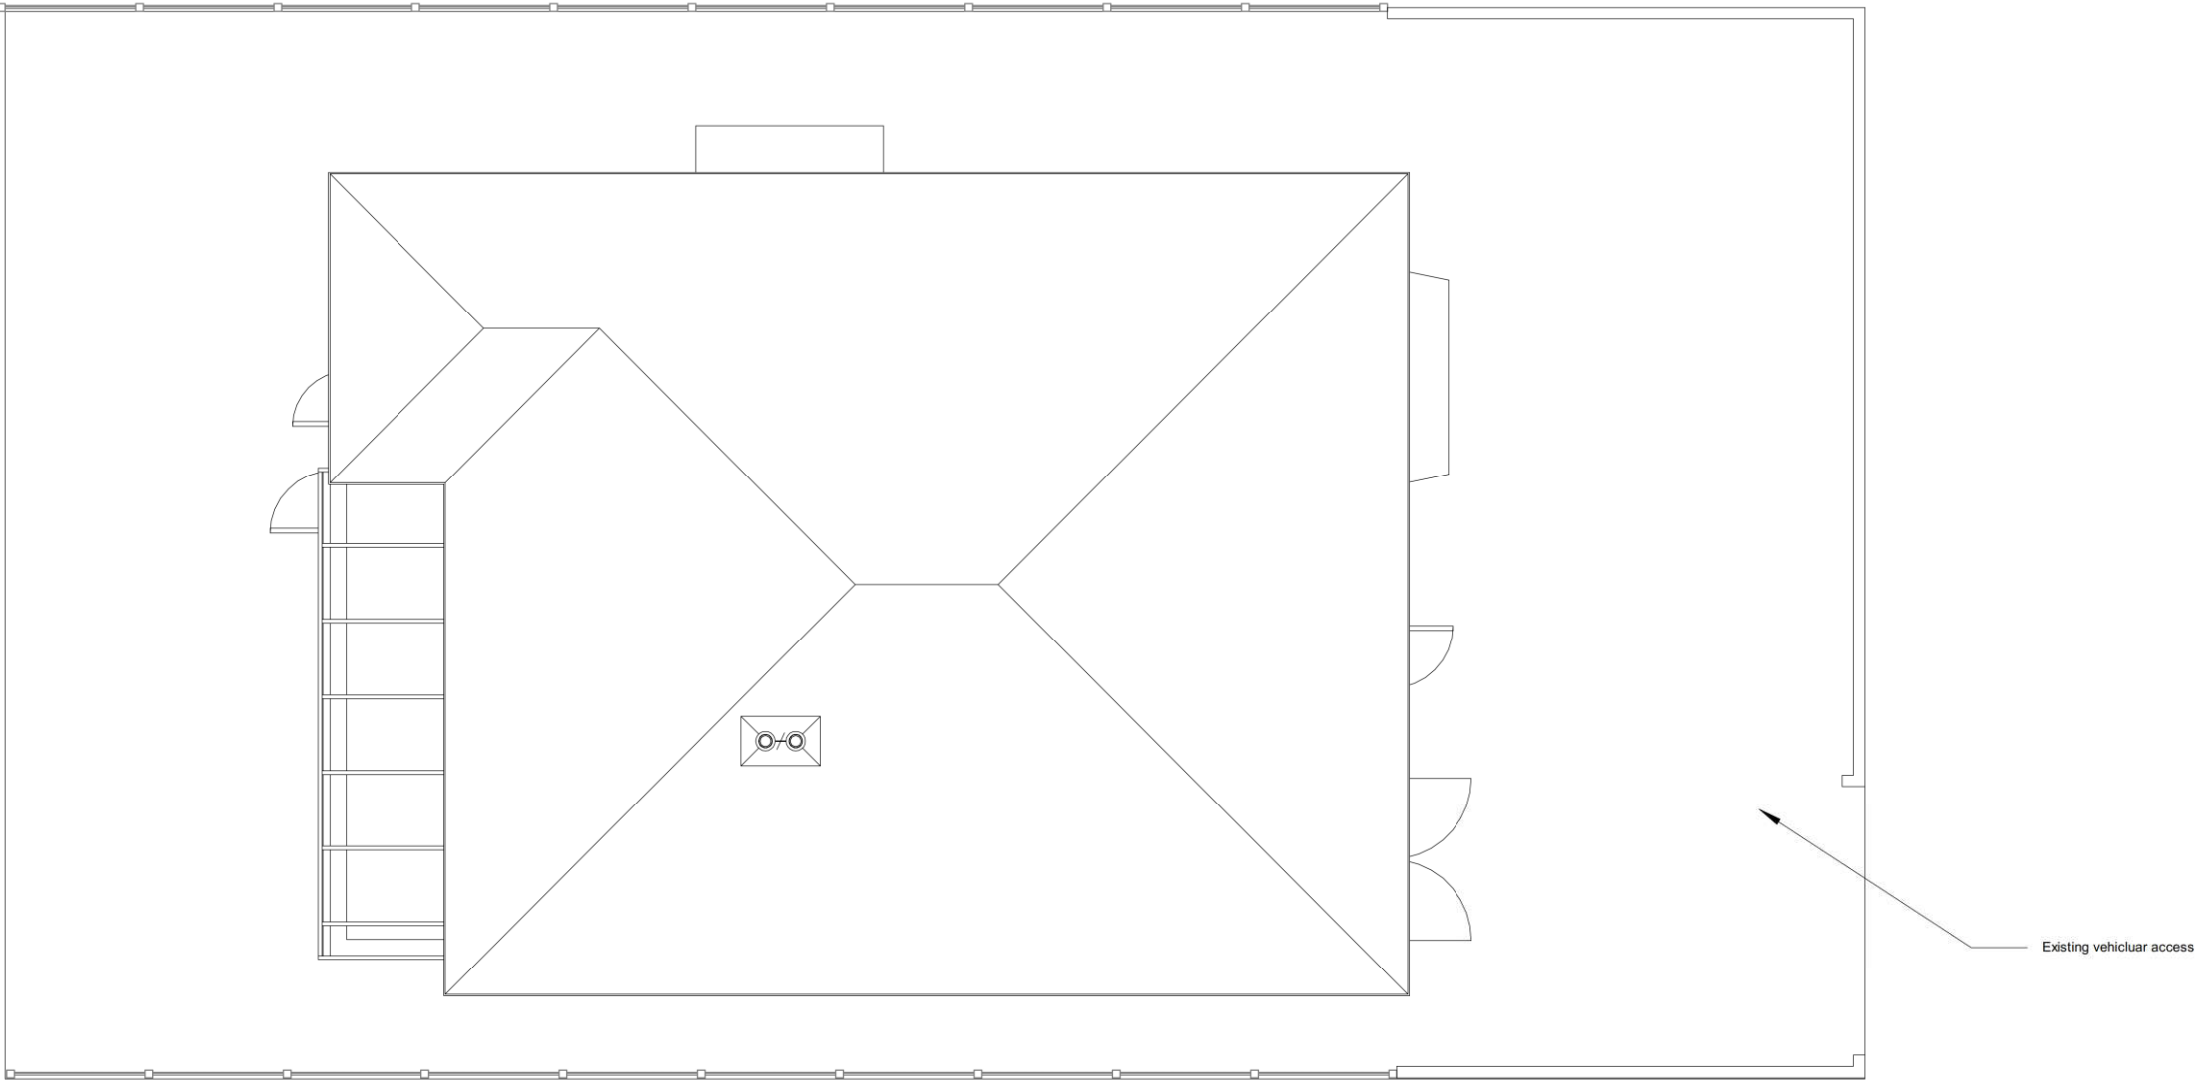

1:500		50
1:200		20
1:100		10
1:50		5

parkers
executive
design

All measurement to be checked on site prior to any commenment (C) Copyright of Parkers Design (Southern) Limited. Any reproduction of these drawings will require written authority from the copyright owner. Parkers Design Limited - The Studio @ 90, PO9 2PR www.pexd.co.uk - info@pexd.co.uk - 07776 008822	PROJECT	24 Warfield Crescent PO7 7JP				CLIENT		Bulter		
	SHEET	Existing Parking				Date	Issue Date		Scale (@ A3)	1 : 100
						Drawn by	SW	DRAWING NUMBER		REV
						Checked by	SR	P 11		