
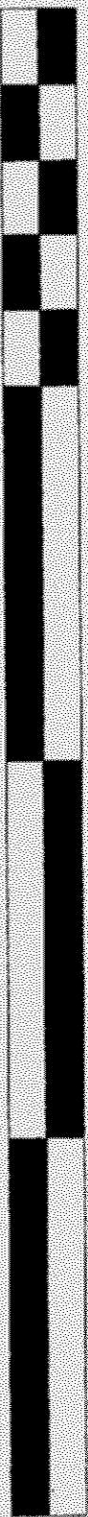
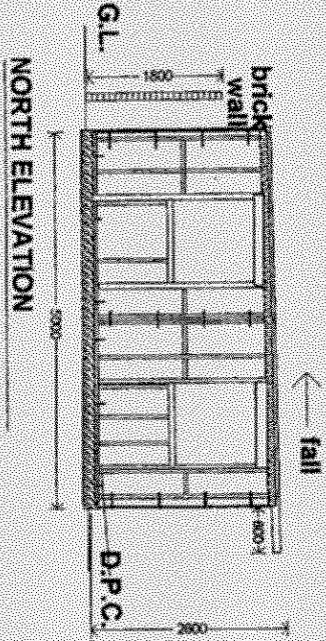
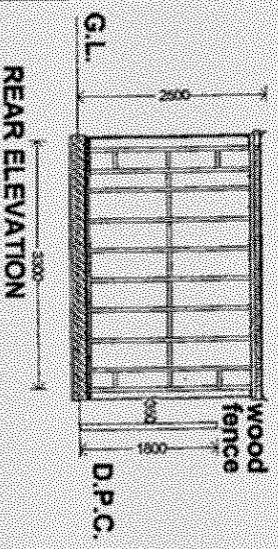
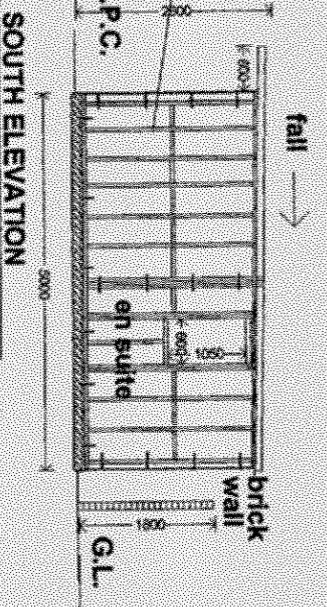


100 x 50 studding to front

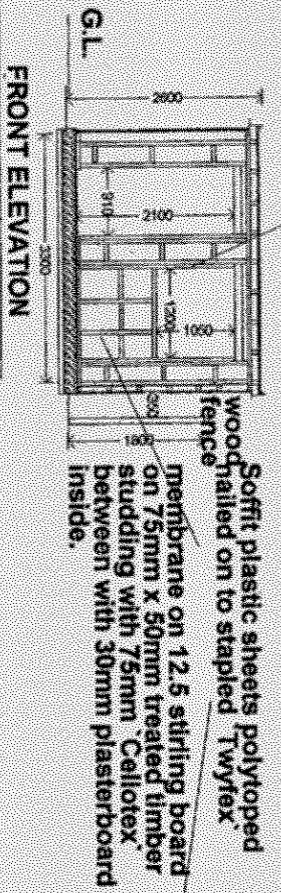

Scale block 1:100

5

10

15

20

HAVANT BOROUGH
COUNCIL
23 JUN 2012
RECEIVED

Notes	Name Mr W. Parker 7 Marshall Road Hayling Island PO 119NH Job Title Retrospective planning for non habitable garden room/ store shed	Scale 1: 100 Drawn by Mac Date June 2022	Drawing Title sections through Dry No B.P. 007/ 2 Rev
-------	---	--	---