




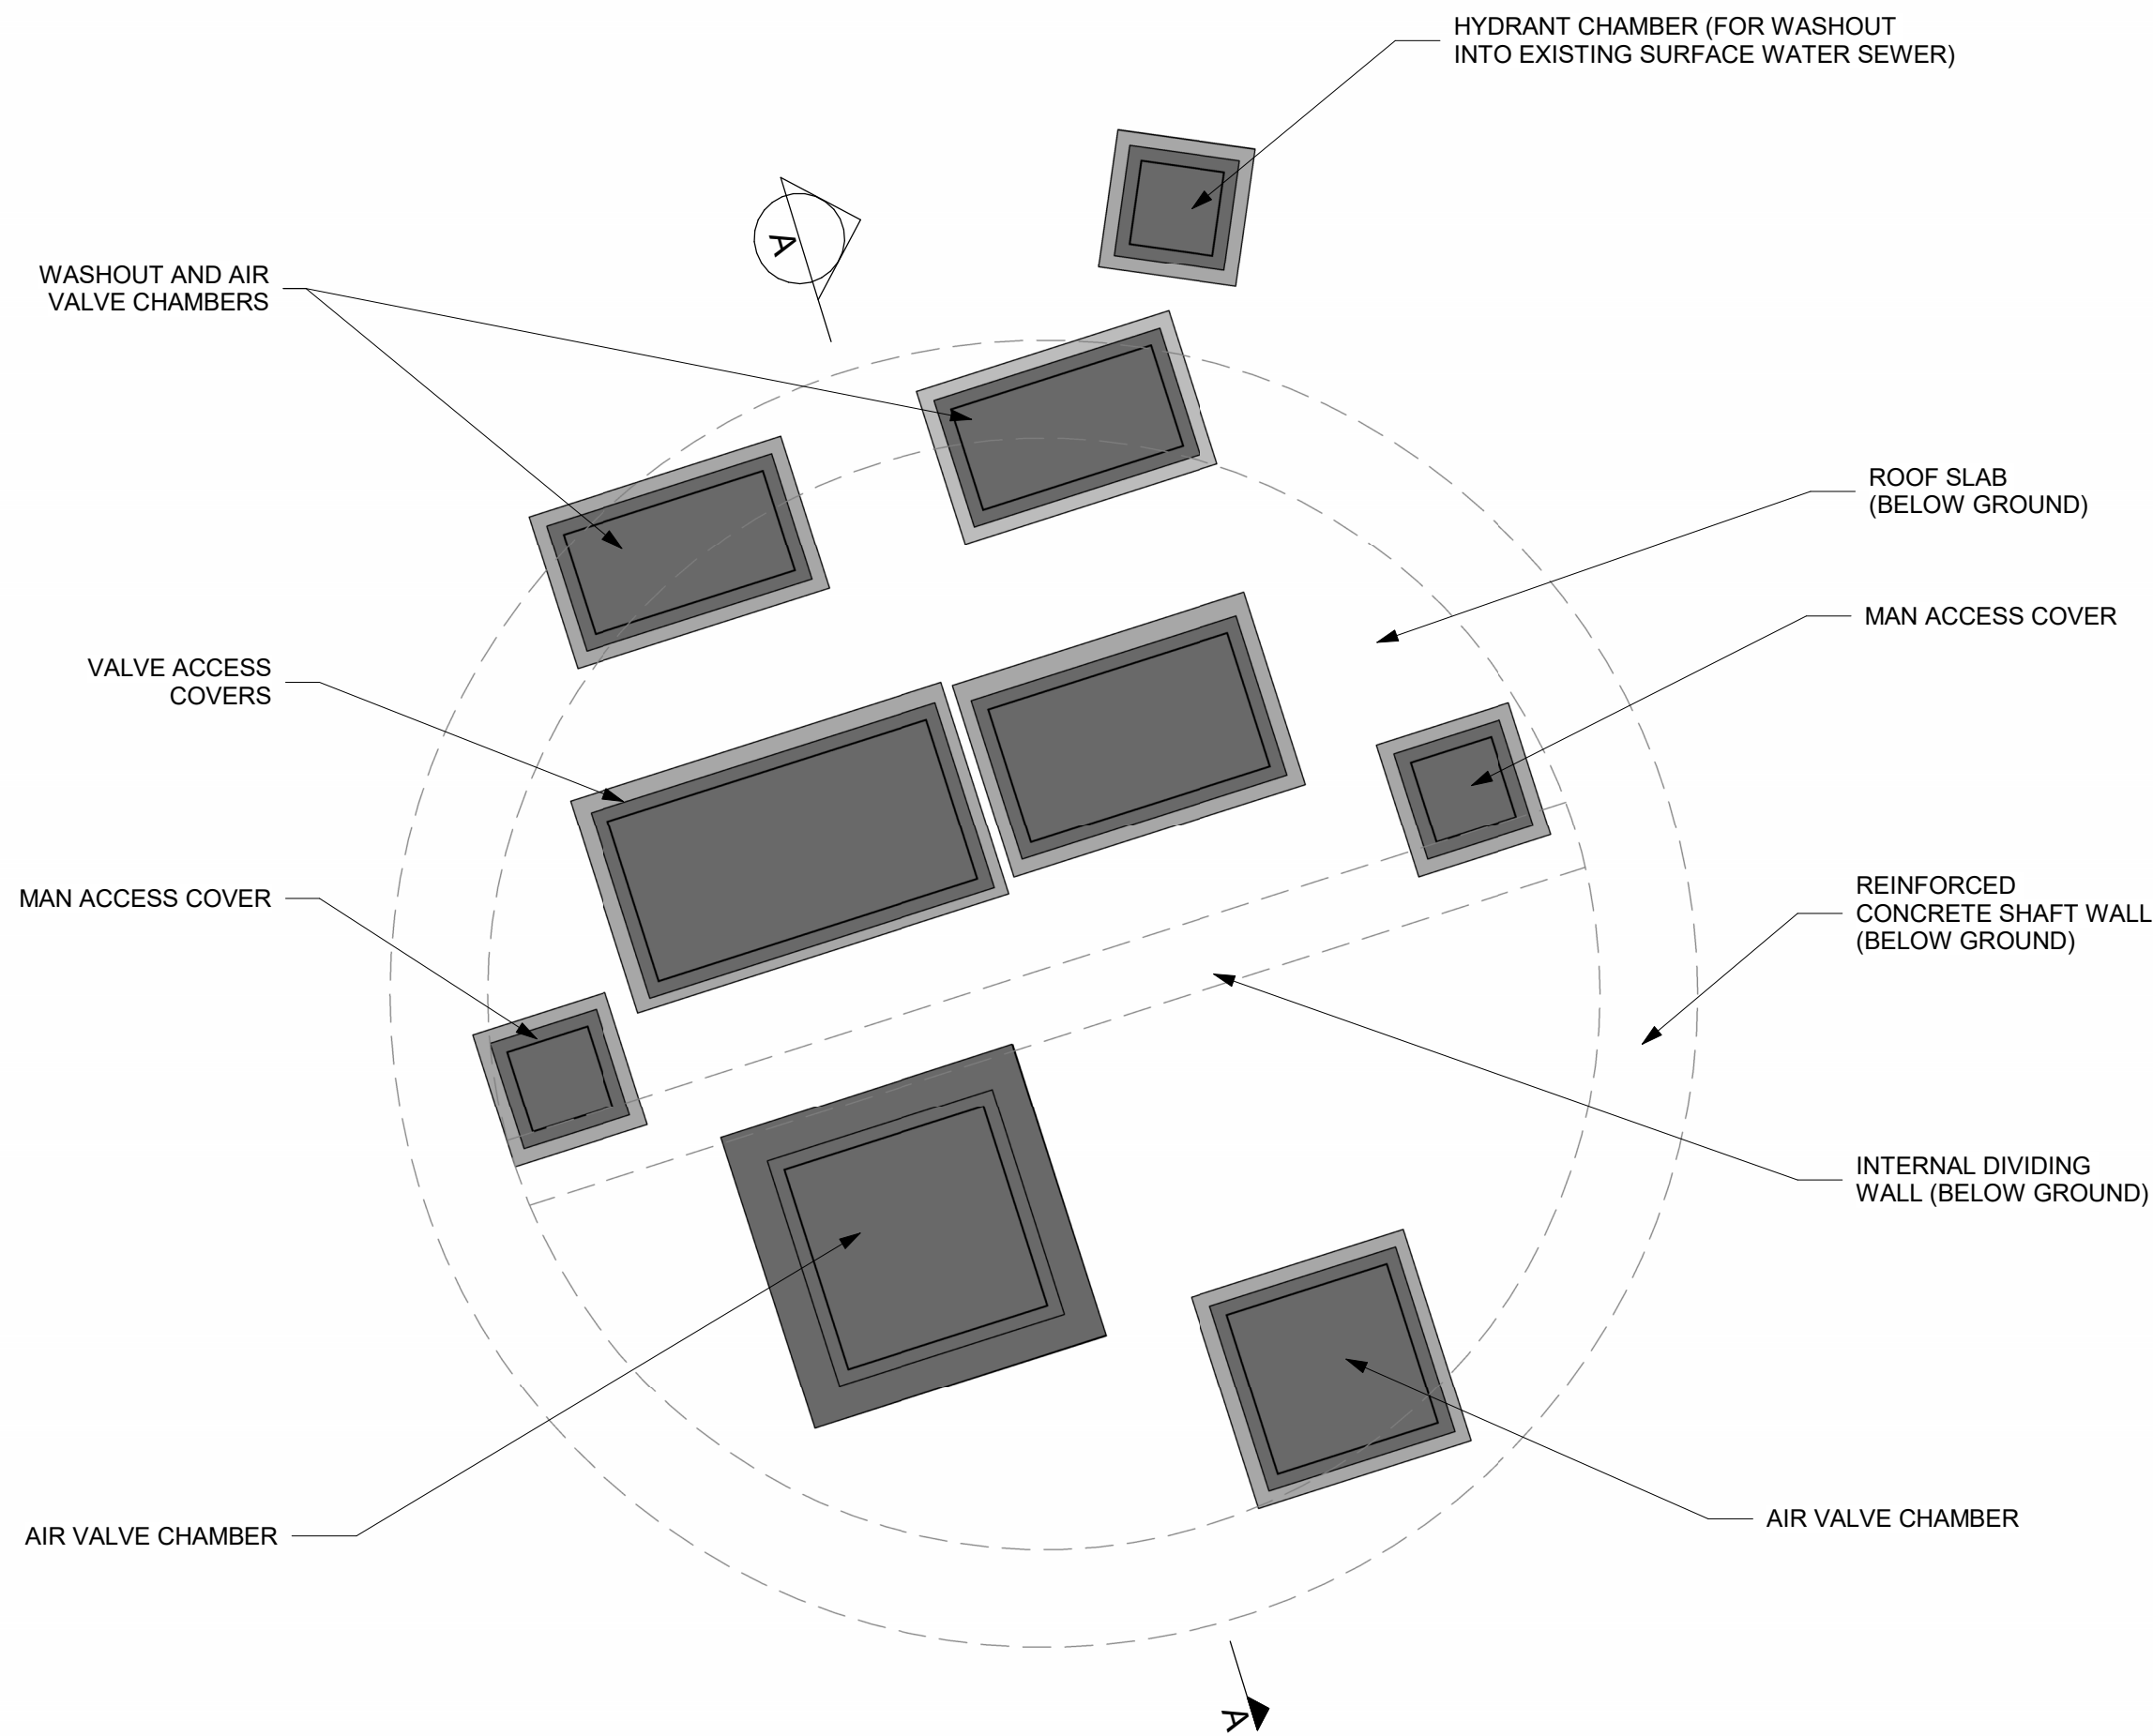


PLAN
SCALE 1 : 50
PIPING OMITTED FOR CLARITY

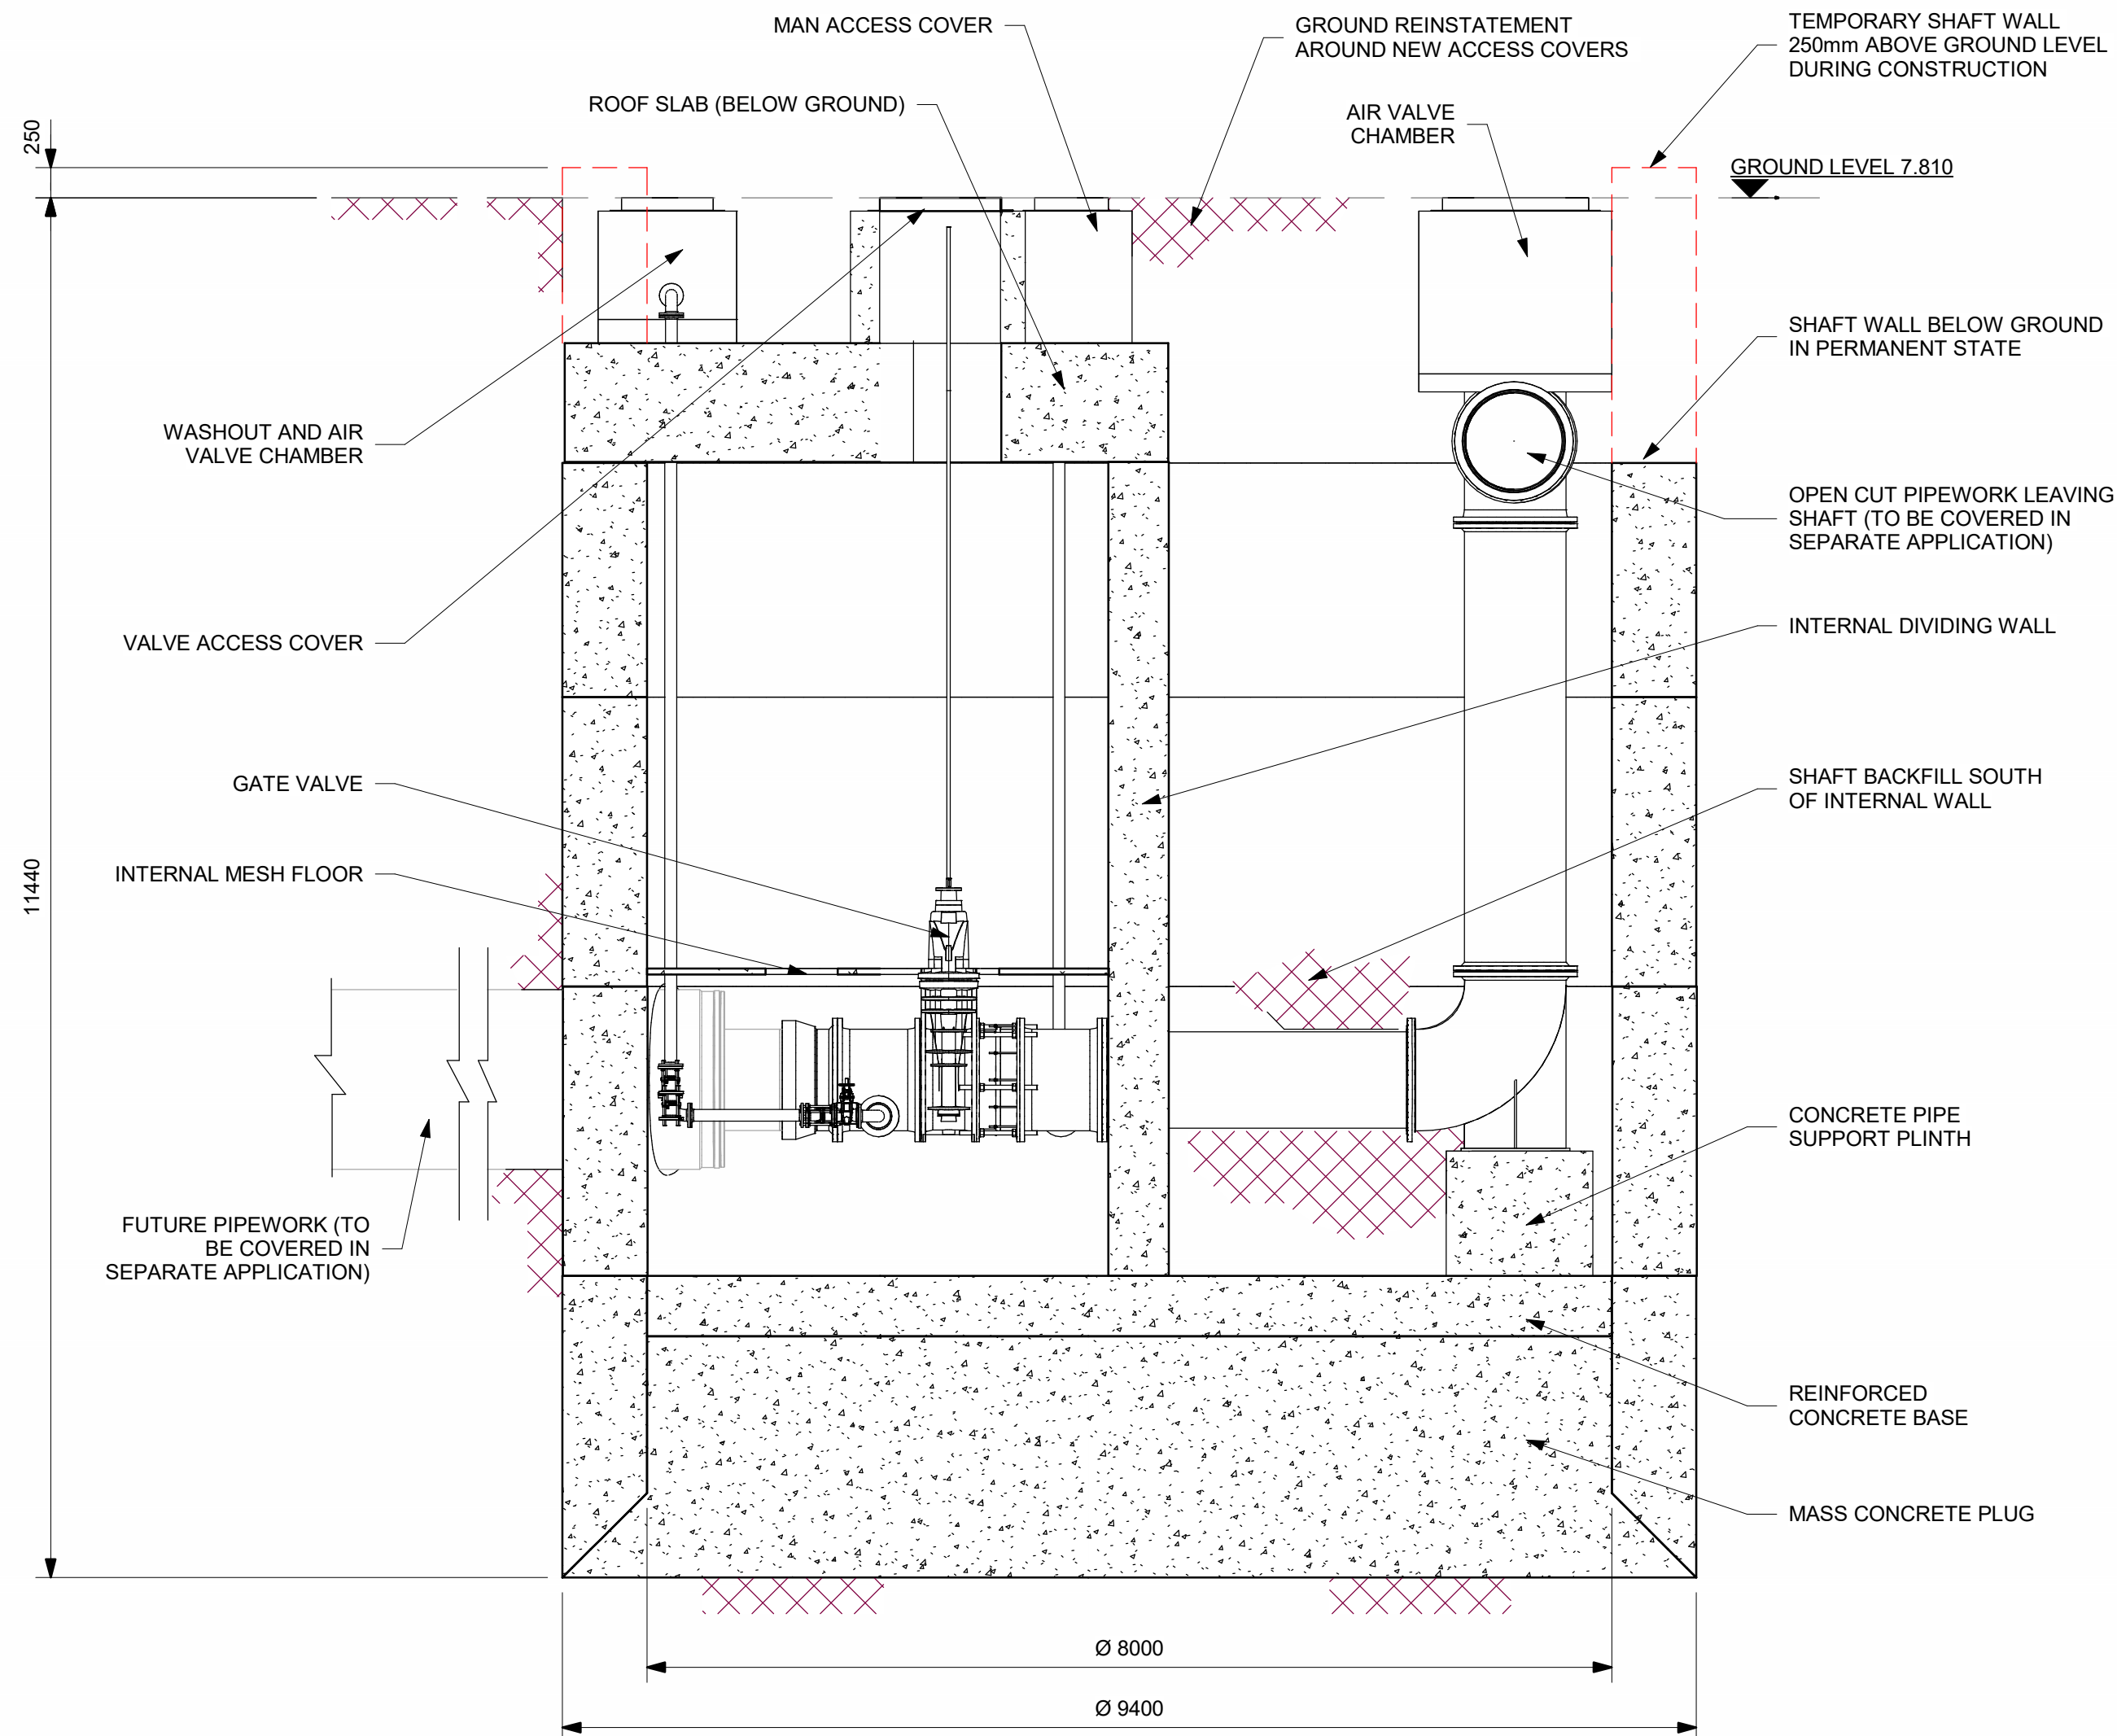


SECTION A-A
SCALE 1 : 50

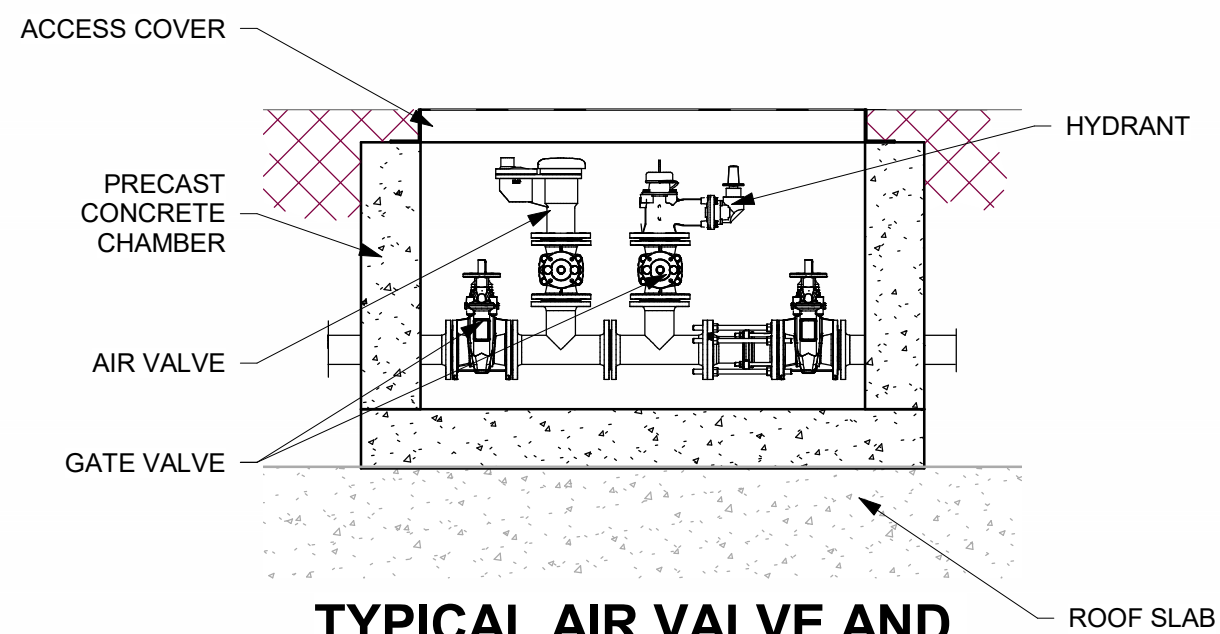


TYPICAL AIR VALVE AND WASHOUT CHAMBER
SCALE 1 : 25

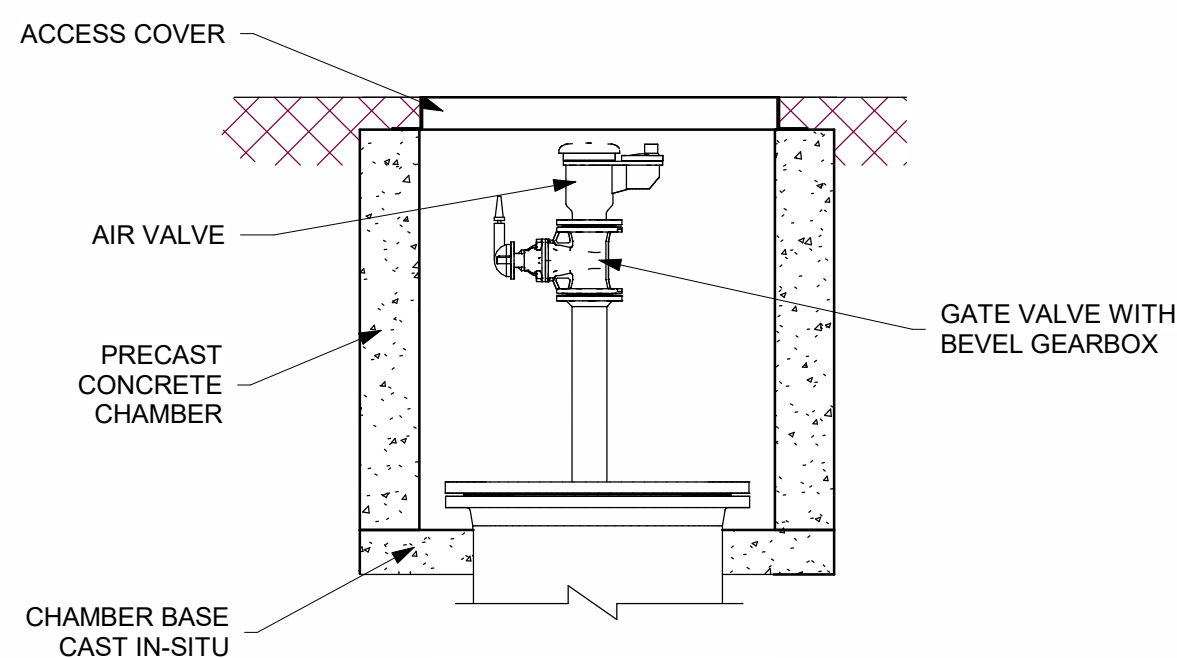

TYPICAL AIR VALVE CHAMBER
SCALE 1 : 25

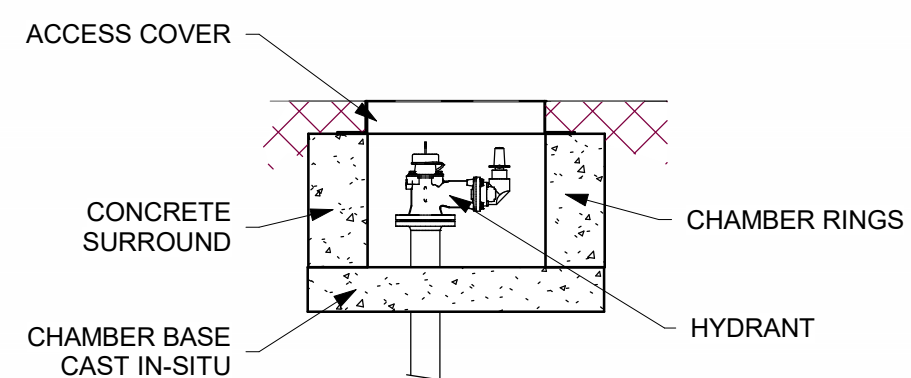

TYPICAL HYDRANT DETAIL
SCALE 1 : 25

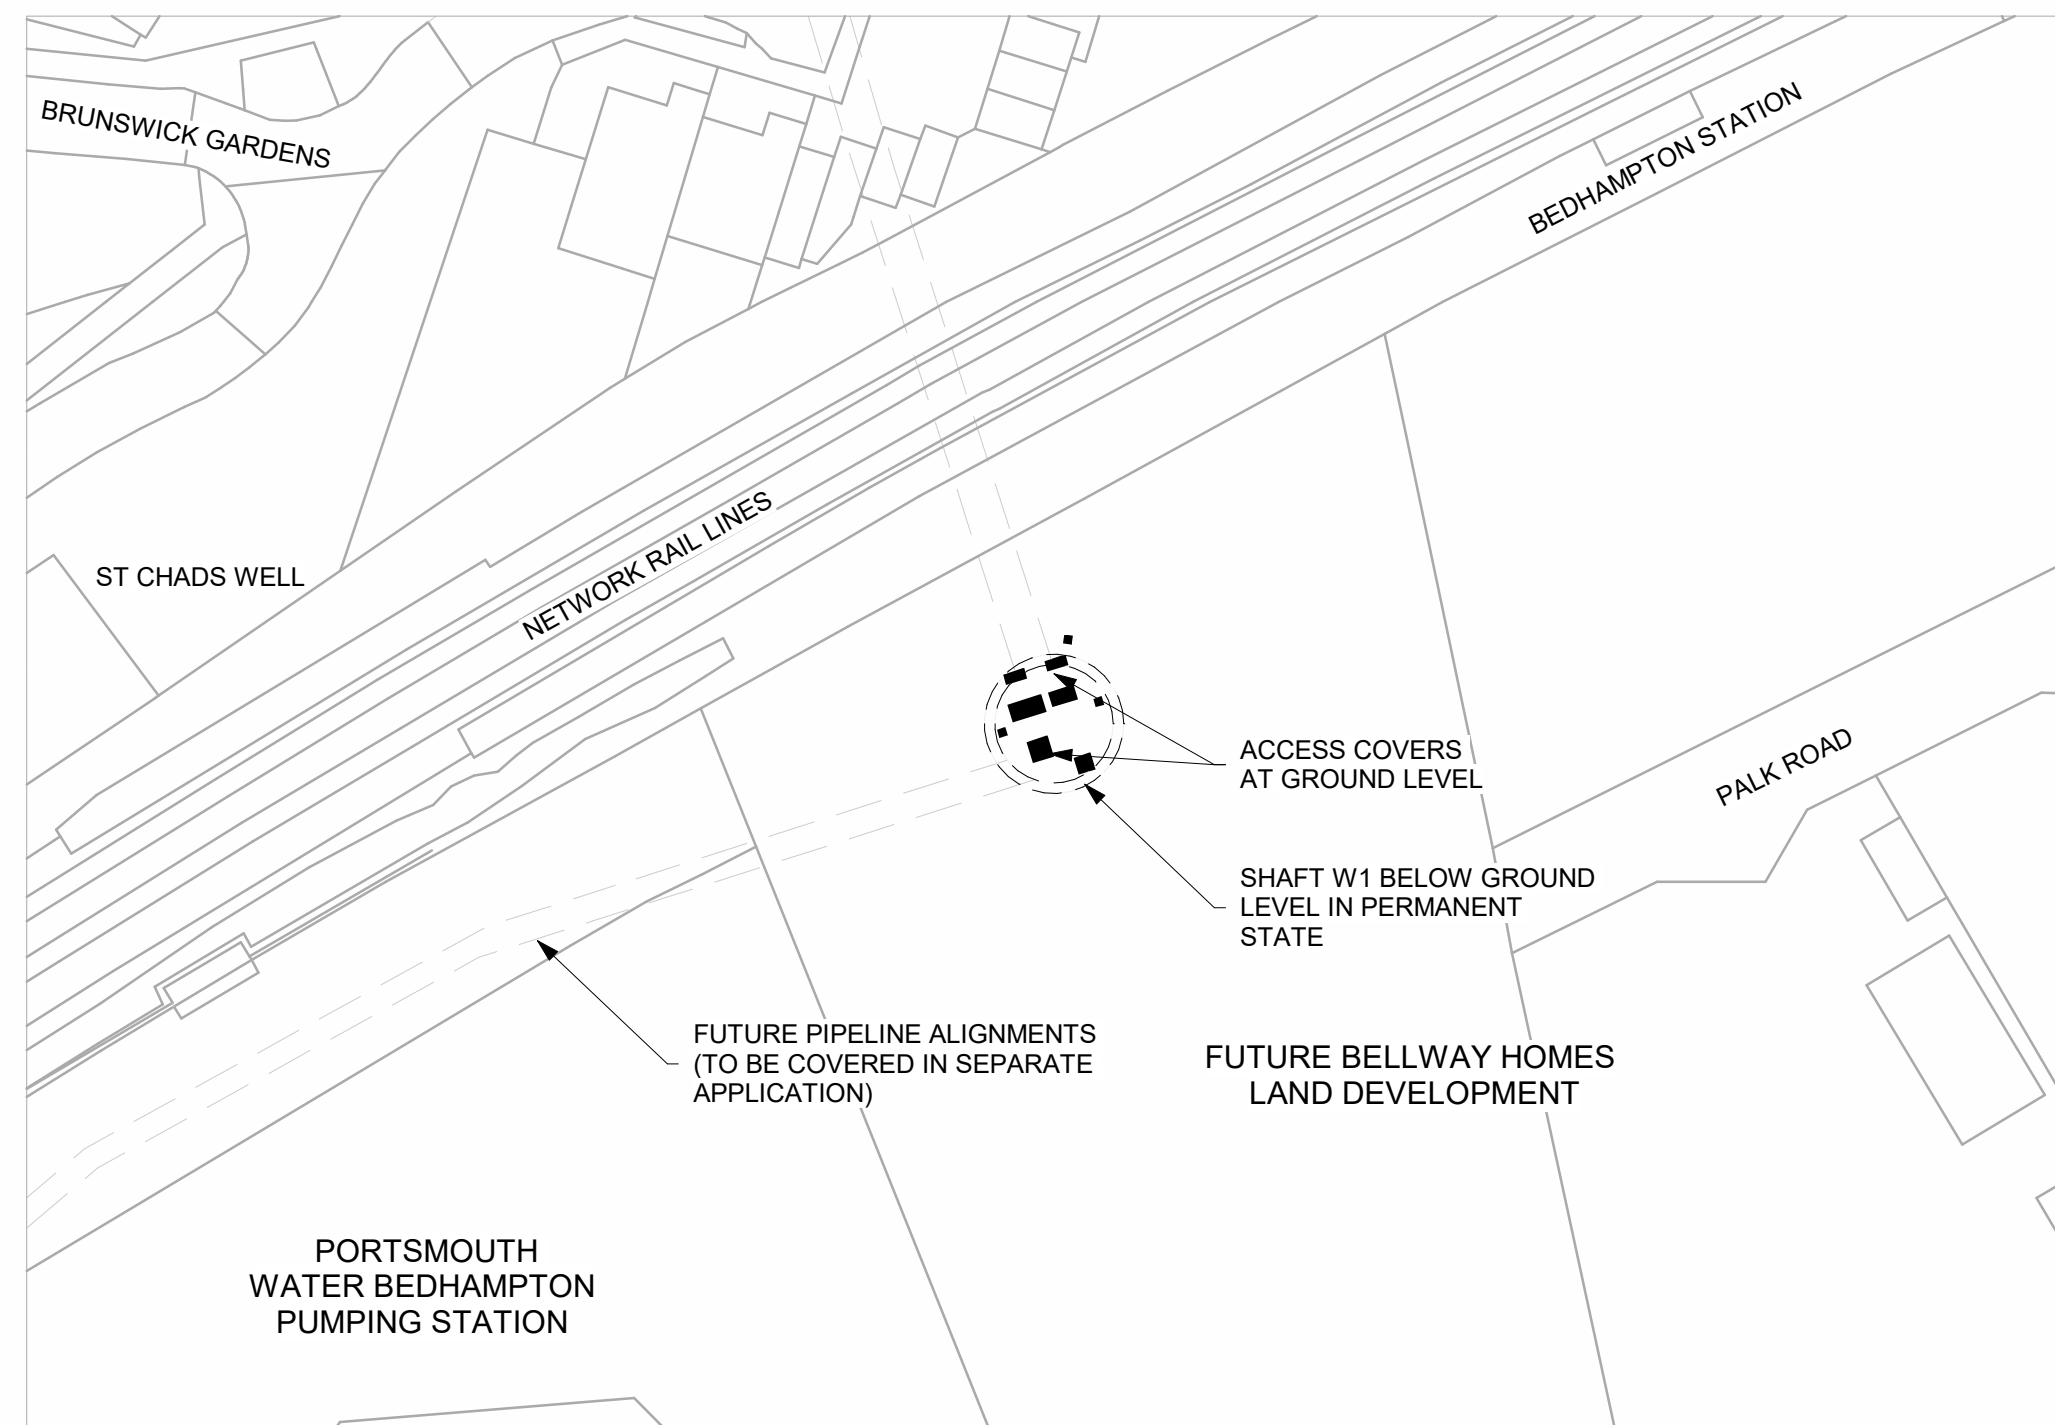


PLAN OVERVIEW
SCALE 1 : 500

ALL DIMENSIONS ARE IN MILLIMETRES UNLESS OTHERWISE STATED

Reproduced by permission of Ordnance Survey on behalf of HMSO.
© Crown copyright and database right 2023. All rights reserved.
Ordnance Survey Licence Number 100018036

- Notes:
1. ALL LEVELS ARE DEFINED IN METRES ABOVE ORDNANCE DATUM
 2. SOUTHERN HALF OF SHAFT INTERIOR TO BE BACKFILLED AROUND PIPEWORK AND MANHOLES ON COMPLETION. BACKFILL MATERIAL T.B.C.
 3. SHAFT WALLS ARE 250mm ABOVE GROUND LEVEL DURING CONSTRUCTION. WALLS ARE CUT DOWN TO AT LEAST 500mm BELOW GROUND LEVEL IN PERMANENT STATE.

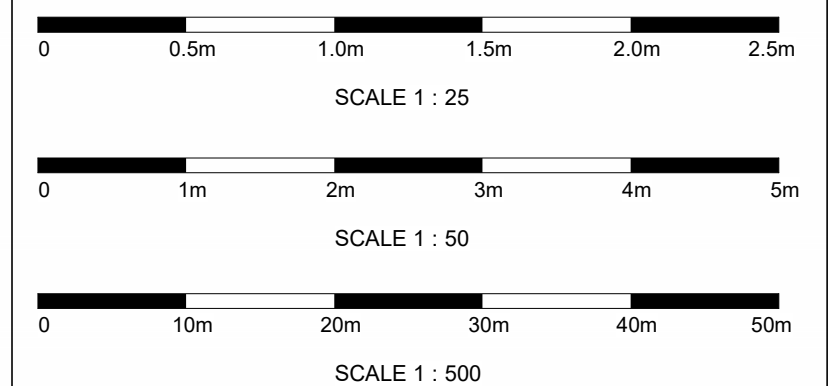

P03 S4	BP	BC	PHASE 1 RESERVED MATTERS APPLICATION	07/03/24
P02 S4	RD	BP	MINOR UPDATES	21/11/23
P01 S4	RD	BP	RESERVE MATTERS	30/10/23
Rev	Dm By	Ckd By	App By	Description

WARD & BURKE

Drawing Suitability: FOR CONSTRUCTION APPROVAL
Status: S4

Contractors Drawing Number: HTR-WAB-PI-W1-DR-T-0005

Telephone: Havant (023)9249 9888
Fax: Havant (023) 9245 3632
Website: www.portsmouthwater.co.uk
Registered Office: PO Box 8 West Street
Havant Hampshire PO9 1LG
REGISTERED IN ENGLAND No. 2536455



Date: 07/03/24
Scale: AS SHOWN
Sheet: 01 OF 01
Sheet Size: A1

Project Title: HAVANT THICKET RESERVOIR

Drawing Title: PHASE 1 RESERVED MATTERS
GENERAL ARRANGEMENT
(FINAL SHAFT 1 SCHEME AS CONSTRUCTED)

Portsmouth Water Drawing Number :
Rev: P03