


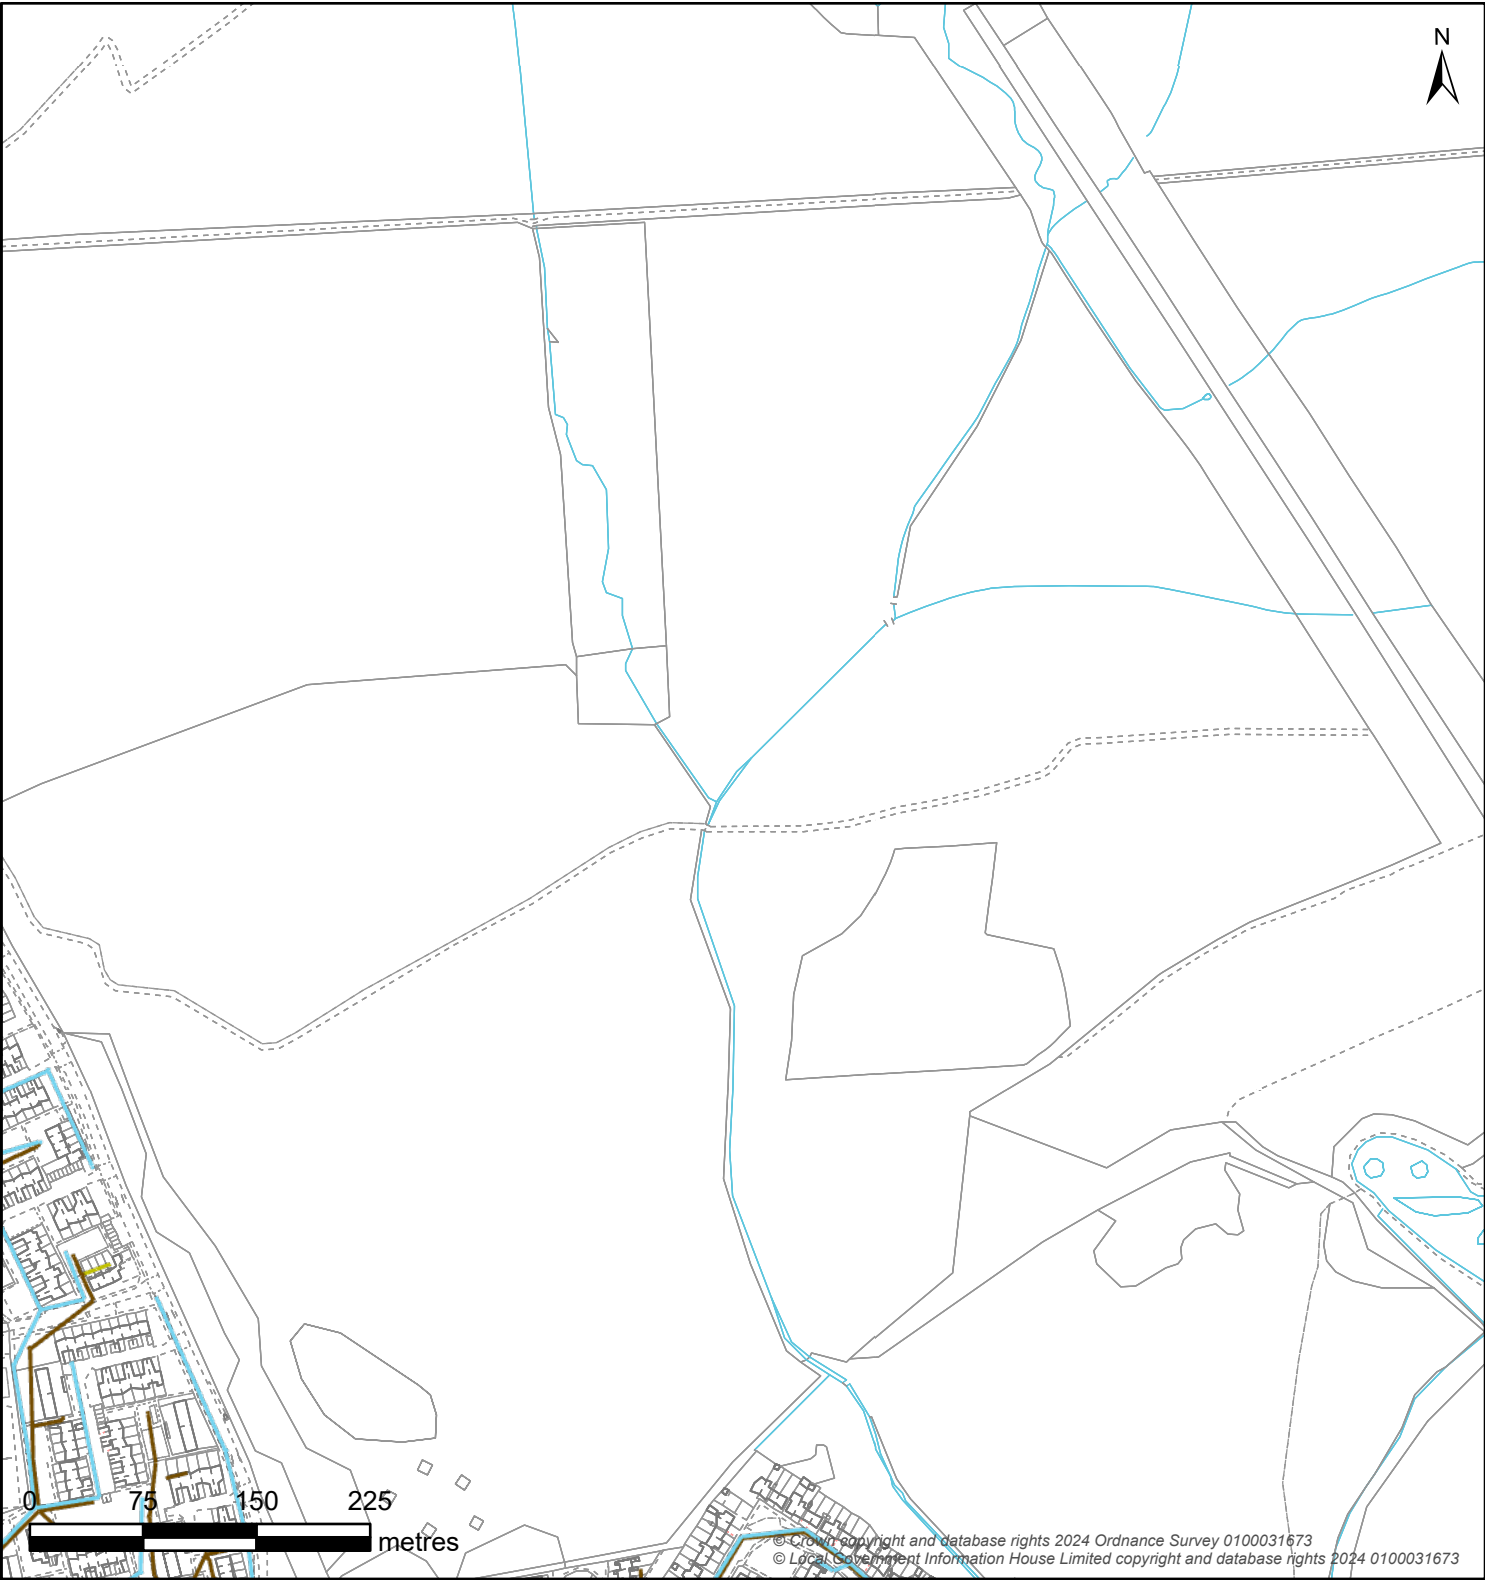

© Crown copyright and database rights 2024 Ordnance Survey 0100031673
© Local Government Information House Limited copyright and database rights 2024 0100031673

Map Title: SW Print

Printed By: Vignesh.Sheety
Date Printed: 20/05/2024
Map Scale: 5000

The information provided is believed to be correct but is provided on an 'as is' basis and without any warranty or condition express or implied, statutory or otherwise as to its quality or fitness for purpose. Actual positions of assets should always be determined on site.



Controllable Valve			Flow Control			Inlet-Outfall	
Damboards	Penstock	Valve	Anti Flood Device	Pumped Anti Flood Device	Reflux Valve	Inlet	Outfall
Manhole							
Bifurcation	Cascade	Catchpit	Head Of Public Sewer	Interceptor Chamber	Manhole	Soakaway	Washout
Outfall Headworks		Overflow Chamber		Pipe Bridge		Pumping Station	
Outfall Headworks	Combined Sewer Overflow	Emergency Overflow	Pipe Bridge	Micro Pumping Station	Pumping Station		
Sewer Level Monitor		Storage		Treatment Works		Weir	
Sewer Level Monitor	Storm Tank	Tidal Storage Tank	Treatment Works	Weir	Wastewater Site		
Wastewater Pipe				Wastewater Use		Developer Services	
Culverted Water Course	Syphon	Foul	Combined	Build Over Agreement	Section 104		
Drain	Tank Sewer	Sludge	Treated Effluent				
Outfall	Trunk Sewer	Surface Water	Private				
Overflow	Vacuum Main						
Rising Main	Decommissioned Pipe						
Sewer							