




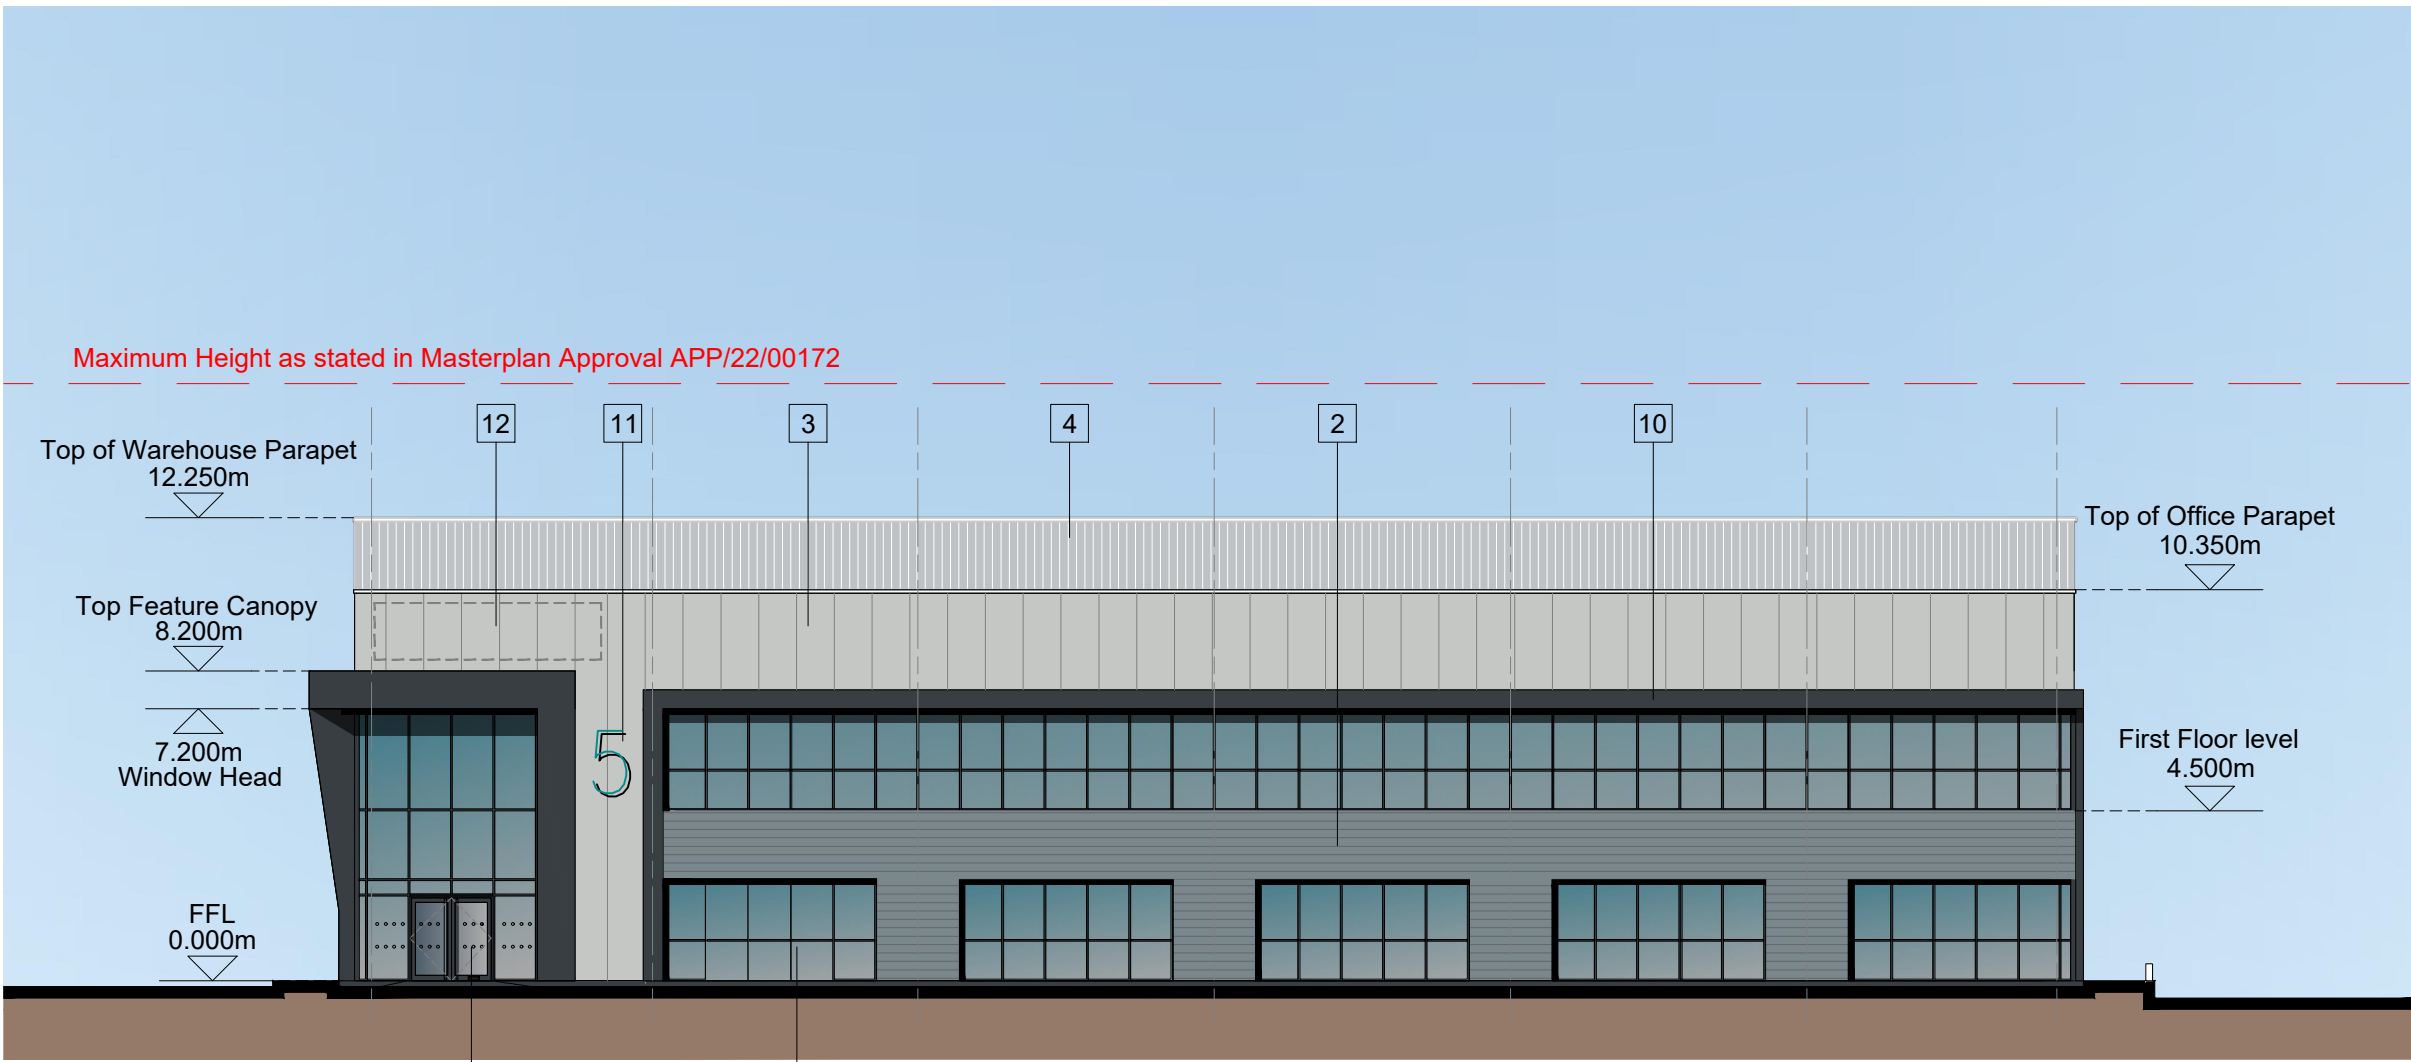


NORTHERN ELEVATION

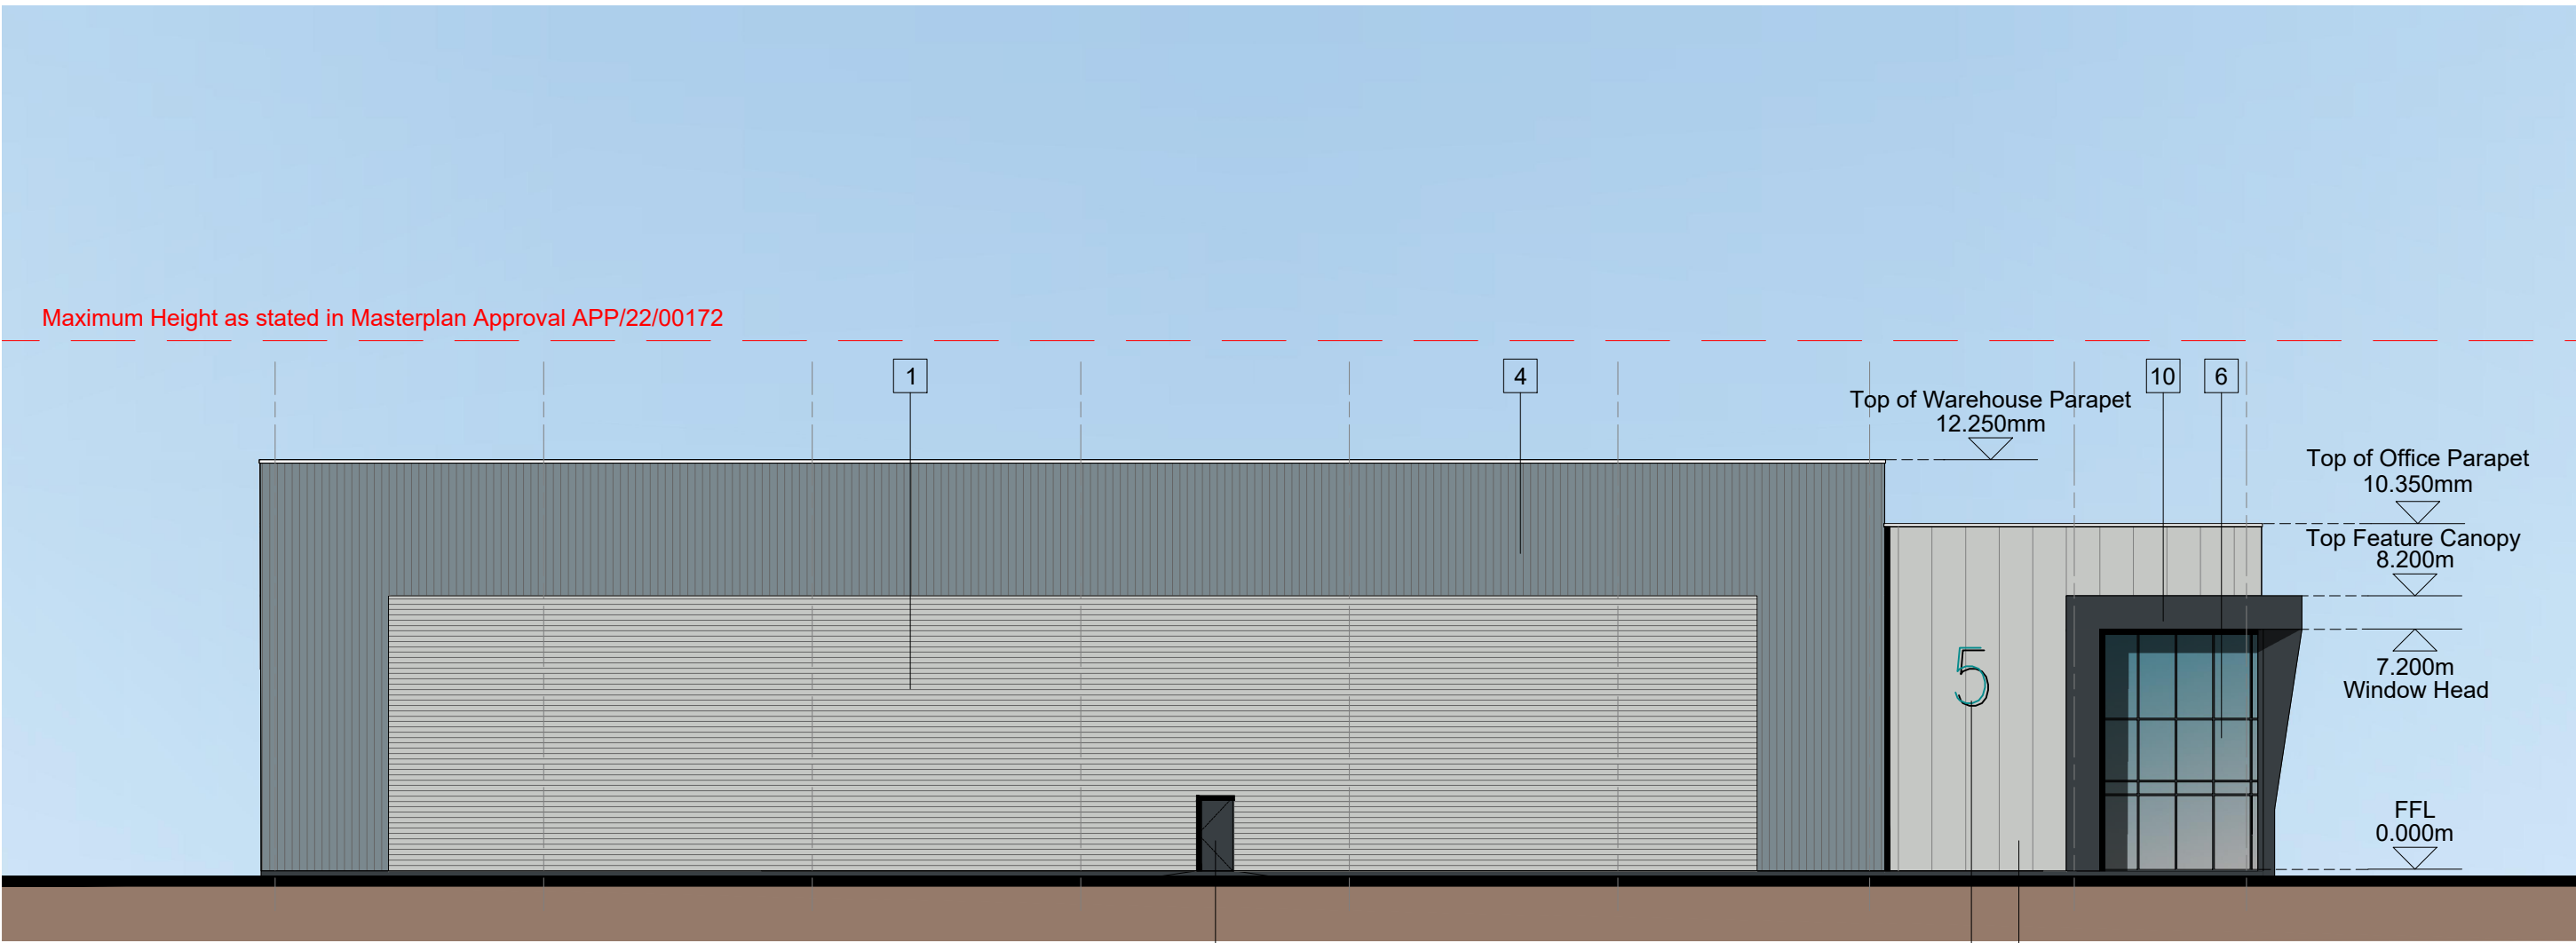


EASTERN ELEVATION

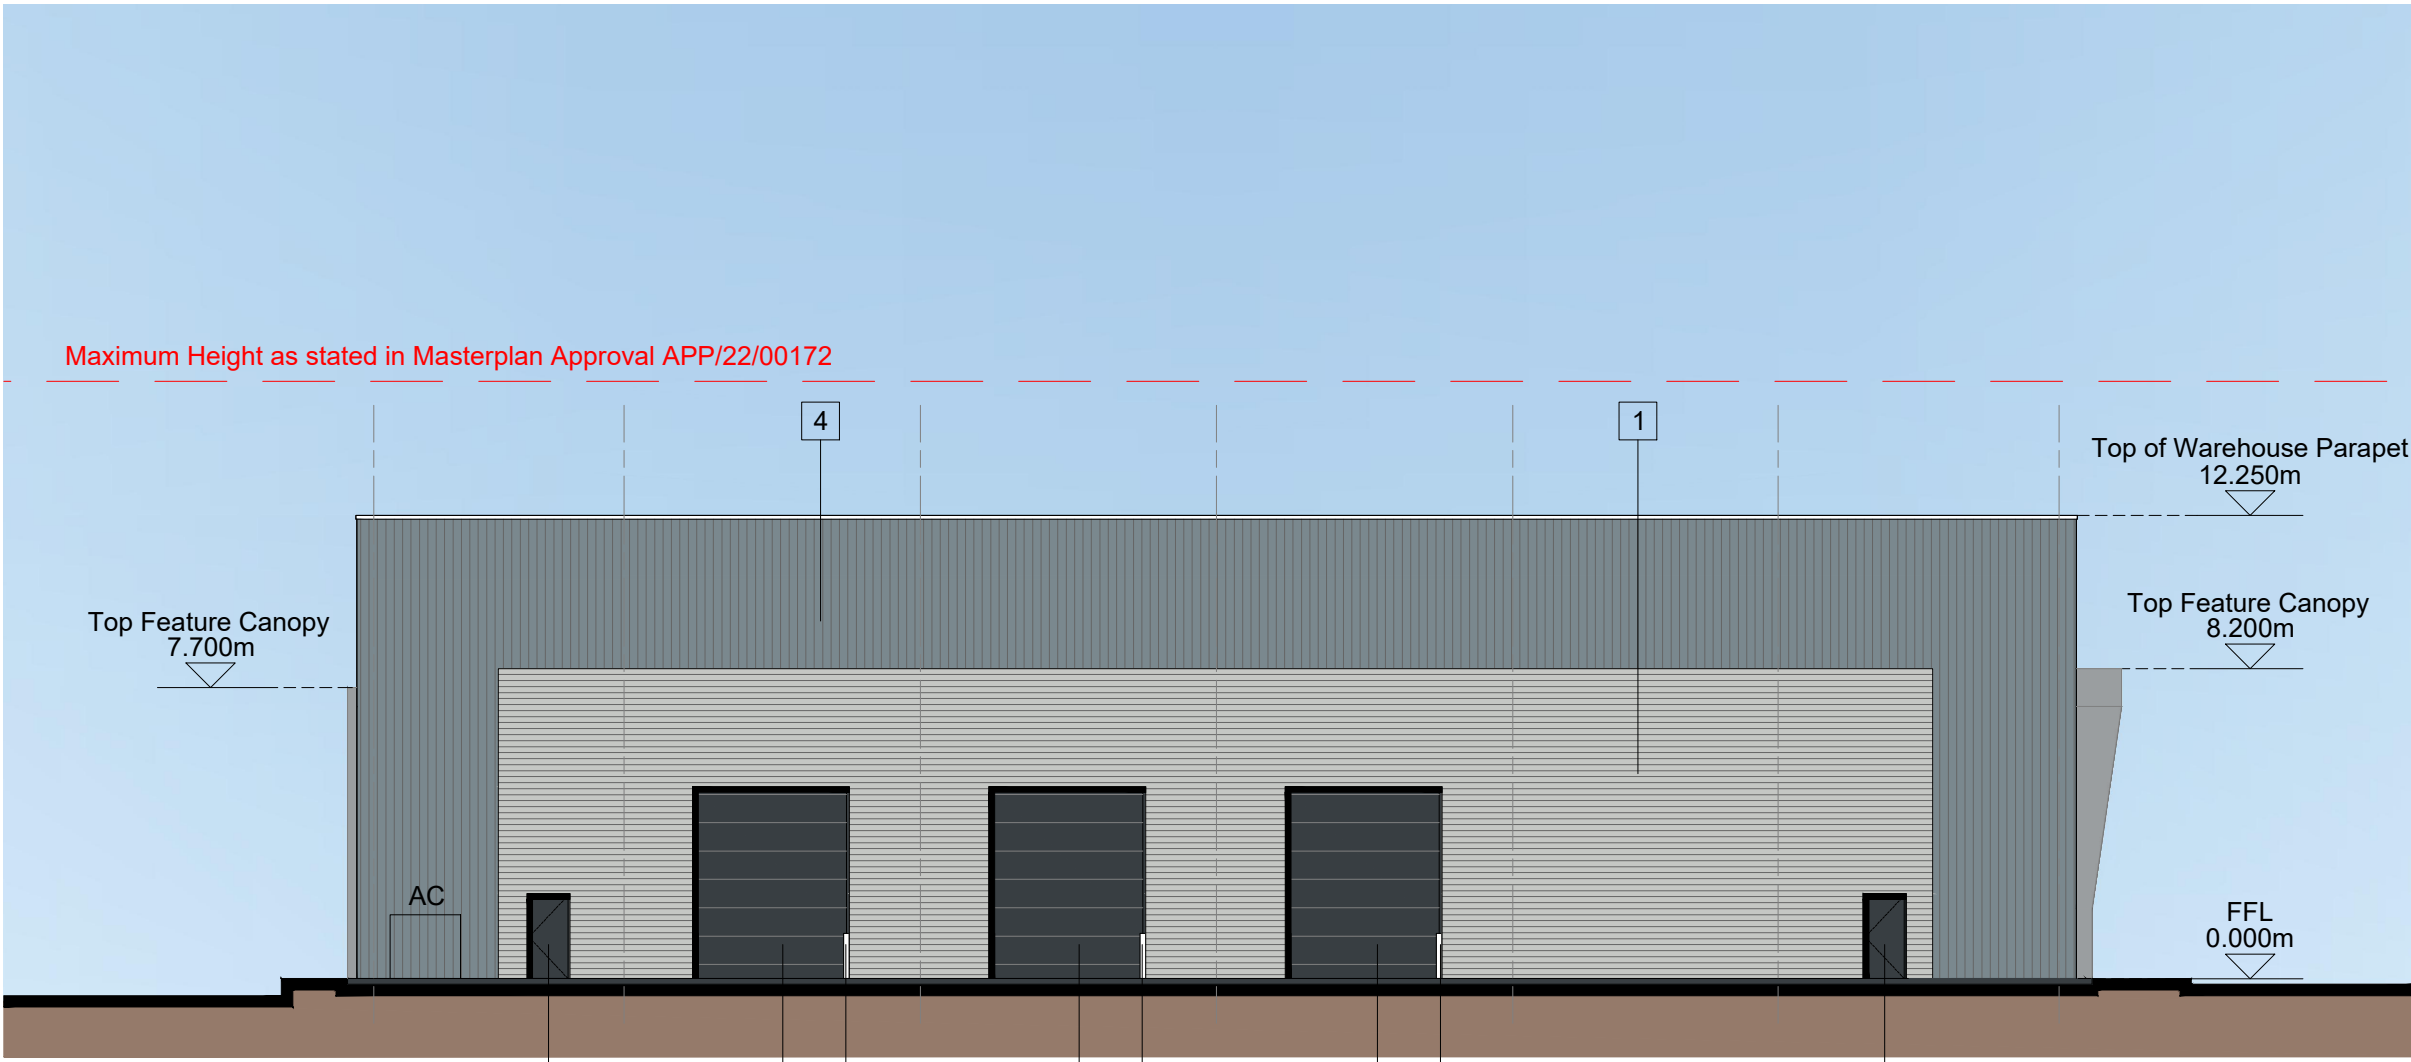

SOUTHERN ELEVATION

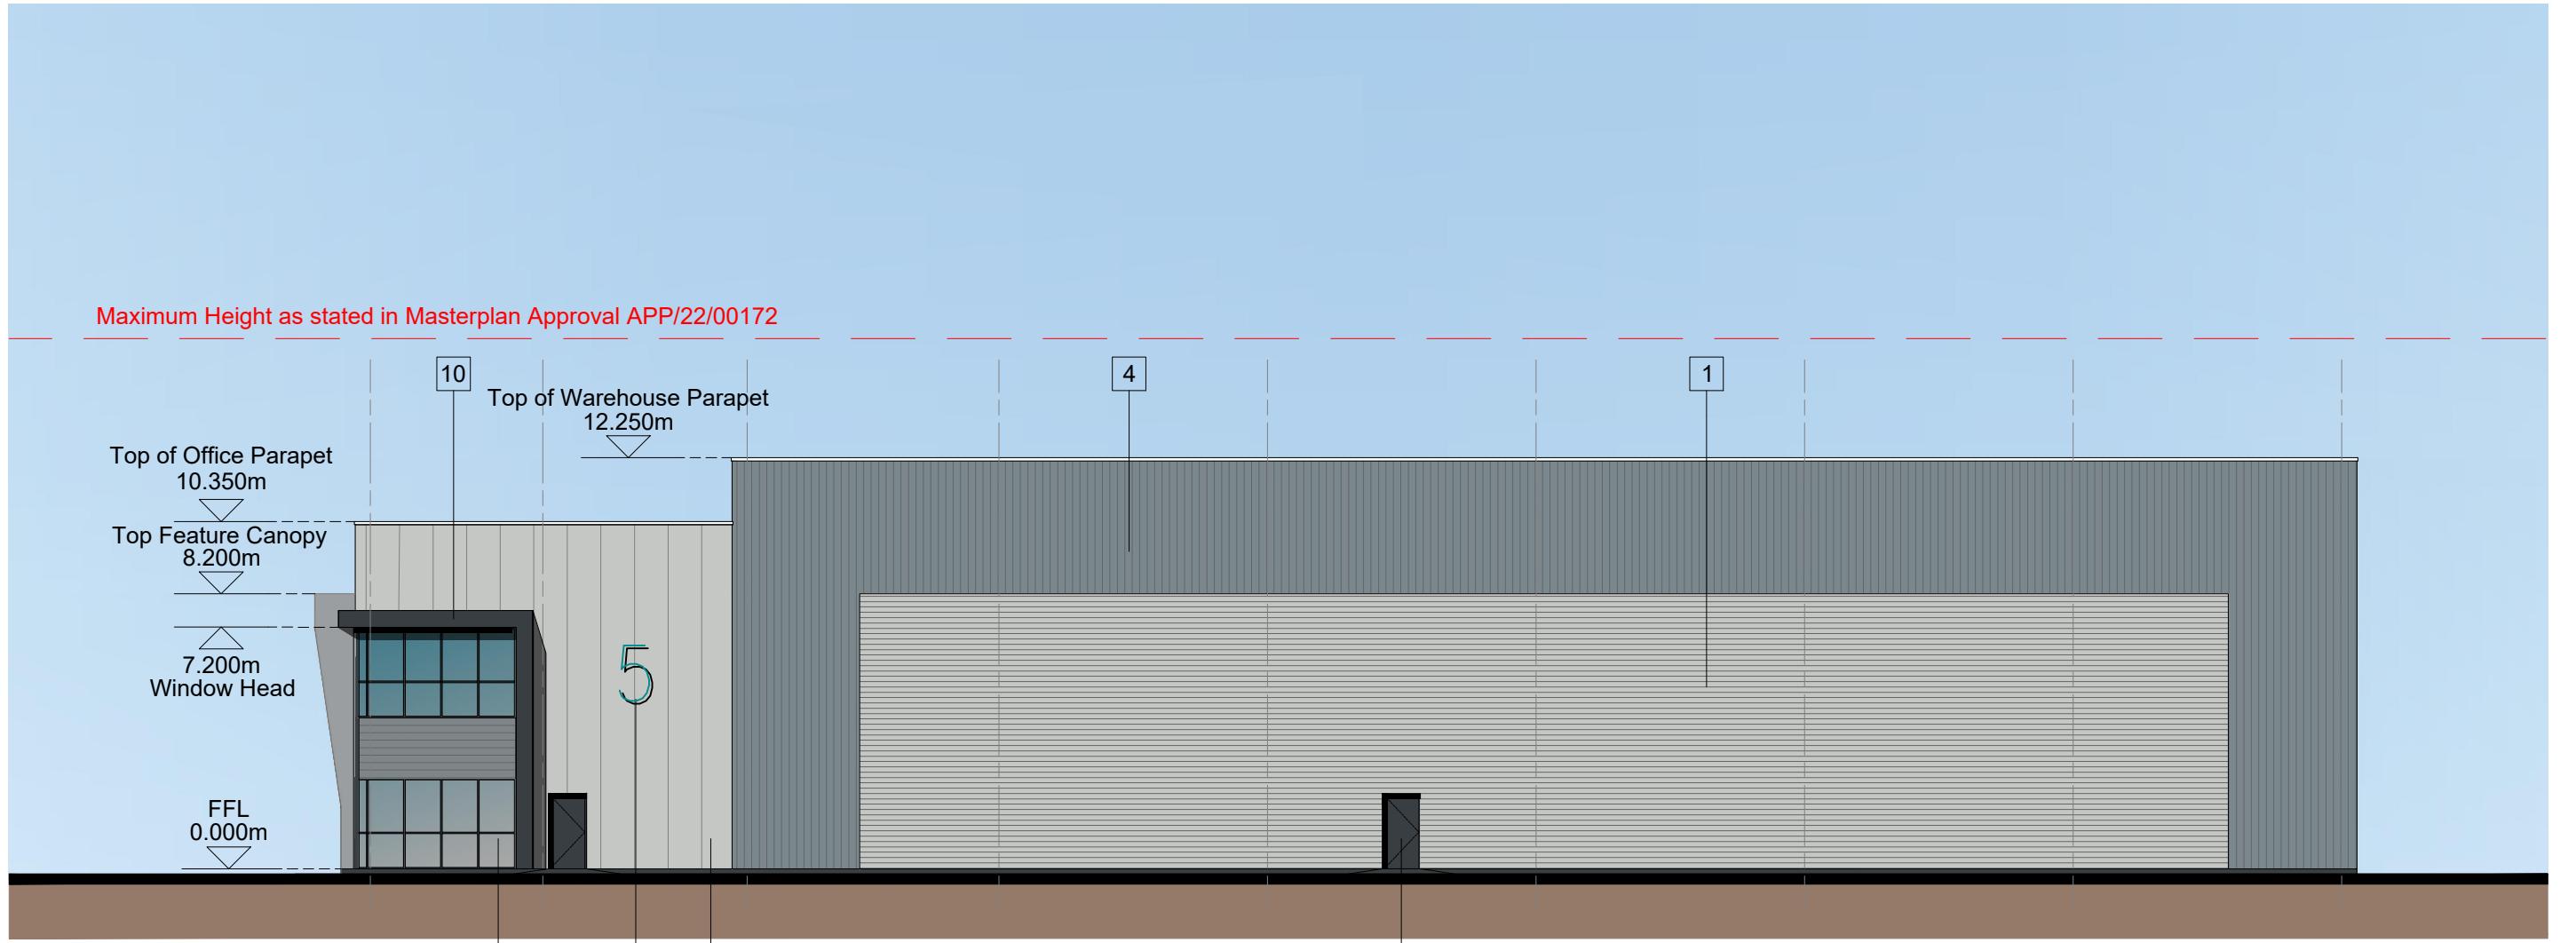

WESTERN ELEVATION

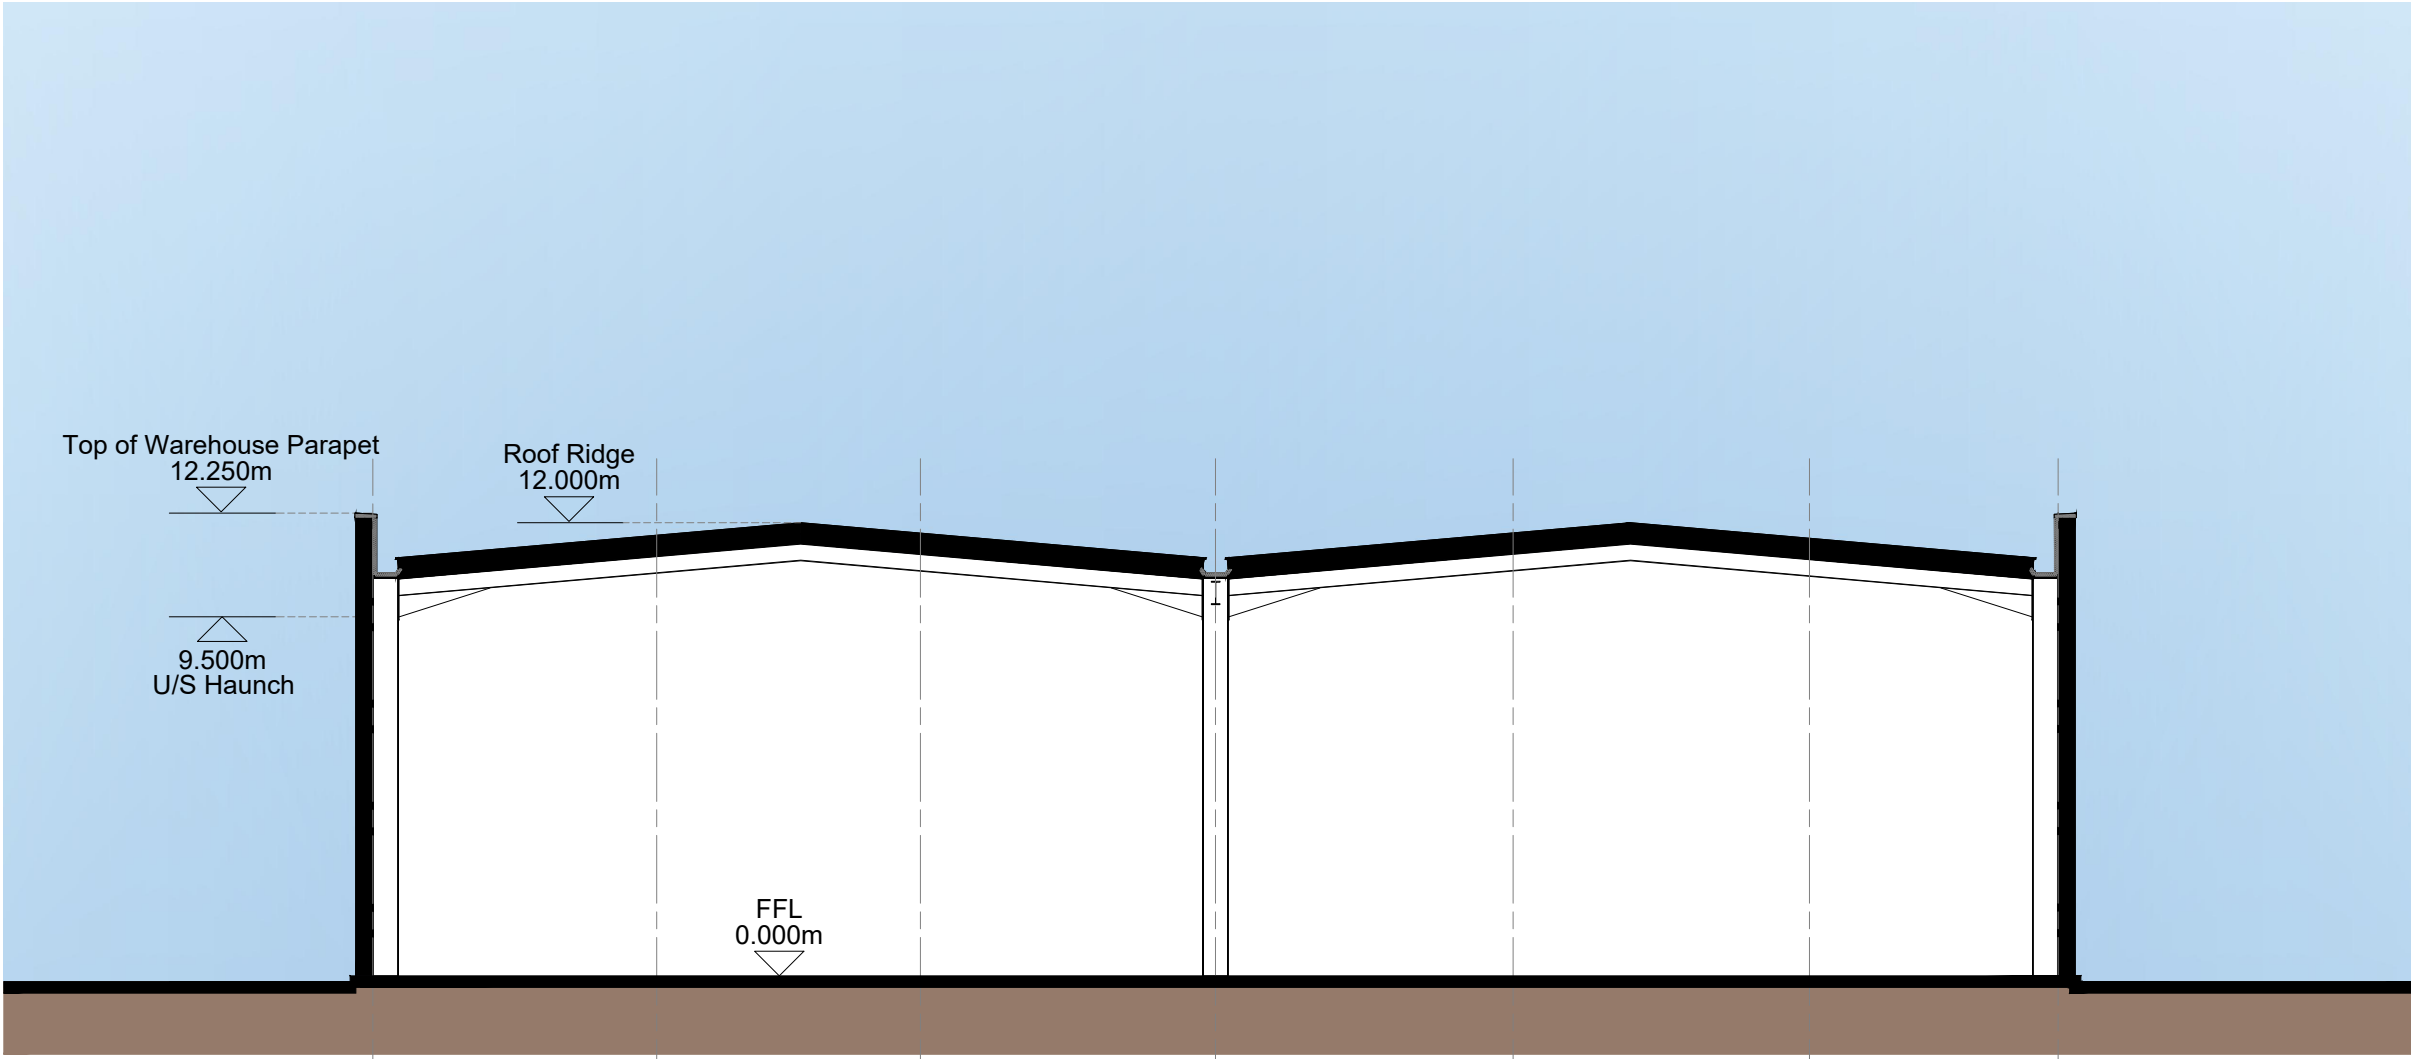


TYPICAL CROSS SECTION

Figured dimensions only are to be used. All dimensions to be checked onsite. Differences between drawings and between drawings and specification or bills of quantities to be reported to the PRC Group.

The copyright of the drawings and designs contained therein remains vested in the PRC Group.

Revisions: Drawn/Chkd: Date:

- MATERIALS KEY:
- 1 HORIZONTAL PROFILED CLADDING (SILVER GREY RAL 9006)
 - 2 HORIZONTAL PROFILED CLADDING (GREY RAL 7000)
 - 3 VERTICAL MICRORIB CLADDING (LIGHT GREY RAL 7035)
 - 4 VERTICAL PROFILED CLADDING (GREY RAL 7000)
 - 5 ALUMINIUM FRAMED WINDOWS (ANTHRACITE GREY)
 - 6 ALUMINIUM FRAMED ENTRANCE DOORS (ANTHRACITE GREY)
 - 7 LOADING DOORS (INSULATED) (ANTHRACITE GREY)
 - 8 STEEL FIRE ESCAPE DOORS (ANTHRACITE GREY)
 - 9 STEEL BOLLARD (YELLOW)
 - 10 FEATURE ENTRANCE CANOPY (ANTHRACITE GREY)
 - 11 UNIT NUMERAL (BACKLIT)
 - 12 SIGNAGE FOR FUTURE TENANTS
 - 13 INFILL PANEL
 - 14 GLAZED FIRE ESCAPE DOORS

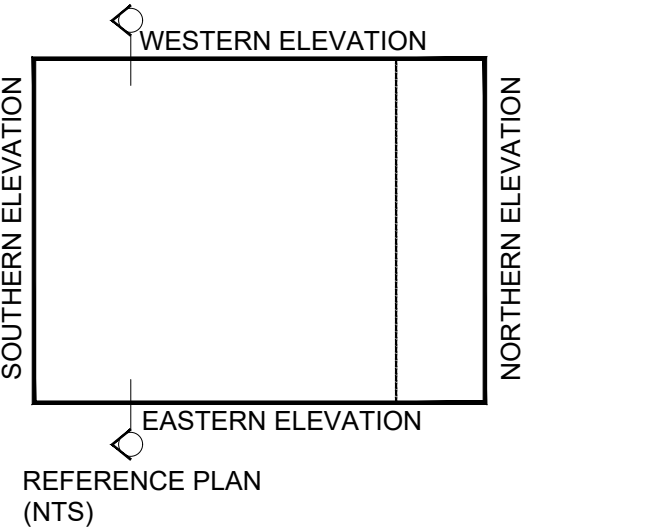

Client:
XLB LLP



Project:
LANGSTONE PHASE 2

12 Warren Yard,
Warren Park,
Milton Keynes,
MK12 5NW
01908 305 246

info@prc-group.com
www.prc-group.com

Drawing Title:
PROPOSED ELEVATIONS
UNIT 5

Scale @ A1: 1:200
Checked by: ME
Date: JAN 24

Job No: 11629
Stage: PL 014
Drawing No: P2

Issue Status:
Construction ☐ Preliminary ☐
Information ☐ Approval ☐
Tender ☐

Offices
Working
London
Milton Keynes
Warsaw

PRC Architecture & Planning

