



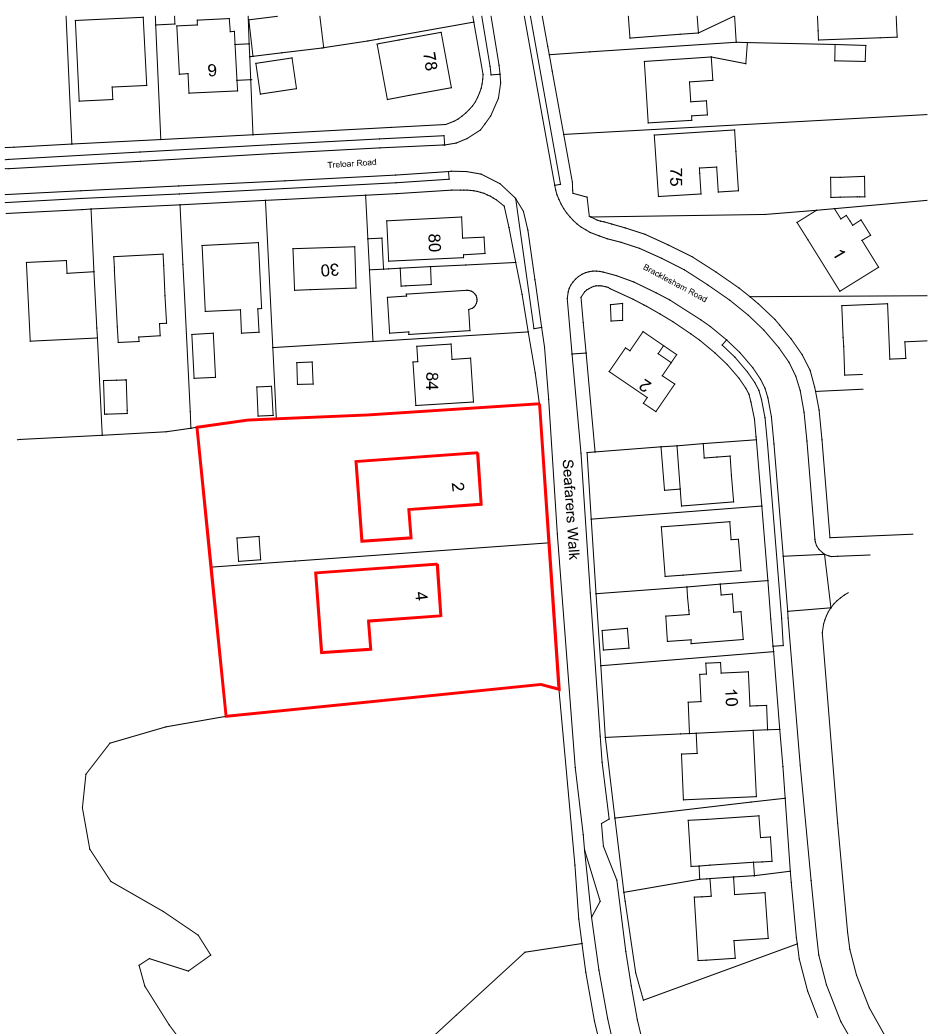

Site Location Plan

Scale 1:1250

Scale 1:1250

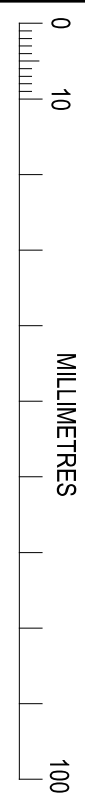

Block Plan

Scale 1:200



www.kms-surveying.com

CLIENT:

2 & 4 Seafarers Walk
Havering Island
PO11 9TA

PROJECT:

Kingshead Homes

TITLE:

Site Location & Block Plan

SCALE:	DESIGN SUBMITTED:	DESIGN TR	CHECKED:	AUTHORISED:
as noted	OFFICE	DATE	DATE	DATE
	KMS/NE	24/02/2024		

PRODUCT NO. / - / 035 / 001 / 0

DWG NO. /

REVISION