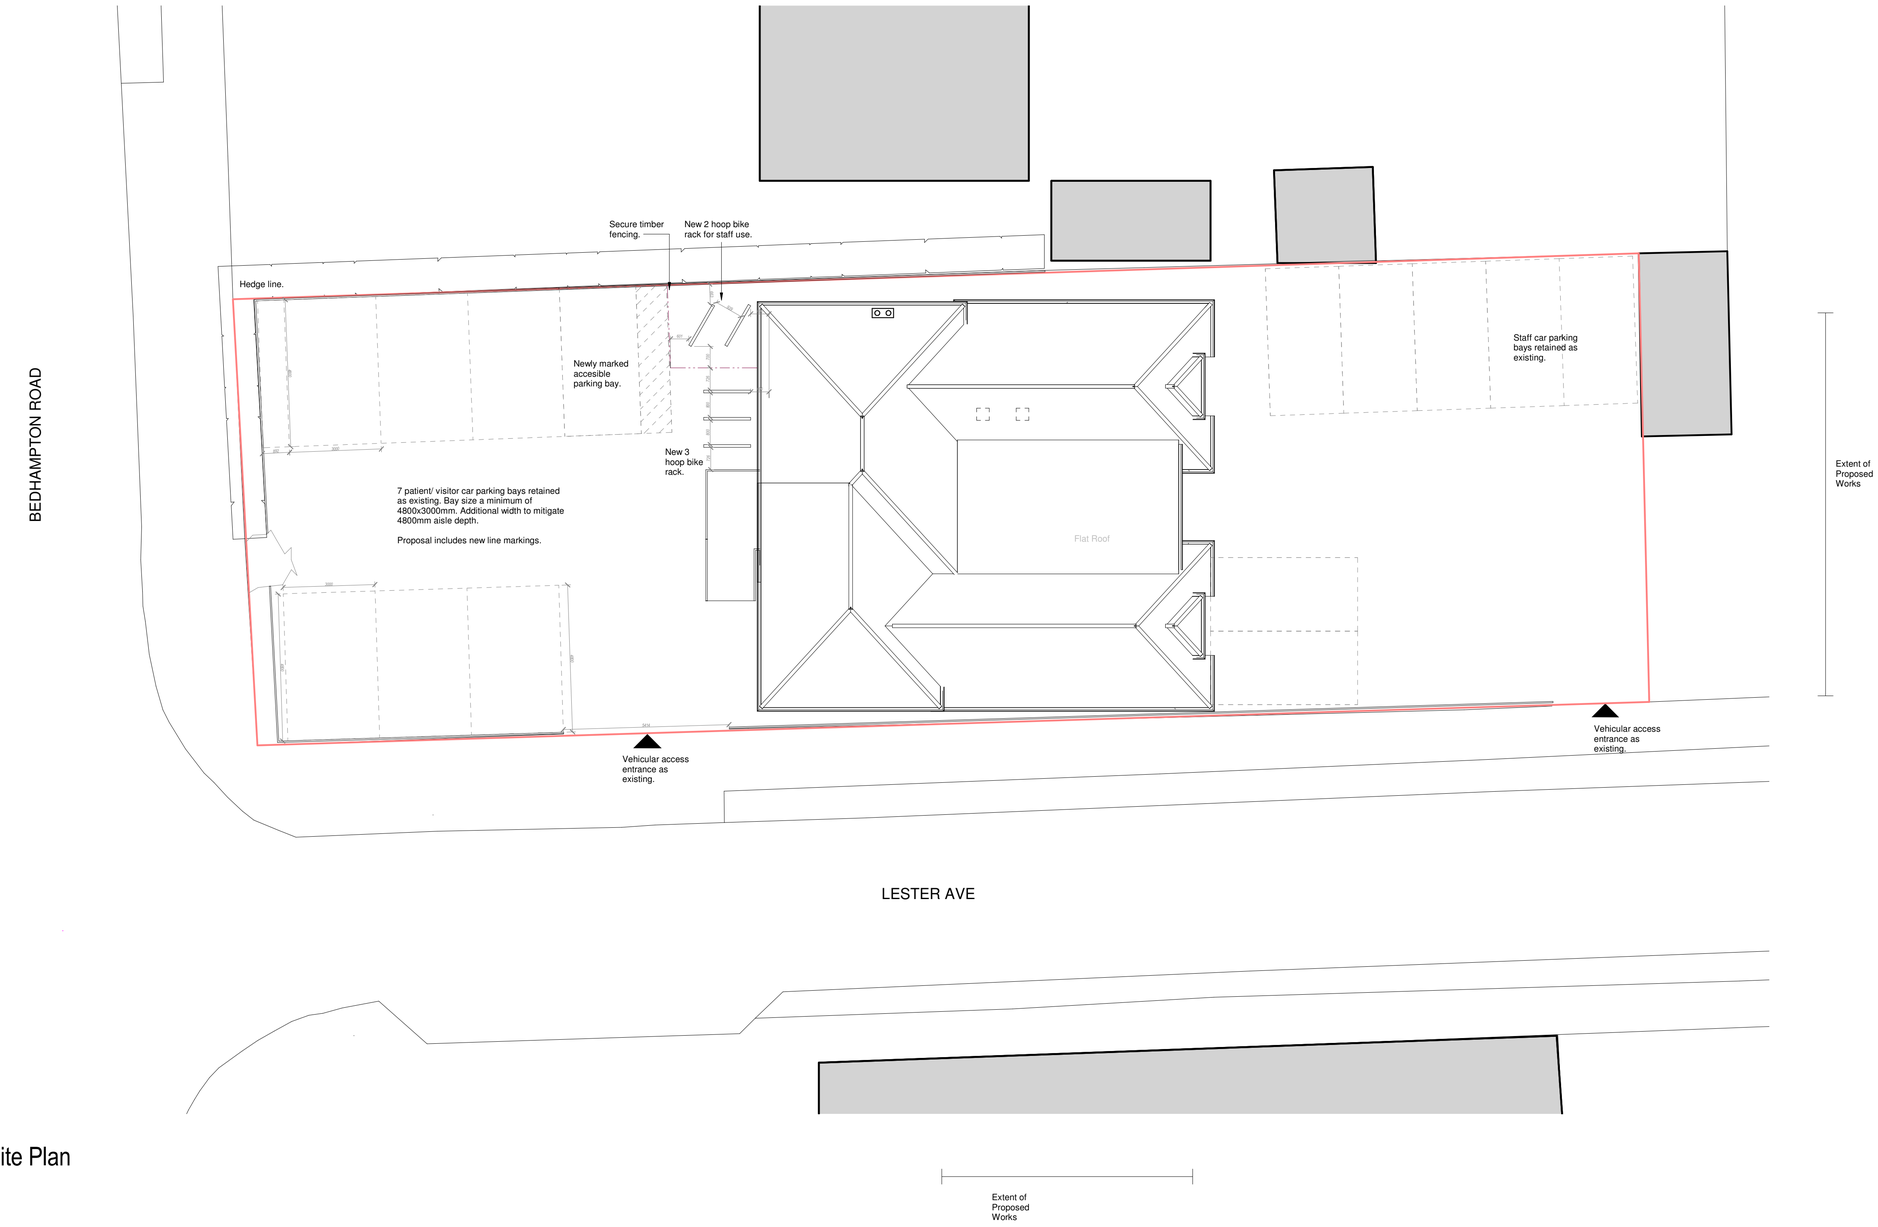

Proposed Site Plan

1 : 100

NOTES:

OTHER THAN FOR THE PURPOSES OF PLANNING, DO NOT SCALE THESE DRAWINGS. USE WRITTEN DIMENSIONS ONLY. ALL DIMENSIONS TO BE CHECKED ON SITE PRIOR TO COMMENCEMENT OF WORK.

THIS DRAWING IS THE COPYRIGHT OF SIMPSON HILDER ASSOCIATES LIMITED AND MAY NOT BE REPRODUCED, COPIED OR ALTERED IN ANY WAY WITHOUT WRITTEN AUTHORITY

ITEMS CLOUDED WITH A DASHED LINE ARE TO BE CONFIRMED, SUBJECT TO DETAIL DESIGN AND CAN BE EXPECTED TO CHANGE.

REVISION CLOUD

Rev	Date	Description	By	Chkd
B	27/03/24	Staff Bike Hoops	ZR	
A	21/02/24	Parking and Landscaping adaptations	ZR	

Drawing Status

PLANNING

Client

Principal contractor

Design Consultant

SIMPSON HILDER ASSOCIATES LIMITED
67A HIGH STREET
LYNDHURST
HAMPSHIRE
SO43 7BE
T: 023 80 283798
F: 023 80 283688
E: sha@simpsonhilder.co.uk

Project Title

PARKWAY DENTAL CARE,
100 BEDHAMPTON ROAD,
HAVANT, PO9 3EZ

Drawing Title

PROPOSED SITE PLAN

Scale (@ A1 SIZE)			Size:
1 : 100			A1
Drawn: ZR	Date: 11/24/23	Checked: MR	Date: 11/24/23
Drawing No.: 9967-106			Revision: B

SCALE 1:5 (0, 50, 100, 150, 200) mm
SCALE 1:10 (0, 100, 200, 300, 400) mm
SCALE 1:20 (0, 200, 400, 600, 800) mm
SCALE 1:50 (0, 0.5, 1, 1.5, 2) m
SCALE 1:100 (0, 1, 2, 3, 4) m
SCALE 1:200 (0, 2, 4, 6, 8) m
SCALE 1:500 (0, 5, 10, 15, 20) m
SCALE 1:1250 (0, 10, 20, 30, 40, 50) m