



171 Nutwick Road PO9 2UL

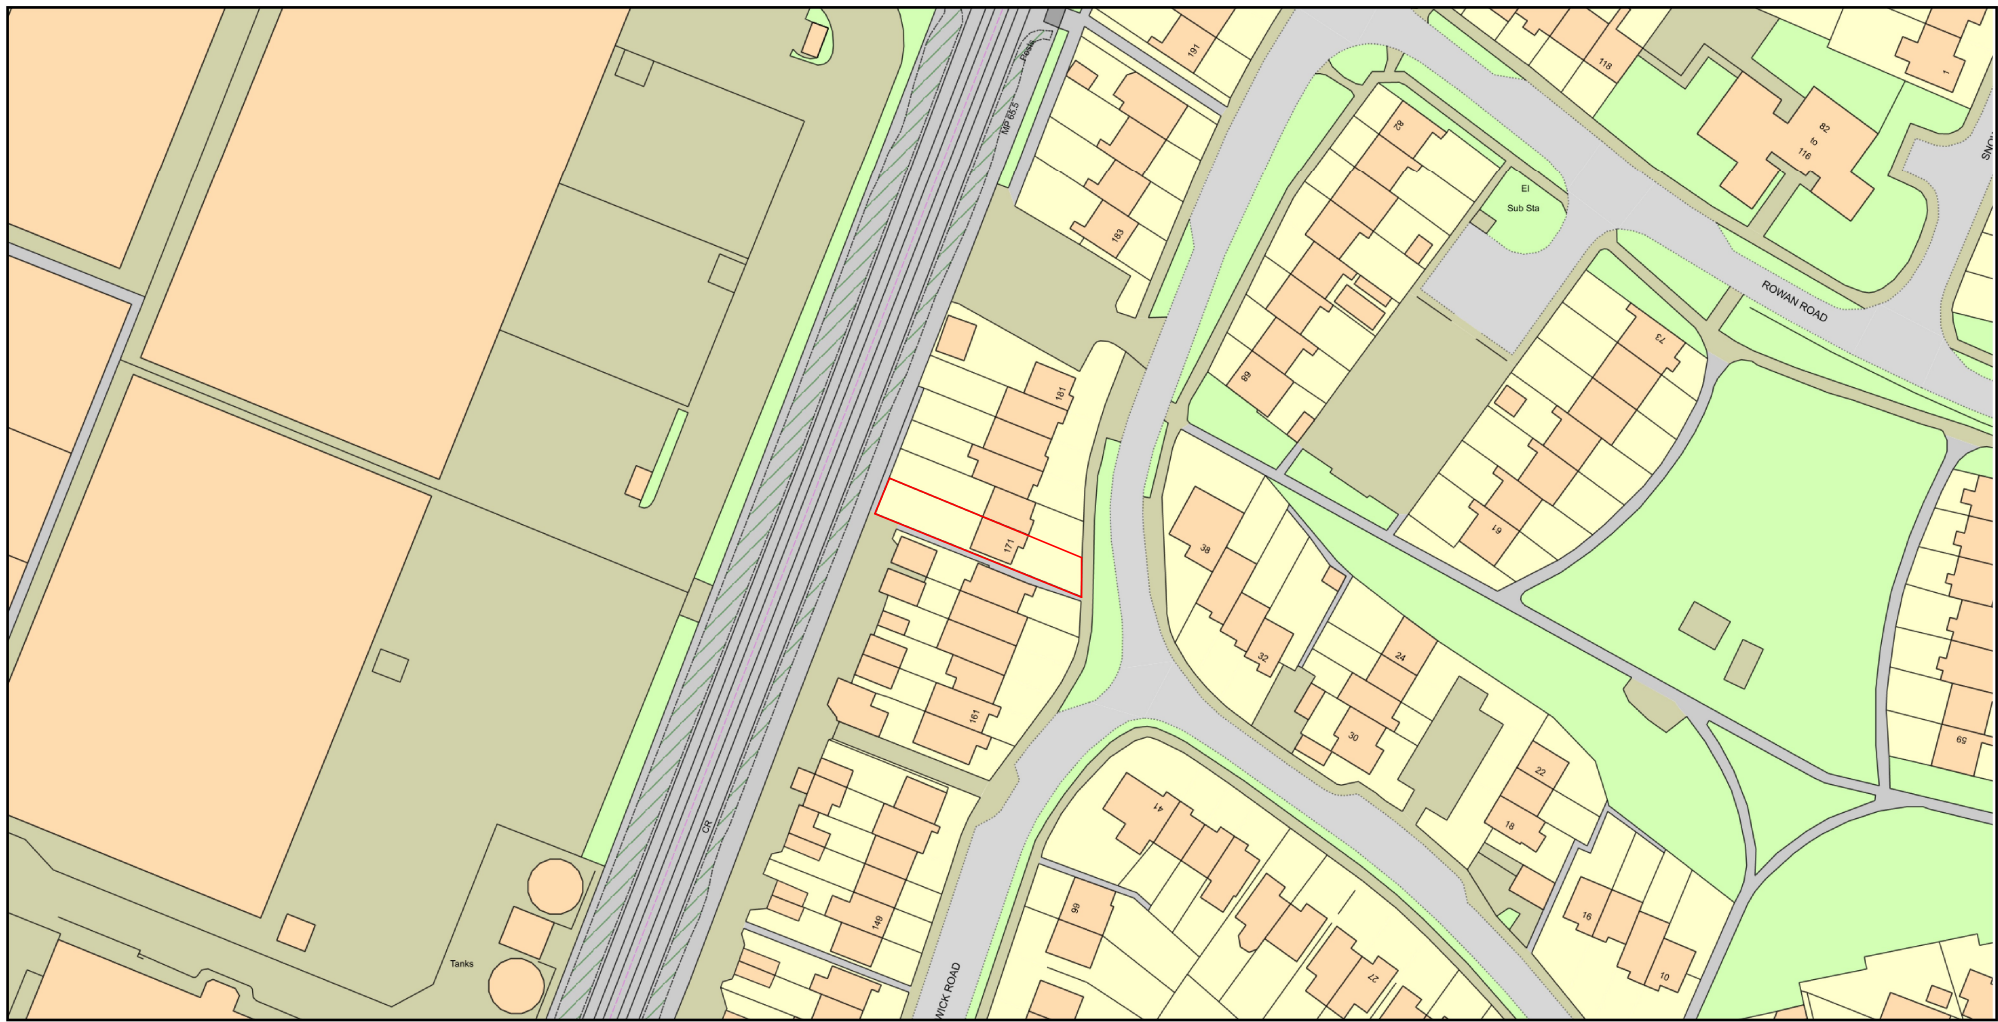

Plan Produced for: Parkers Design
Date Produced: 21 Aug 2022
Plan Reference Number: TQRQM22233203438075
Scale: 1:1250 @ A4

© Crown copyright and database rights 2021 OS 100042766

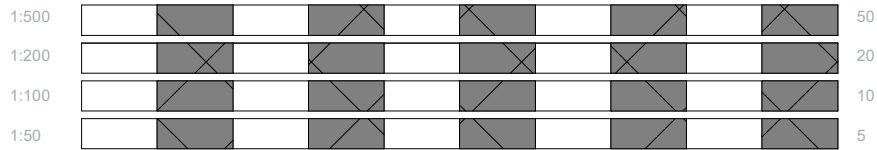

All measurement to be checked on site prior to any commenment (C) Copyright of Parkers Design (Southern) Limited. Any reproduction of these drawings will require written authority from the copyright owner. Parkers Design Limited - The Studio @ 90, PO9 2PR www.pexd.co.uk - info@parkersdesign.com - 07776 008822	PROJECT	CLIENT				
	171 Nutwick Road PO9 2UL		Armstrong			
	SHEET	Date		Issue Date	Scale (@ A3)	
		Location	Drawn by	SW	DRAWING NUMBER	
Checked by			SR	P 10		