




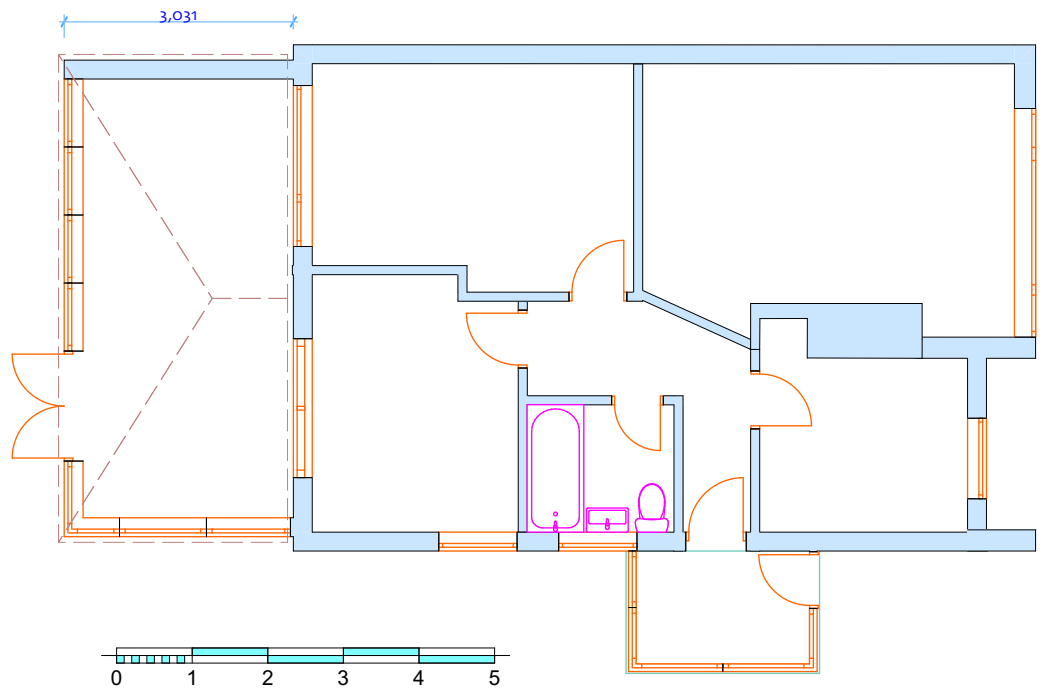


BP Former Plan 1:100

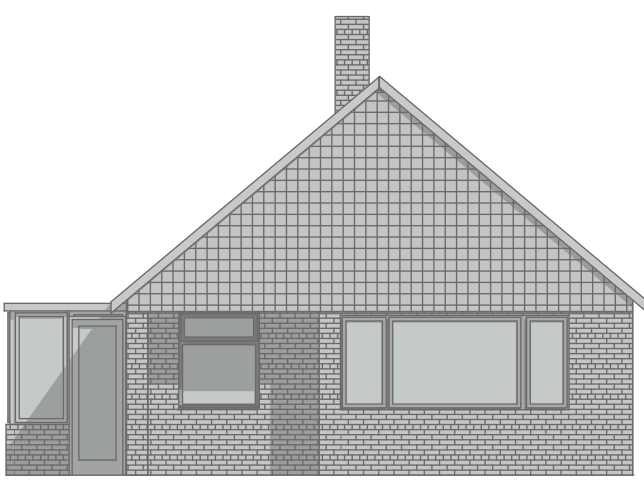


FEE Former East Elevation 1:100

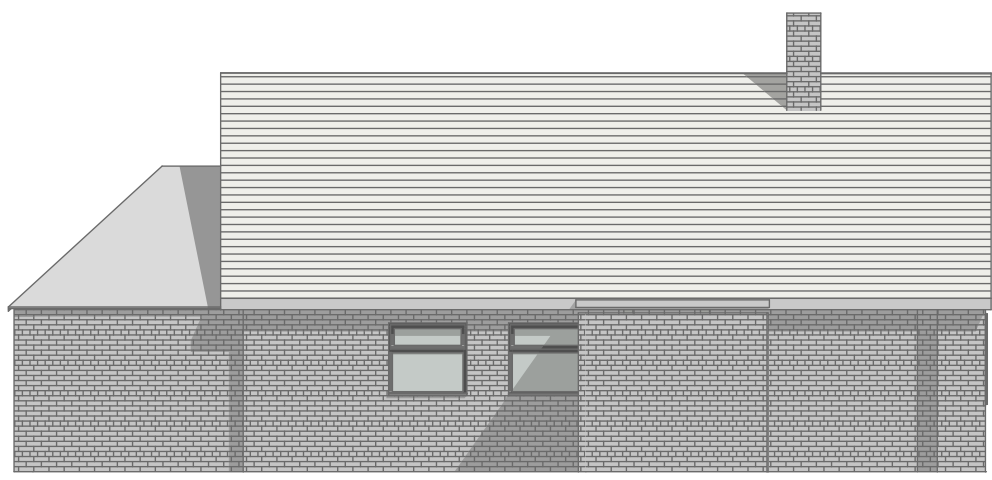


FSE Former South Elevation 1:100

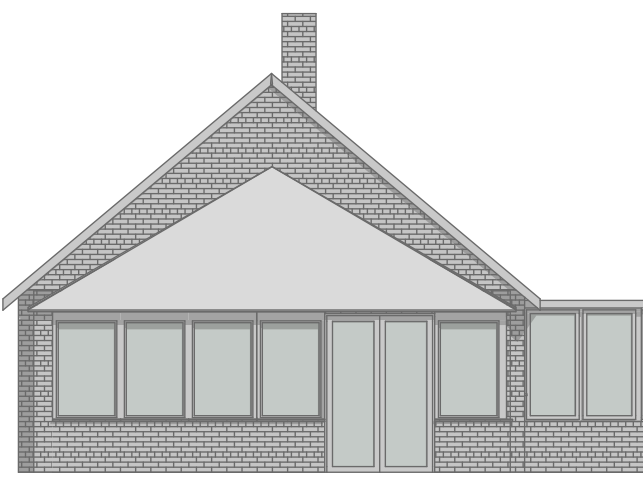

FWE Former West Elevation 1:100

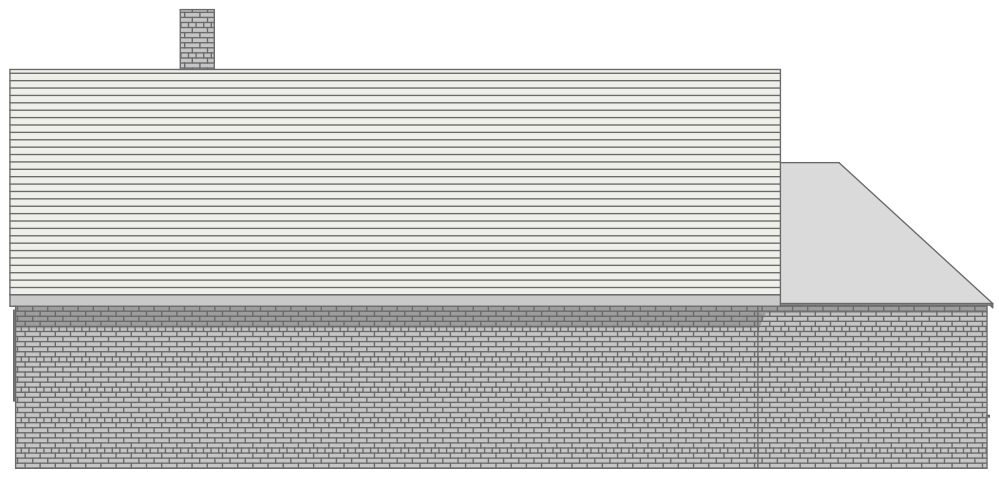

FNE Former North Elevation 1:100

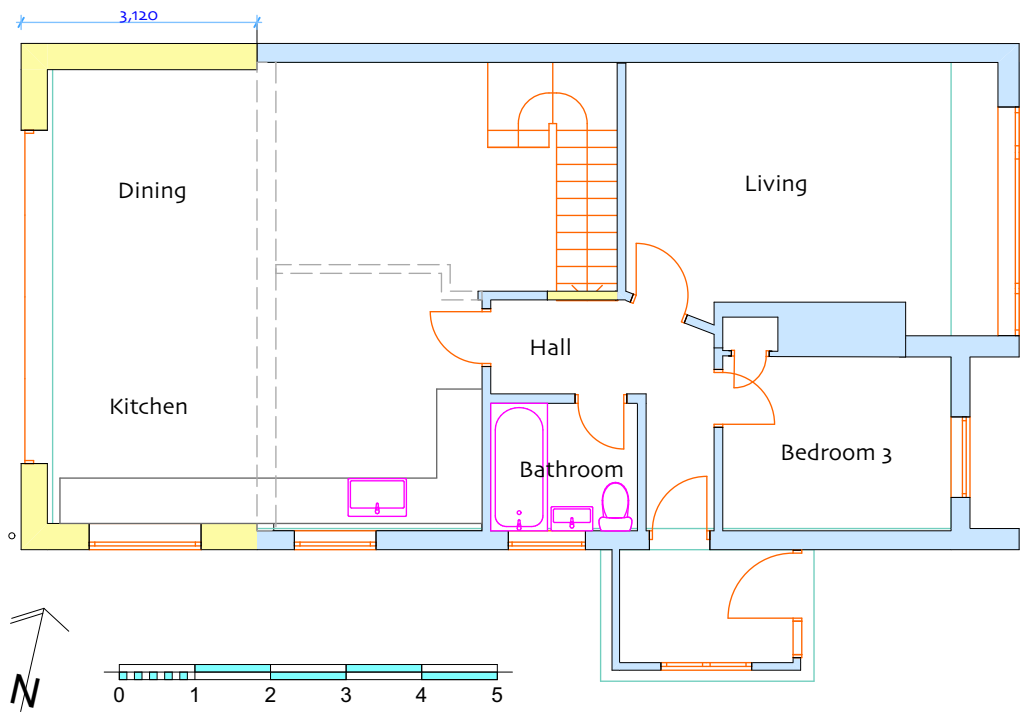


GFP Ground Floor Plan 1:100




EE East Elevation 1:100




SE South Elevation 1:100

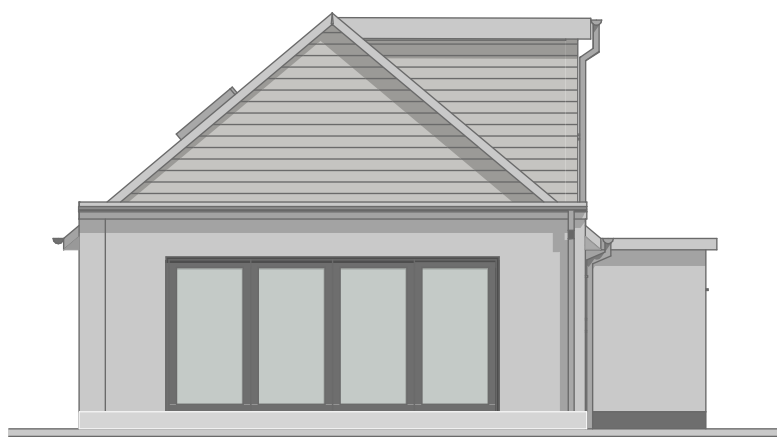



WE West Elevation 1:100

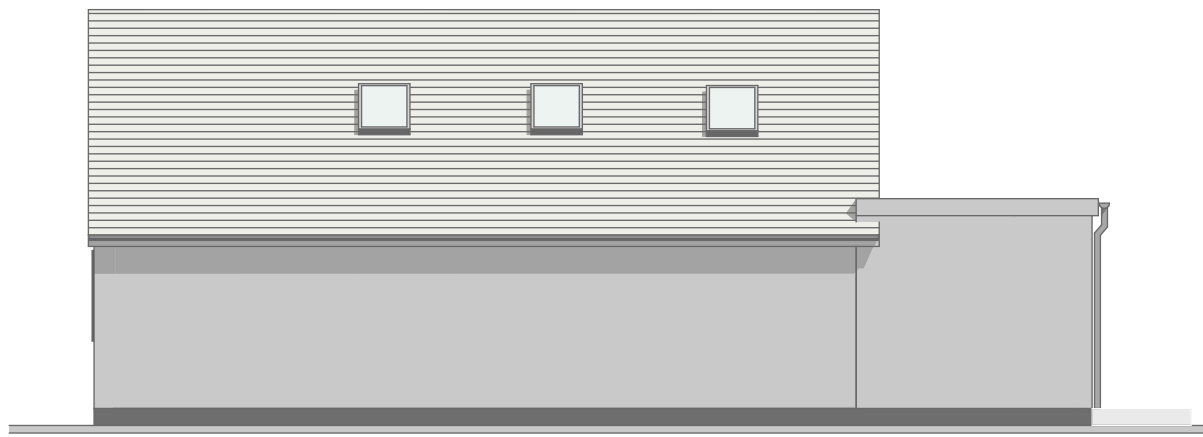


NE North Elevation 1:100

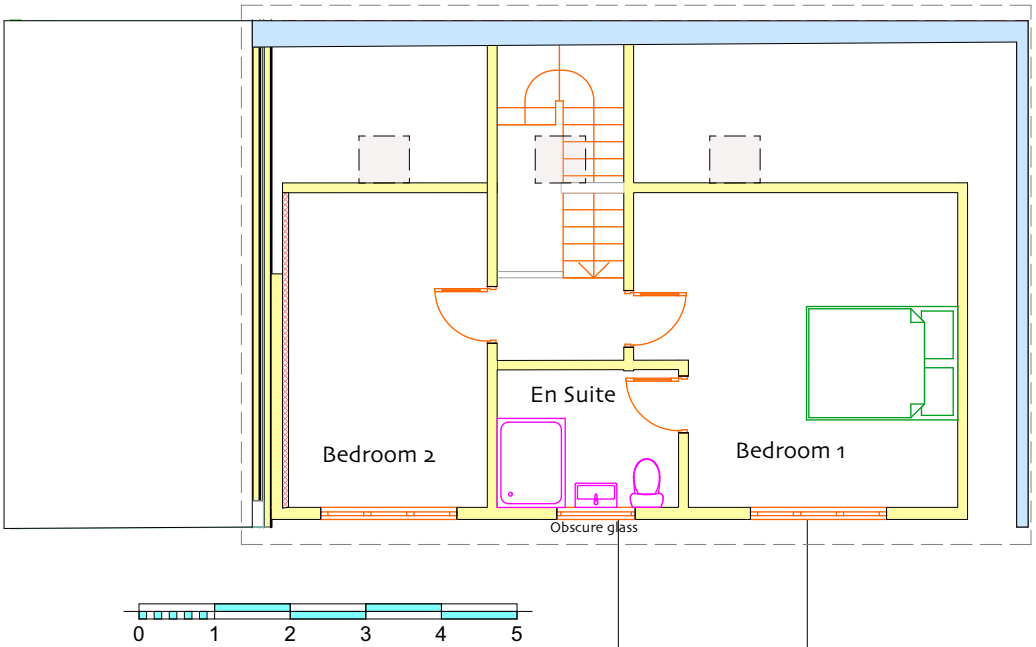



FFP First Floor Plan 1:100

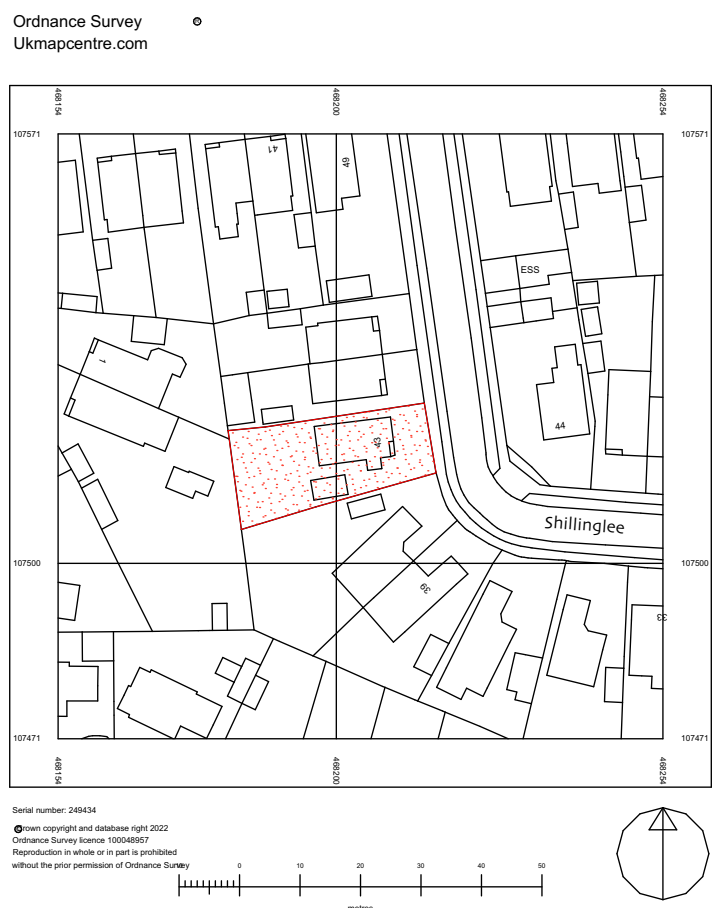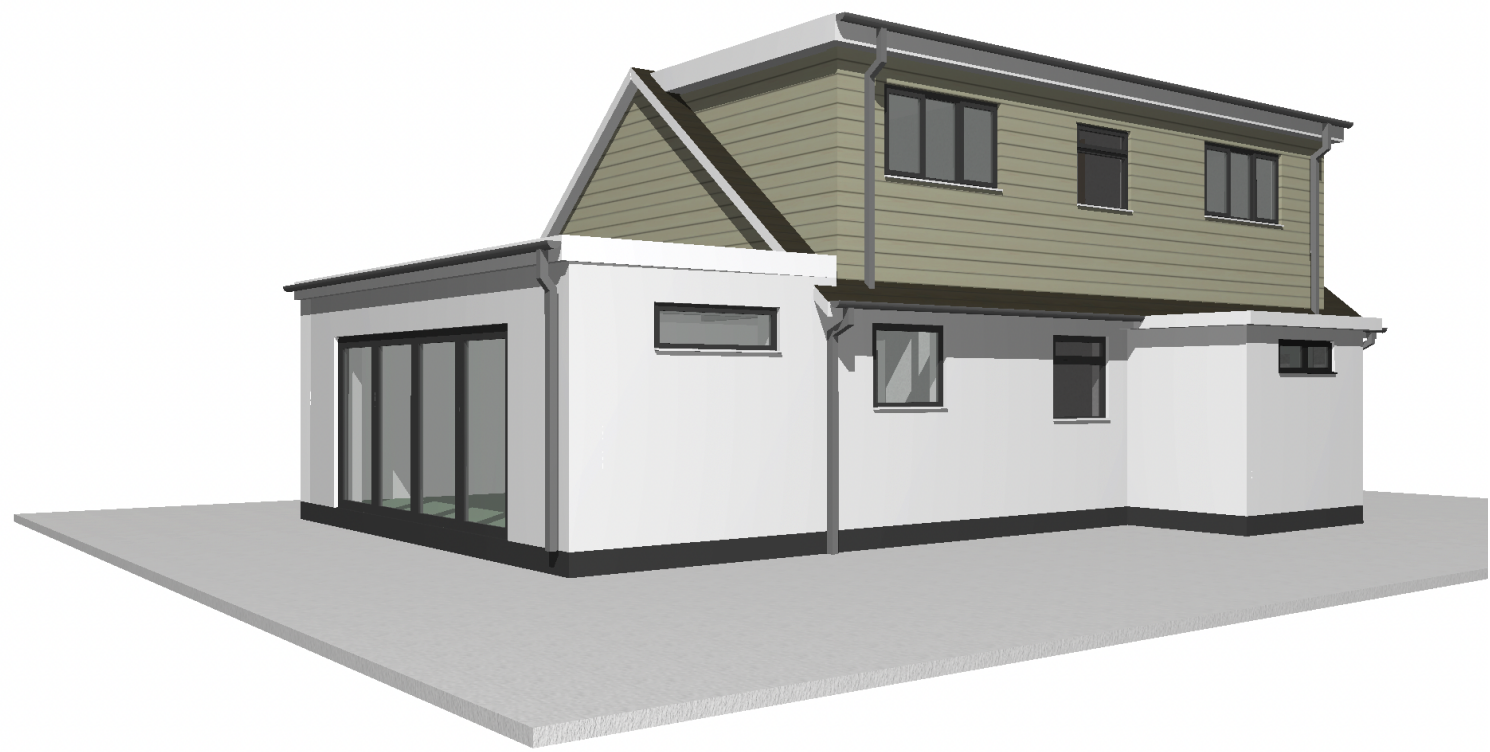

LP Location Plan 1:1250

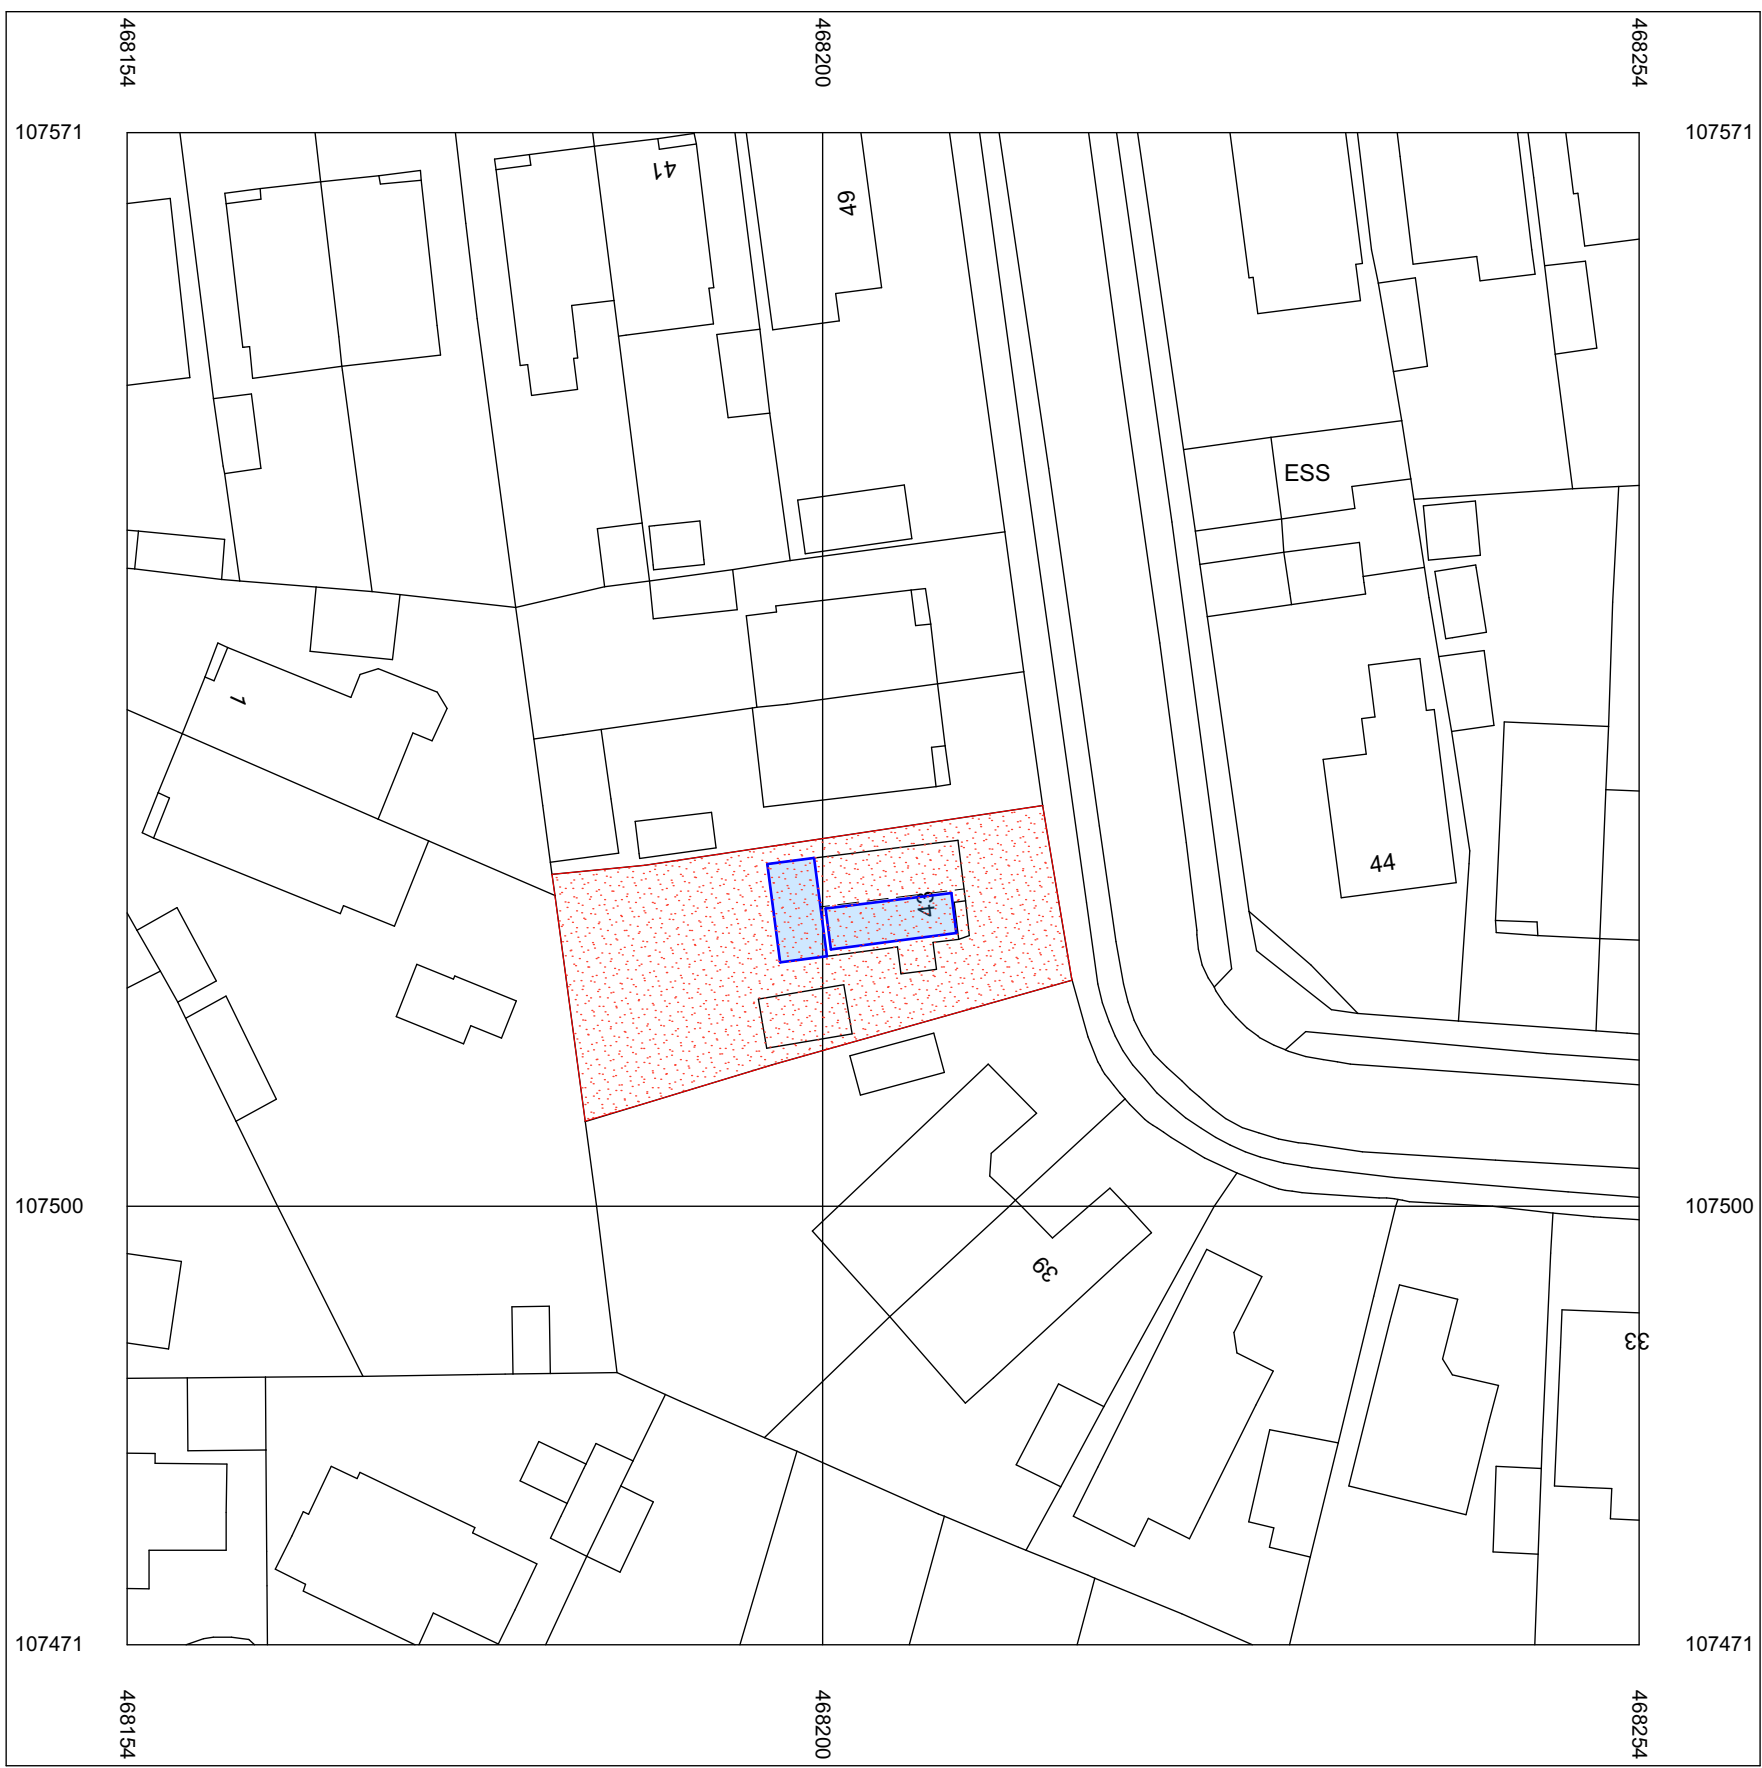

Serial number: 249434
© Crown copyright and database right 2022
Ordnance Survey licence 100048957
Reproduction in whole or in part is prohibited
without the prior permission of Ordnance Survey

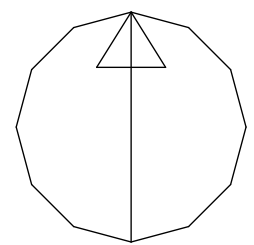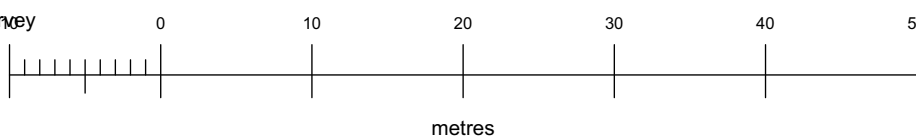

BP Block Plan 1:500