


THIS DRAWING IS THE PROPERTY OF STEPHEN BROMLEY ASSOCIATES AND MUST NOT BE REPRODUCED IN PART OR IN WHOLE OR USED FOR THE PURPOSES OF ANY OTHER PROJECT WITHOUT THEIR PERMISSION. ALL DIMENSIONS TO BE CHECKED ON SITE PRIOR TO COMMENCEMENT OF ANY CONSTRUCTION WORKS AND STEPHEN BROMLEY ASSOCIATES WILL NOT BE RESPONSIBLE FOR ANY WORKS UNTIL THEY ARE ORDERED AND CONTROLLED TO COMPLY BY THE RELEVANT BUILDING CONTROL.

for tree survey purposes



FIRST FLOOR

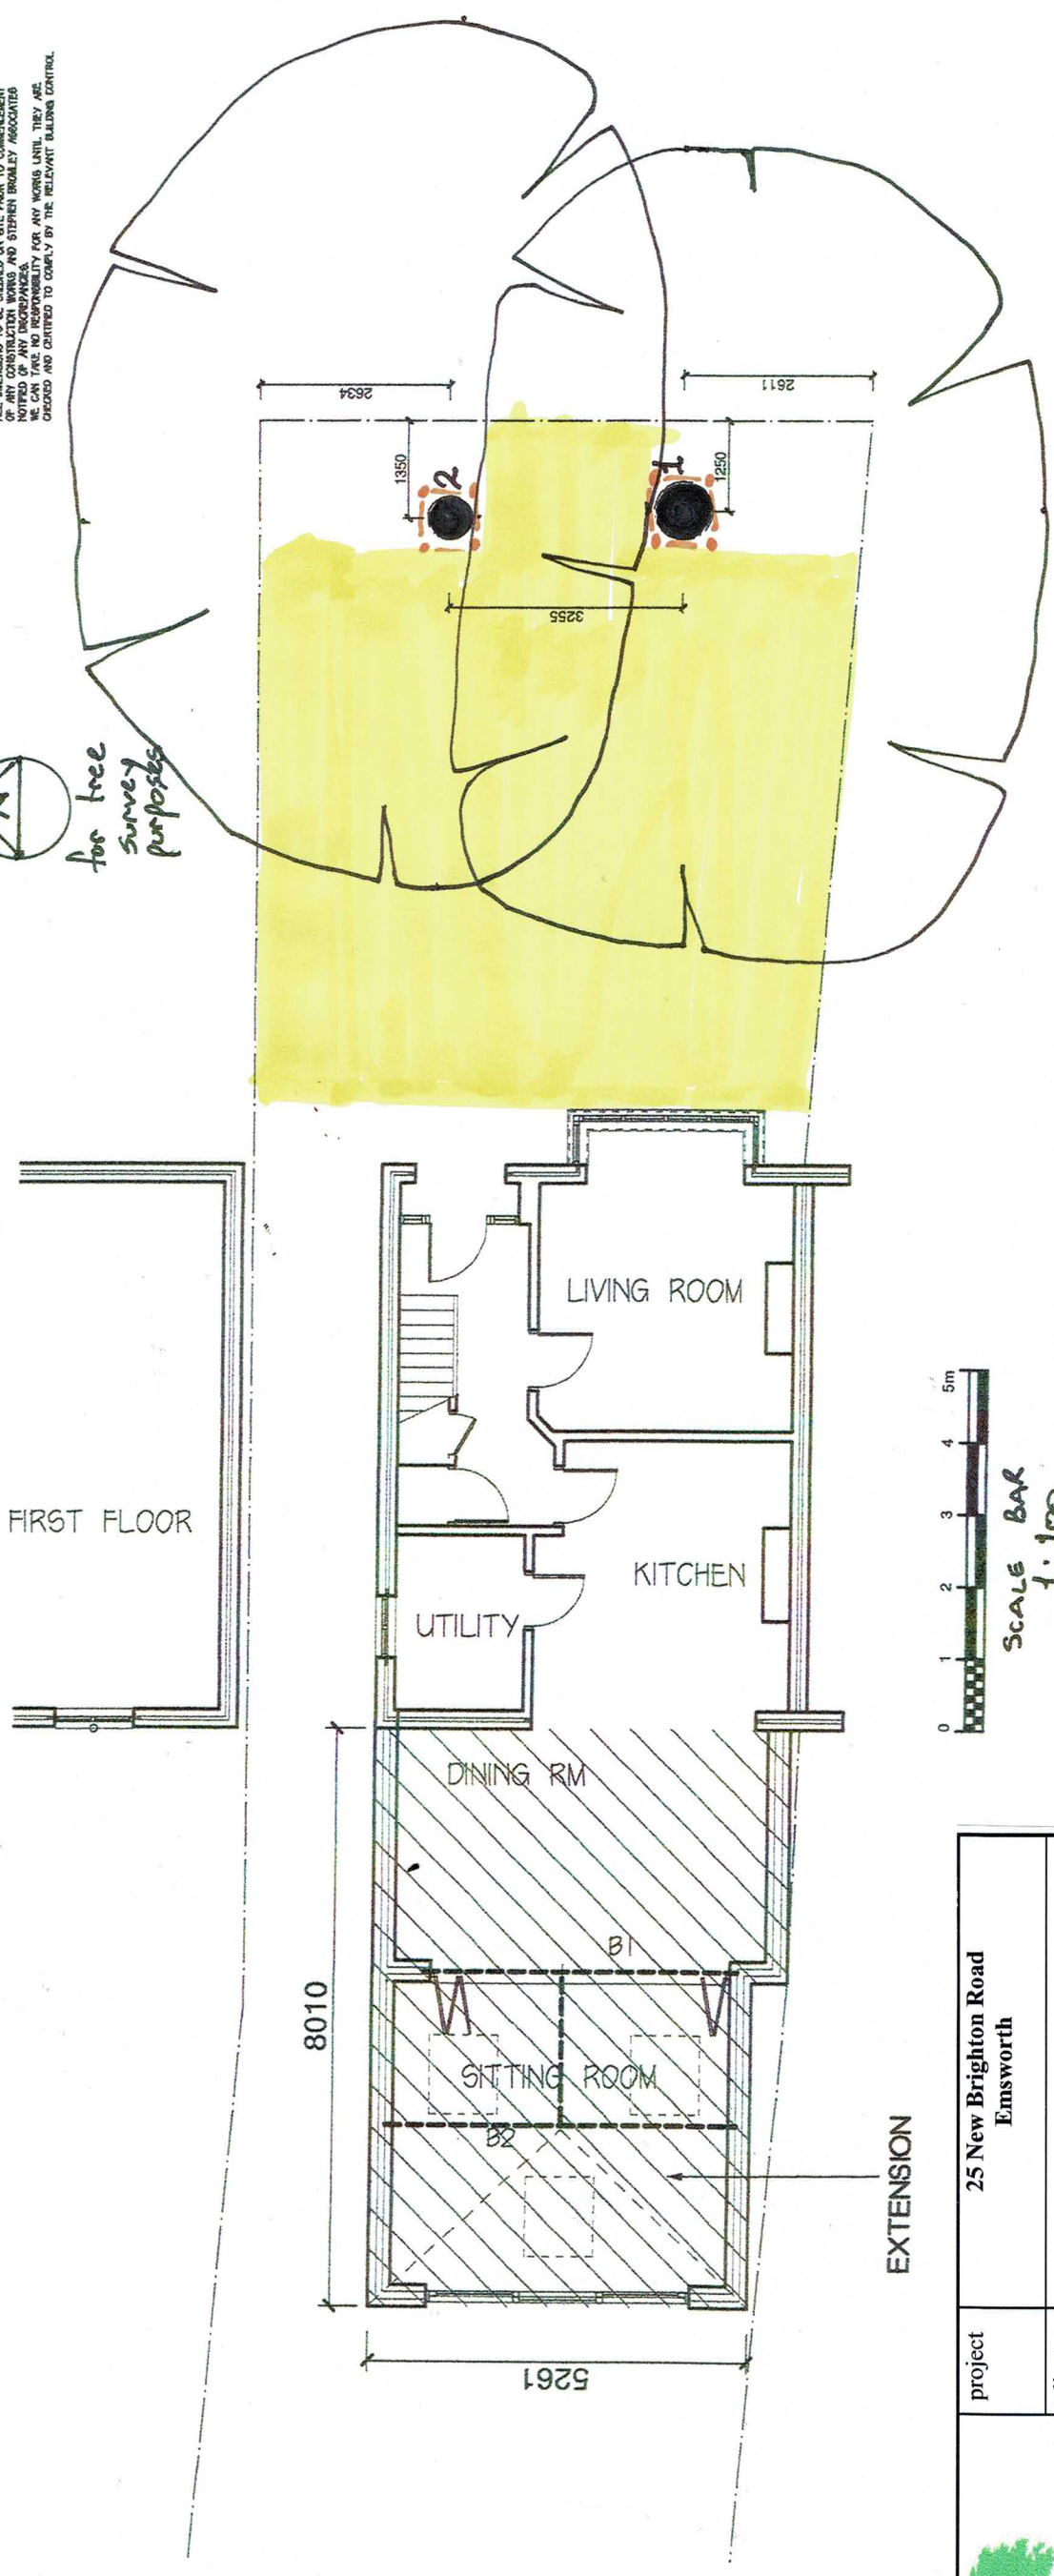

EXTENSION



 The Granary - White Chimney Row - Westbourne PO10 8RS 07875 520881 bernieharverson@gmail.com	project	25 New Brighton Road Emsworth	
	client:	Stephen Bromley Associates Ltd.	
	title:	Tree Protection Plan	
	dwgs BJH 03/04	scale: 1:100 @ A3	job 1273 date: Oct 2022 drawn: bjh

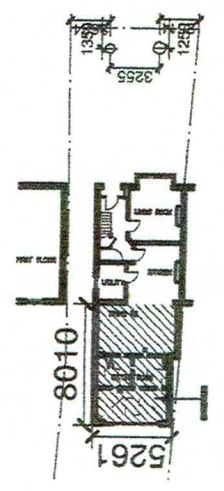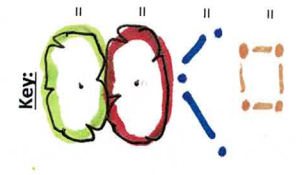

STEPHEN BROMLEY ASSOCIATES
5 WEST ST SHOREHAM BY SEA
WEST SUSSEX
TREE AND EXTENSION LAYOUT
AT SCALE 1:100 1:500 @ a3
25 NEW BRIGHTON ROAD
EMSWORTH
Drawing no 11742-2