

		project	50 Hollybank Lane Emsworth Hampshire
	client	Mr & Mrs J Foster	
	title	Tree Protection Plan	
	dwg	BJH 03/04	
	scale	1:250 @ A3	
	date	May 2024	
	job	1360	
	drawn by	bjh	
		10 Southleigh Grove, Hayling Island, Hampshire PO11 0SH	
		07875 520881 bernieharverson@gmail.com	

Key:

-  = Trees which will be retained and fully protected.
-  = Trees which cannot be retained with this layout.
-  = Radial Root Protection Zone in accordance with Section 6.2 of BS5837:2012.
-  = Protective Fencing to be 'Fit For Purpose' to BS5837:2012 – Figure 2 or 3 standards.



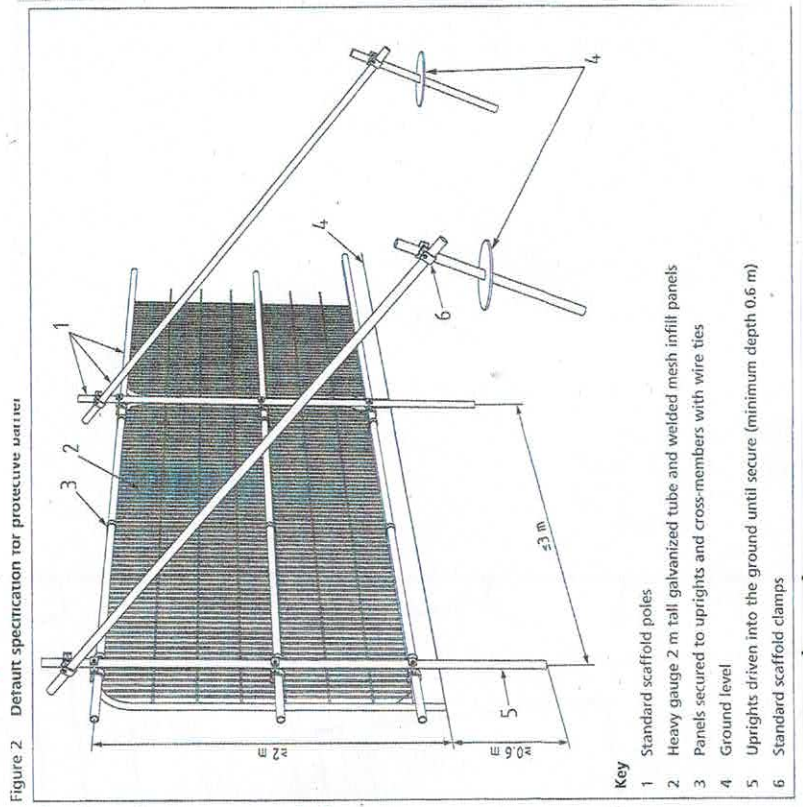


Figure 3 Examples of above-ground stabilizing systems

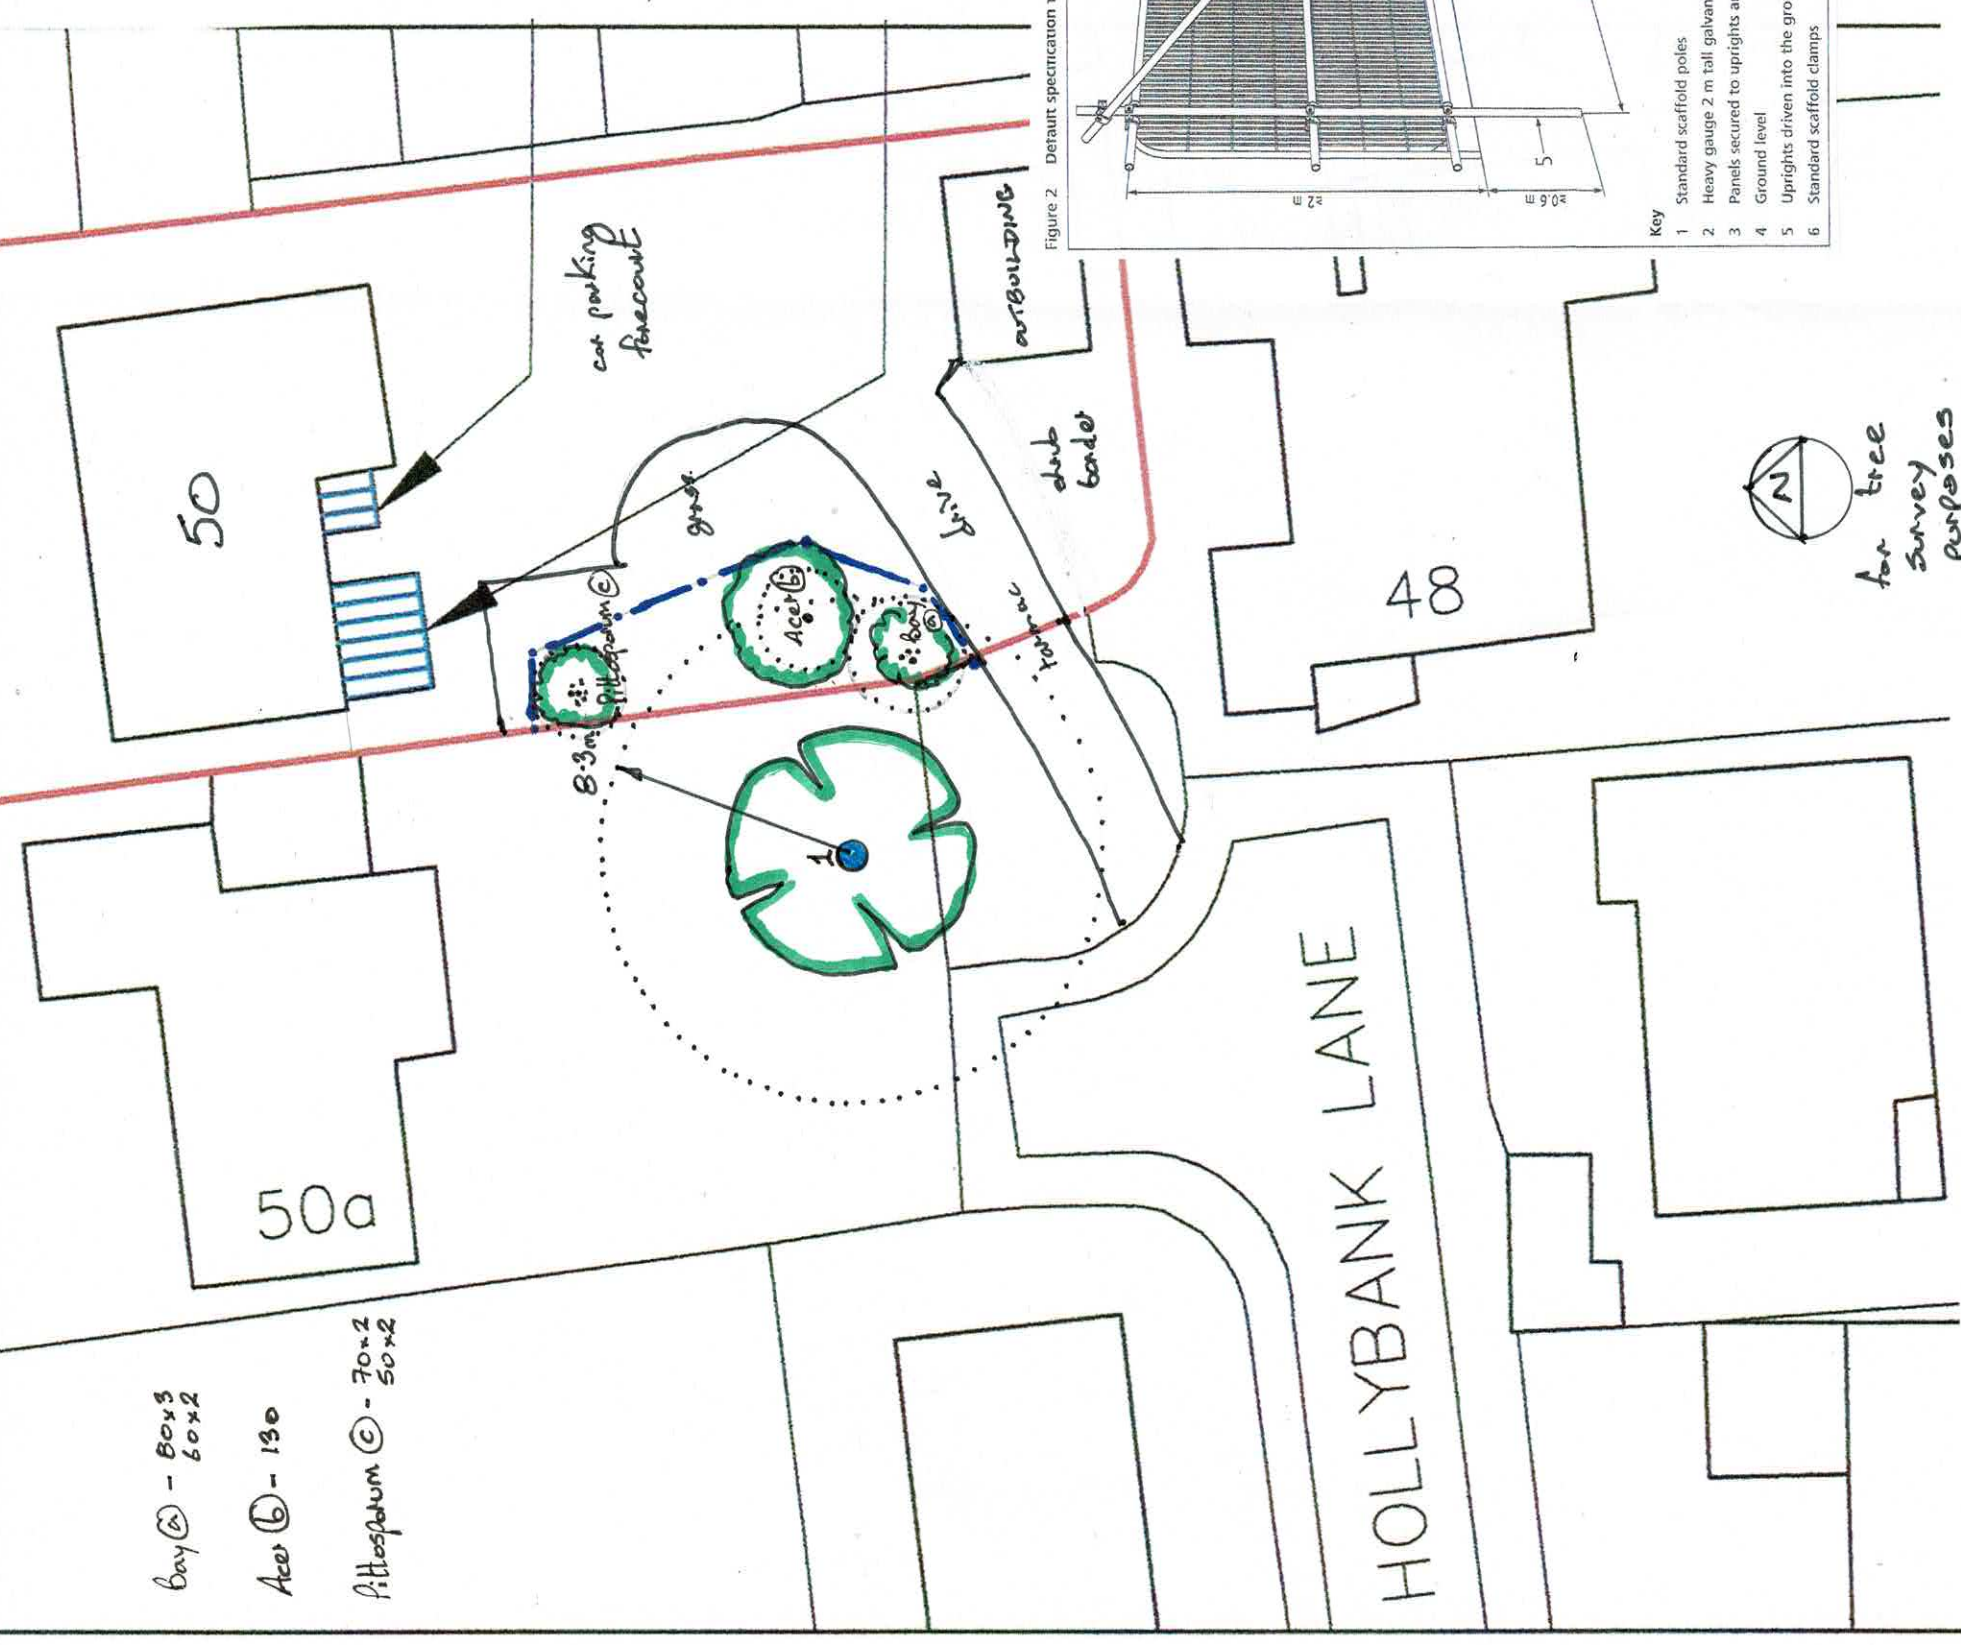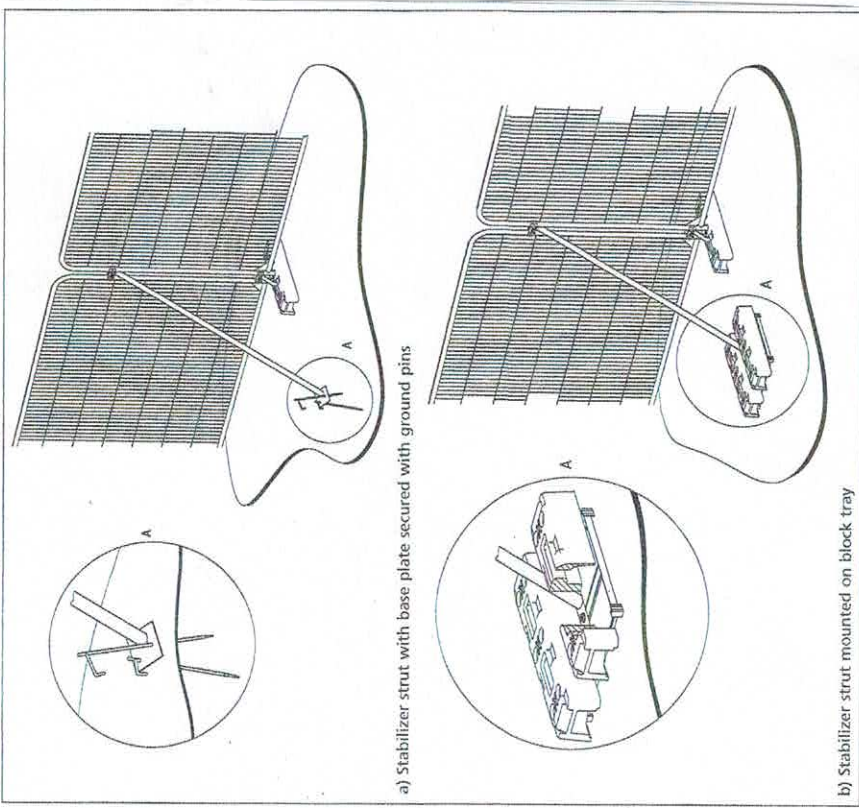

For MR & MRS FOSTER		Title SITE & LOCATION PLANS	
Project PROPOSED FRONT EXTENSION AT 50 HOLLYBANK LANE, EMSWORTH, PO10 7UE		Date AUGUST 2023	Scale As shown @ A3
Job Number PL732.23	Drawing Number -02	Checked -	Revision -
JB ARCHITECTURE JB ARCHITECTURE www.jb-architecturedesign.com		Office Tel 01243 933732	Email admin@jb-architecturedesign.com

10 0 10 20 30

SCALE BAR 1:250