Proposed schedule of materials:

1. Slate roof tiles
2. Render, K-rend or similar product
3. Aluminum windows to match existing
4. Roof light (Velux or similar product)
5. Aluminum doors
6. Weatherboard cladding
7. Frameless glazed balustrade

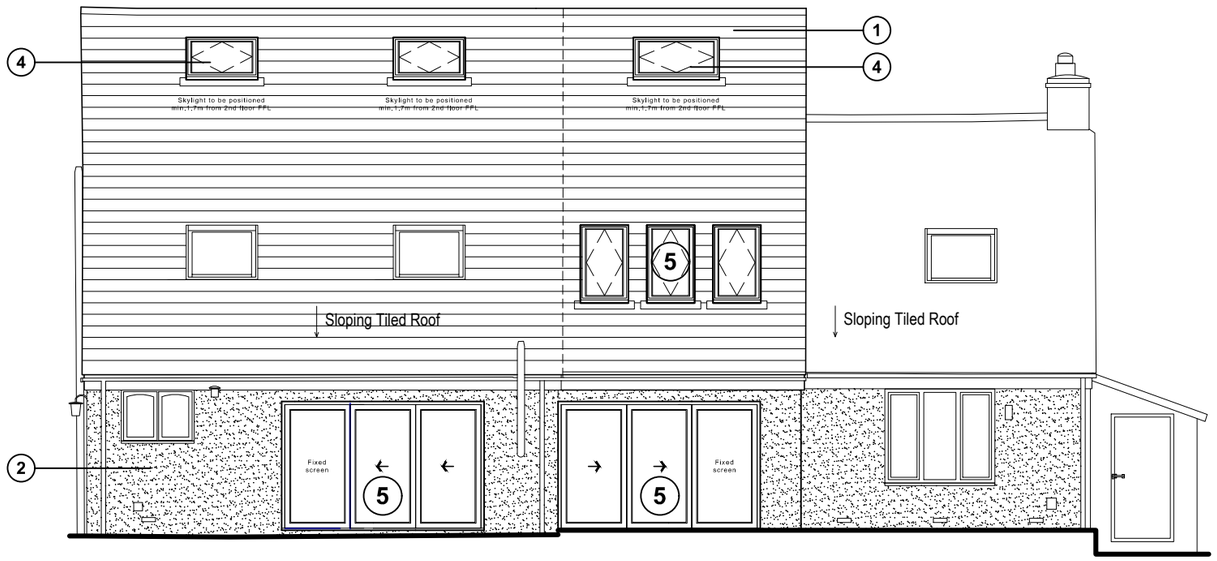

Rear (north) elevation

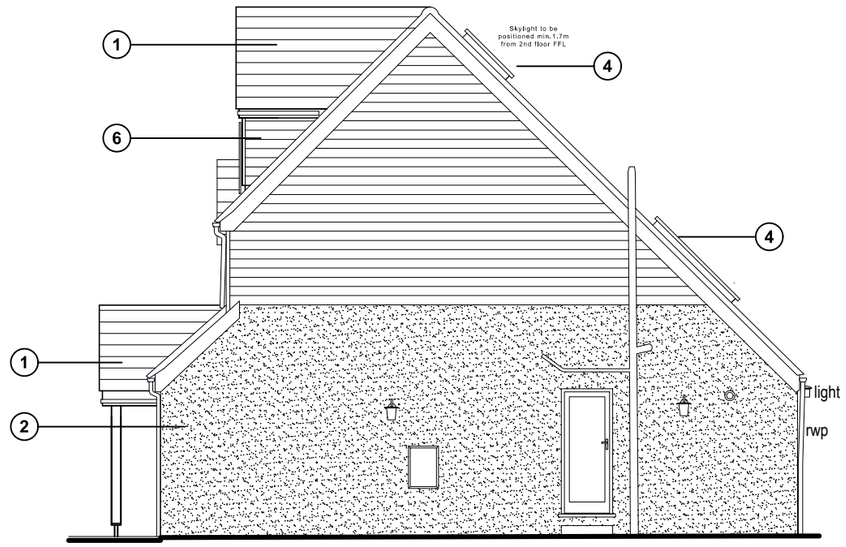

Side (east) elevation

Front (south) elevation

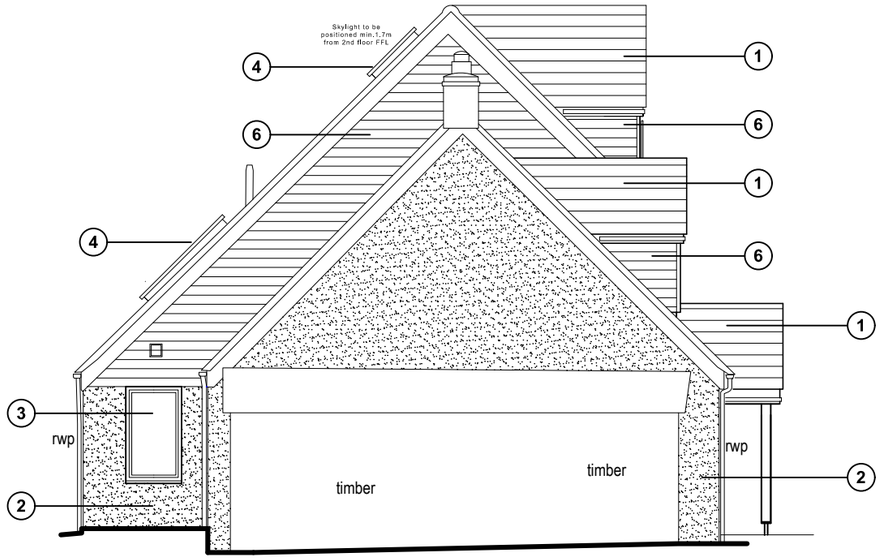

Side (west) elevation

Proposed elevation scale 1:100

1 0 1 2 3 4 5 6 7 8 9m

For MR & MRS FALLA	Title PROPOSED ELEVATIONS		Office Tel: 01243 933732 Email: admin@jb-architecturedesign.com Web: www.jb-architecturedesign.com JB ARCHITECTURE
Project PROPOSED EXTENSIONS AT 1A WOODLANDS AVENUE, EMSWORTH, PO10 7QB	Date: APRIL 2022 Drawn: JB Scale: 1:100 @ A3 Checked: -		
	Job Number: PL.597.22 Drawing Number: -03 Revision: D		