



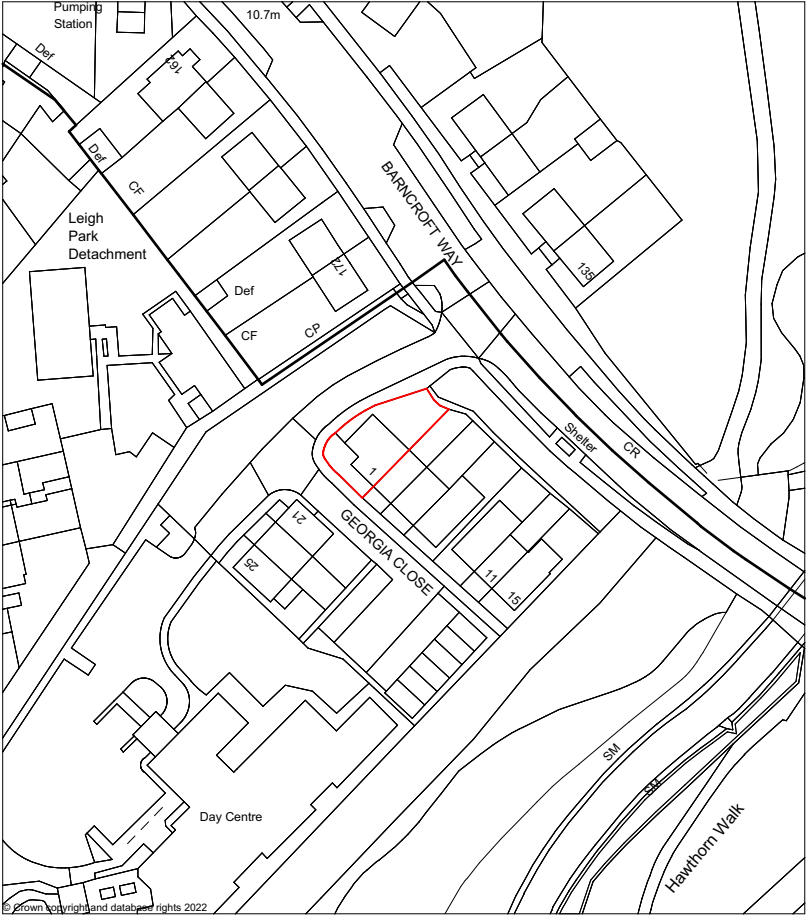

SCALE 1:1250
@A3

Plan Number: TQRQM22340133905598
Map Produced for: L Penketh
OS Licence number: 100042766
Date Produced: 06-12-2022

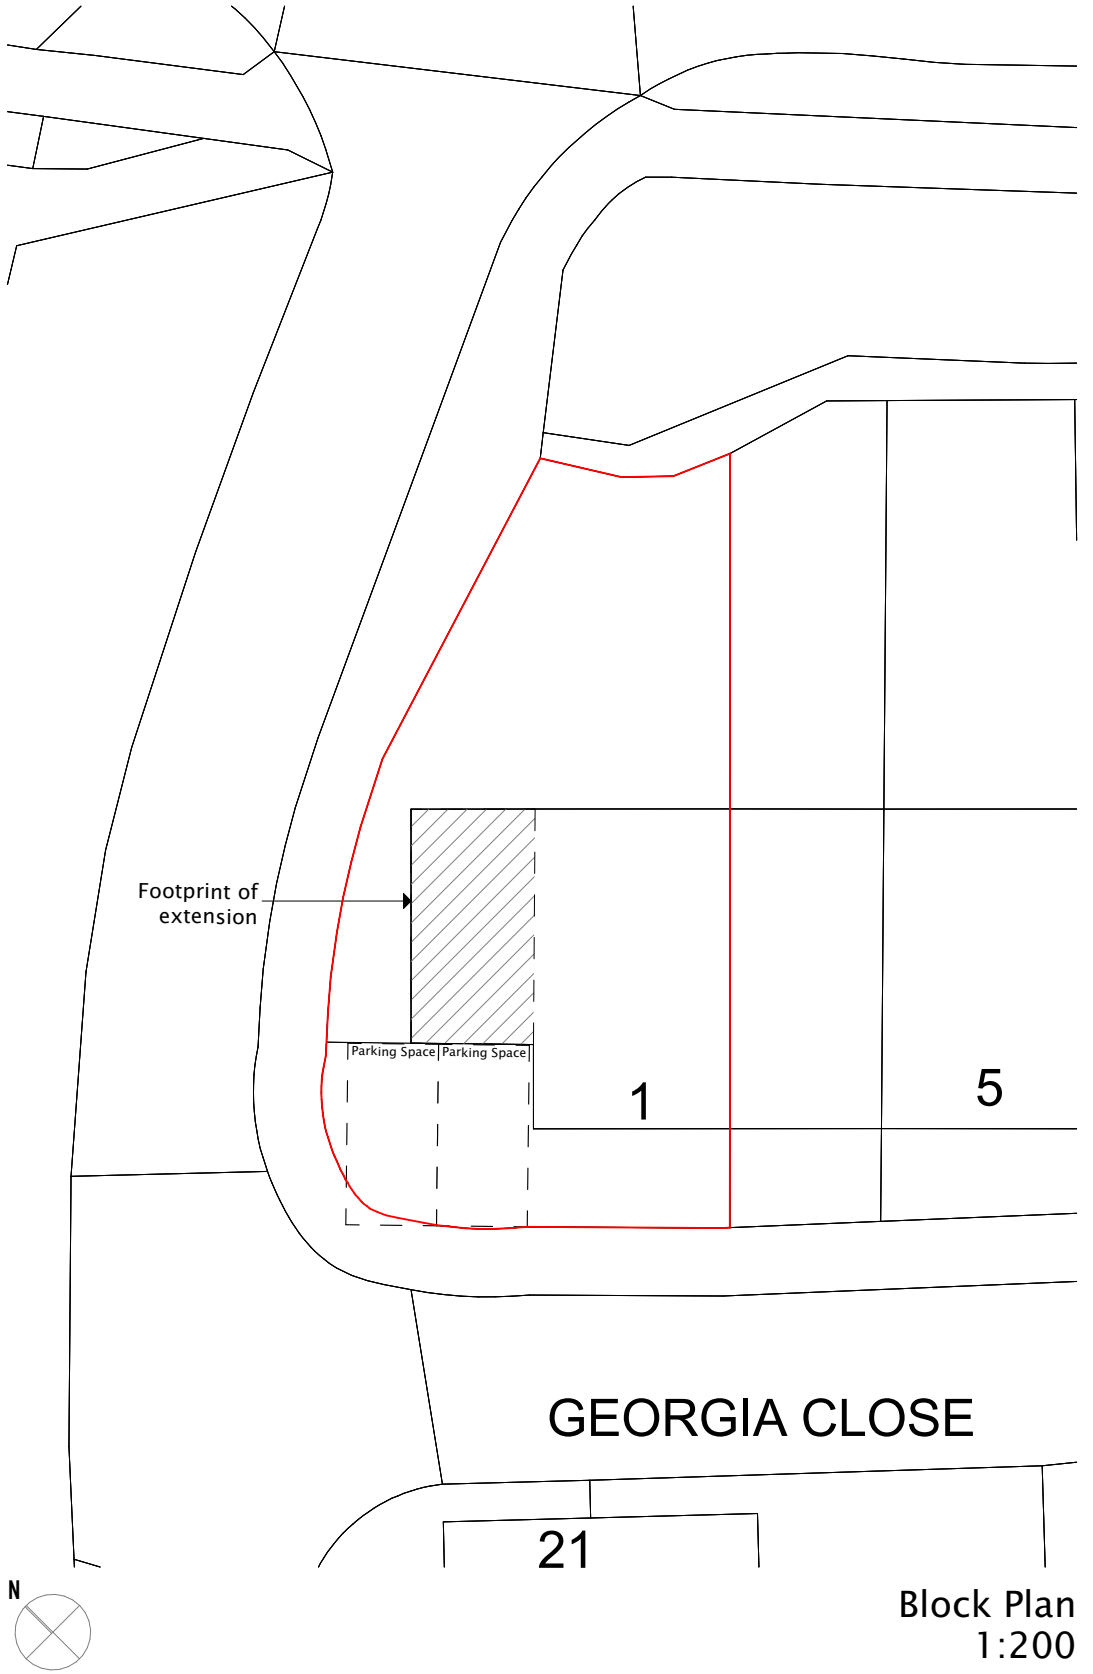

SCALE 1:200
@A3

Design information is work in progress and subject to detail development & Client approval. Accommodation schedules and figures provided are subject to amendments following coordinated input by others in the design team. Dimensions must be checked on site with any discrepancies reported to the Architect for confirmation prior to any construction. Costings should not be finalised until approval /confirmation by relevant authorities and Client. Any topographical / Ordnance Survey information visible has prepared by a third party, no responsibility will be accepted for accuracy or completeness of the survey.

Rev	Date	Description	CLIENT Luke Penketh PROJECT 1 Georgia Close TITLE	DRAWN BY RW DATE 02.12.22 SCALE @A3 1:1250, 1:200	jlrw ARCHITECTURE jlrw.co.uk
(c) JLRW Architecture 2022			Location and Block Plans		22032 DRAWING100 REVISION-