


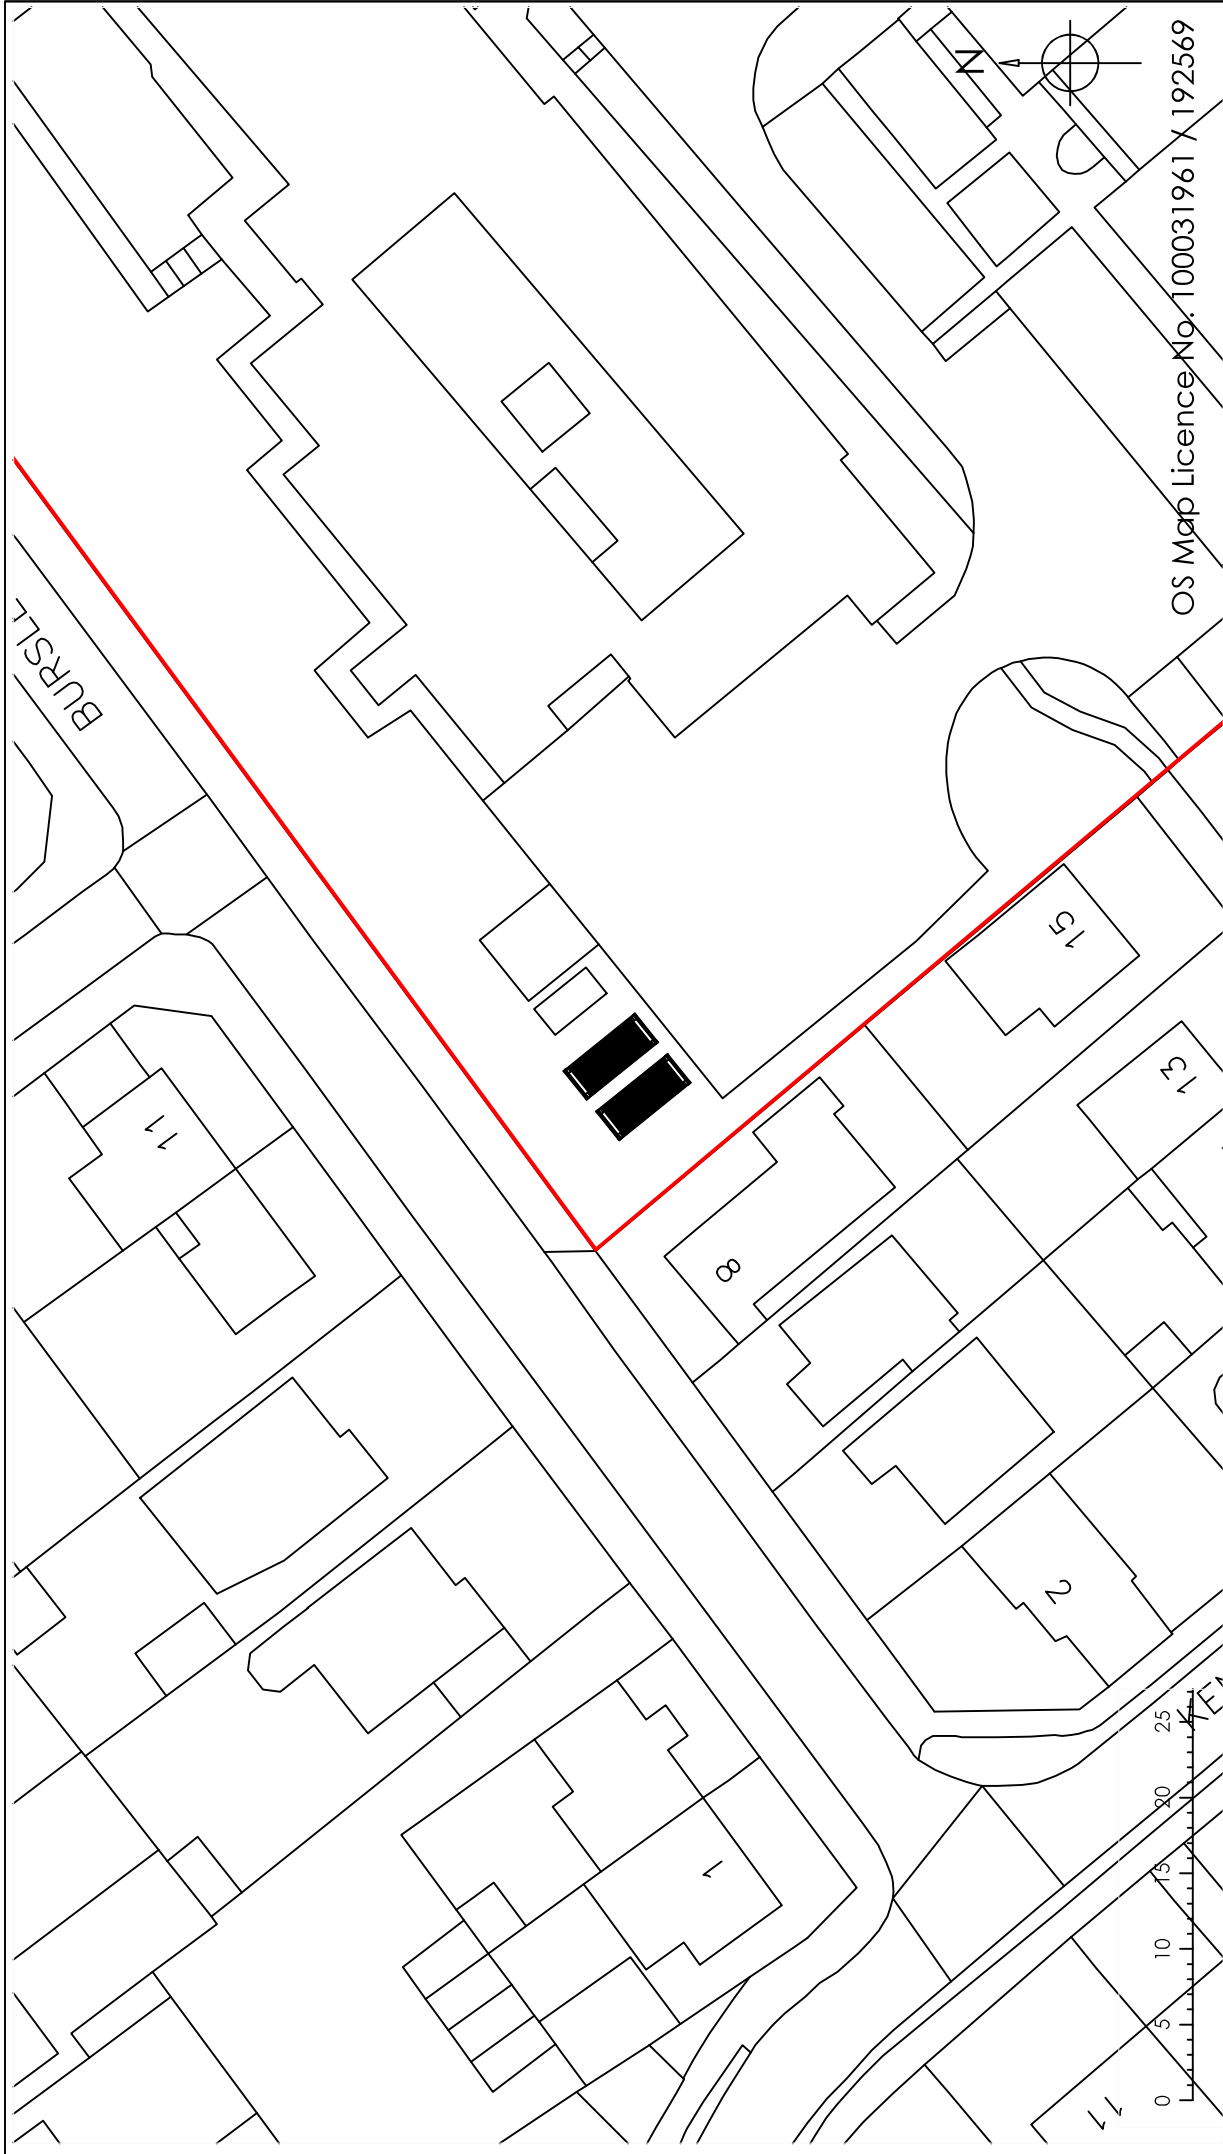

Copyright is reserved by GBS Designs and is issued on the condition that it is not copied or disclosed by or to any unauthorised persons without prior consent in writing from GBS Designs.

All dimensions to be checked on site

All structural elements to be specified by a suitably qualified structural engineer.

REV	DESCRIPTION	DRAWN	DATE	Drawing Ref	Drawing Title
-	Initial design	GBS	15.11.22	1STPURSCOUT 04	1st Purbrook Scouts
				Scale at A2	Scale at A4
				N/A	1:500
				Date	15 NOV 2022
				Drawn by	GBS



CAD - ARCHITECTURE - DESIGN

6 Shillinglee Waterlooville
Hampshire PO7 5RW
Tel 023 9225 8315
www.gbs-designs.co.uk

OS Map Licence No. 100031961 X 192569

1st Purbrook Scouts
Purbrook Infant & Junior Sch.,
Aldermoor Road East,
Purbrook,
Waterlooville, PO7 5NQ.
Hampshire,