




- Reservoir Red Line Boundary
- Pipeline Red Line Boundary
- Reservoir Footprint
- Pipeline Alignment - Outlet
- Pipeline Alignment - Inlet

C03	MMN	NW	AR	JF	PUBLISHED	03/04/2024
C02	NW	FD	AR	JF	PUBLISHED	26/06/2023
C01	FD	CB	LJB	JF	PUBLISHED	13/08/2020
Rev.	Dm By	Old By	Rev By	Auth By	Description	Date

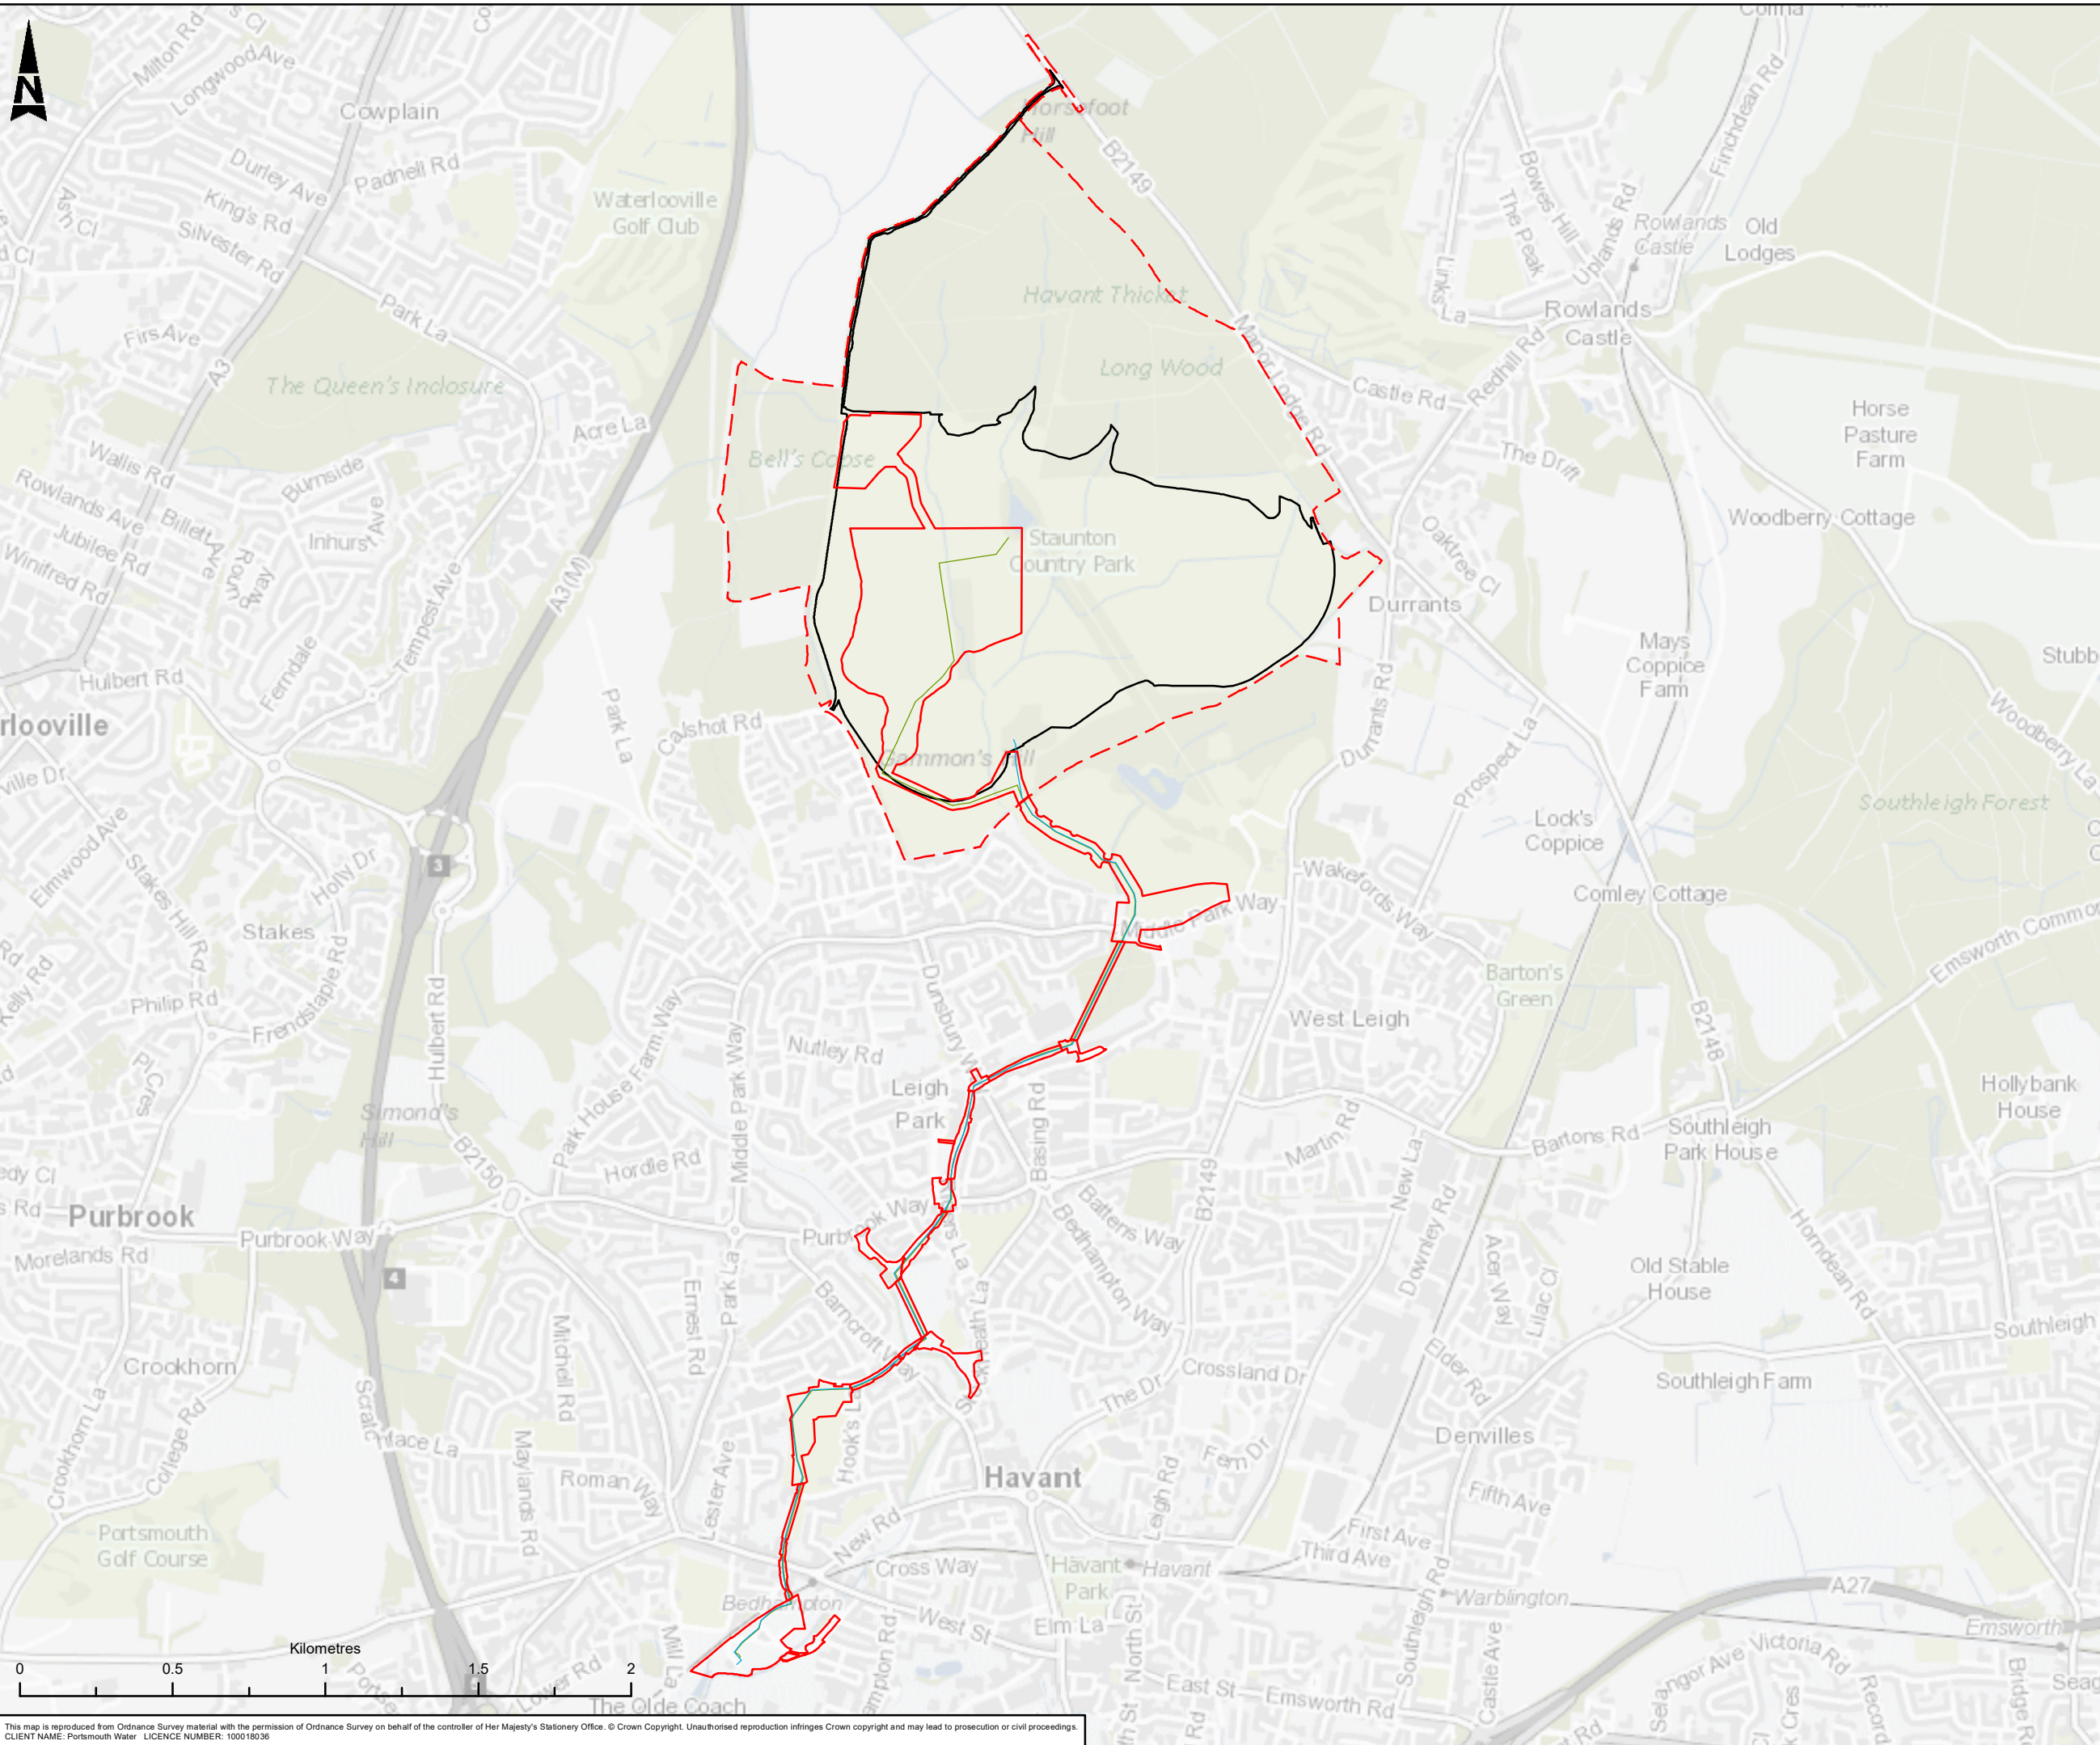

Aztec West
500 Park Avenue
Almondsbury
Bristol
BS32 4RZ

Tel: +44 (0) 1454 662000
Fax: +44 (0) 1454 663333
www.atkinsrealis.com

Copyright © AtkinsRéalis Limited (2023)

Drawing Suitability	Status
PUBLISHED	A1

Contractors Drawing Number:

HTR - ATK - ZZ - ZZ - GS - Z - 0143

Project | Originator | Volume | Location | Type | Role | Number

Telephone: Havant (023) 9249 9888
Fax: Havant (023) 9245 3632
Website: www.portsmouthwater.co.uk
Registered Office: PO Box 8 West Street
Havant Hampshire PO9 1LG
REGISTERED IN ENGLAND No. 2536455



Project Ref. No	Sheet	Scale	Sheet Size
5169117	1 of 1	1:20,000	A3

Project Title

HAVANT THICKET RESERVOIR

Drawing Title

SITE LOCATION

Portsmouth Water Drawing Number	Rev
	C03