



Existing  
Side (East)  
Elevation

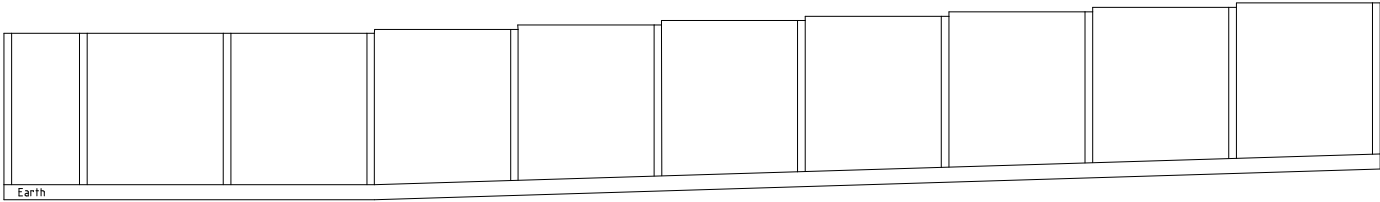


Proposed  
Side (East)  
Elevation




Existing Front (South) Elevation

 

Proposed Front (South) Elevation

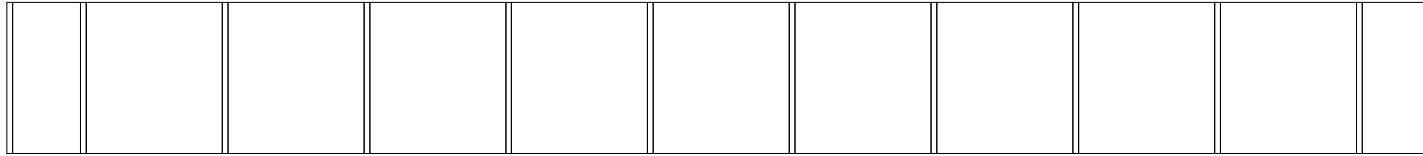

Existing  
Rear (North)  
Elevation

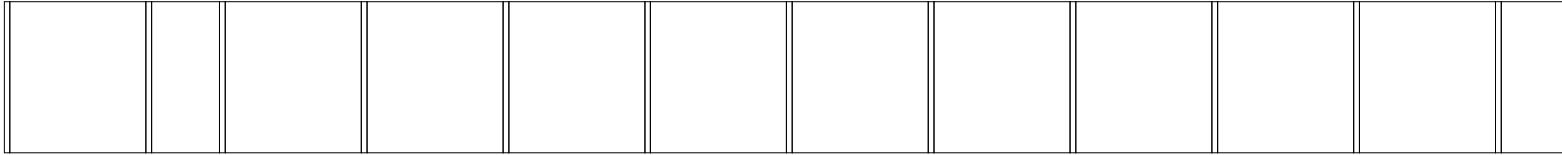

Proposed  
Rear (North)  
Elevation

Scale 1:100 @ A4