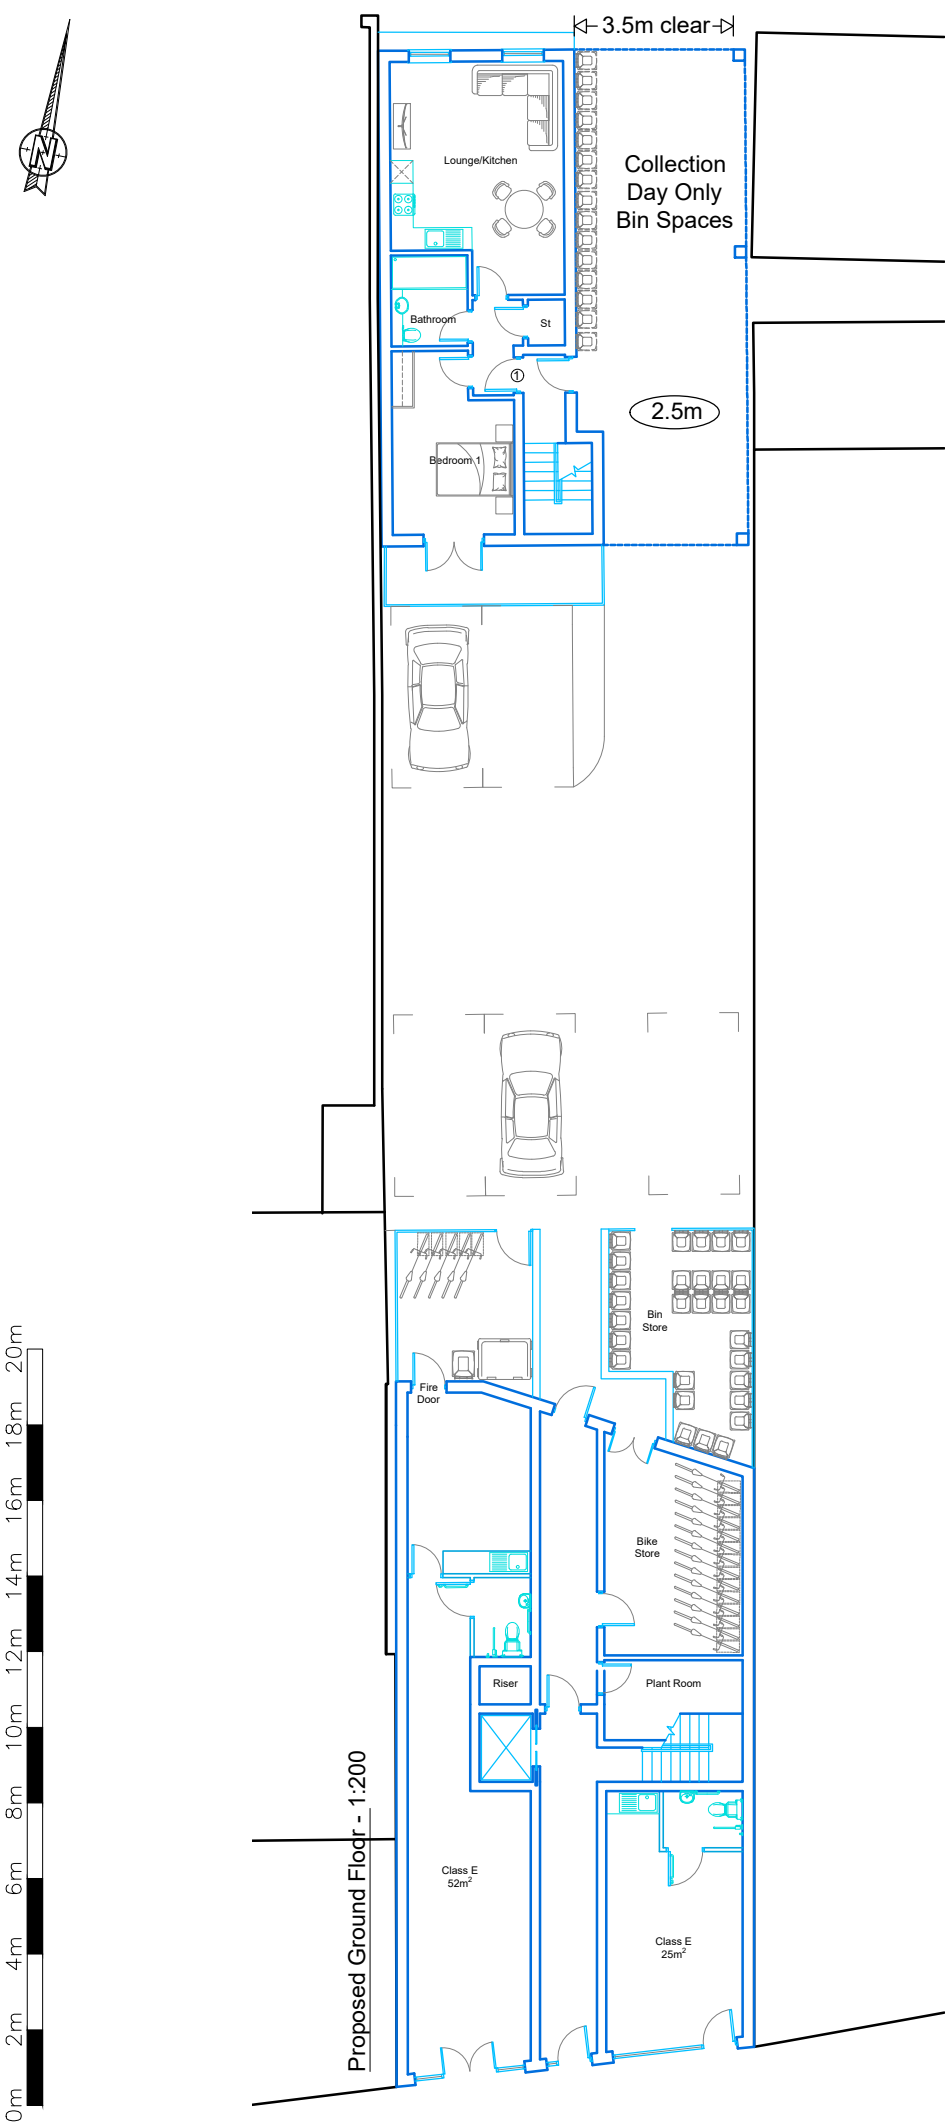

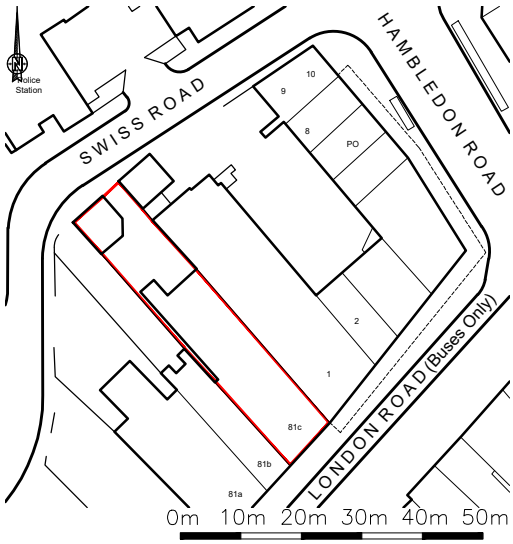

K.A.D. Licensed O.S. No. 100047482

Location Plan - 1:1250

Areas:

Flat 1 - 1B/2P - 50m² (GF)

Commercial

Class E - 52m²

Class E - 25m²

Rev	Revision	By	Date

KNIGHT ARCHITECTURAL DESIGN

K.A.D. Ltd.
First Floor Unit 7
The Quarterdeck
Port Solent
PO6 4TP

T: 01489 660194
E: admin@k-a-d.co.uk
W: www.k-a-d.co.uk

Client

PINK ROCK LTD

Project

81C LONDON ROAD
WATERLOOVILLE
PO7 7EL

Drawing

PROPOSED GROUND FLOOR

Scale	Date
1:200@A4	SEP 2022

Project no.	Sequential	Bldg/Floor	Detail	Rev
KAD	01	A	PP	A