


absorbent linings

ex. doors


min. 100mm air space

openable for cleaning

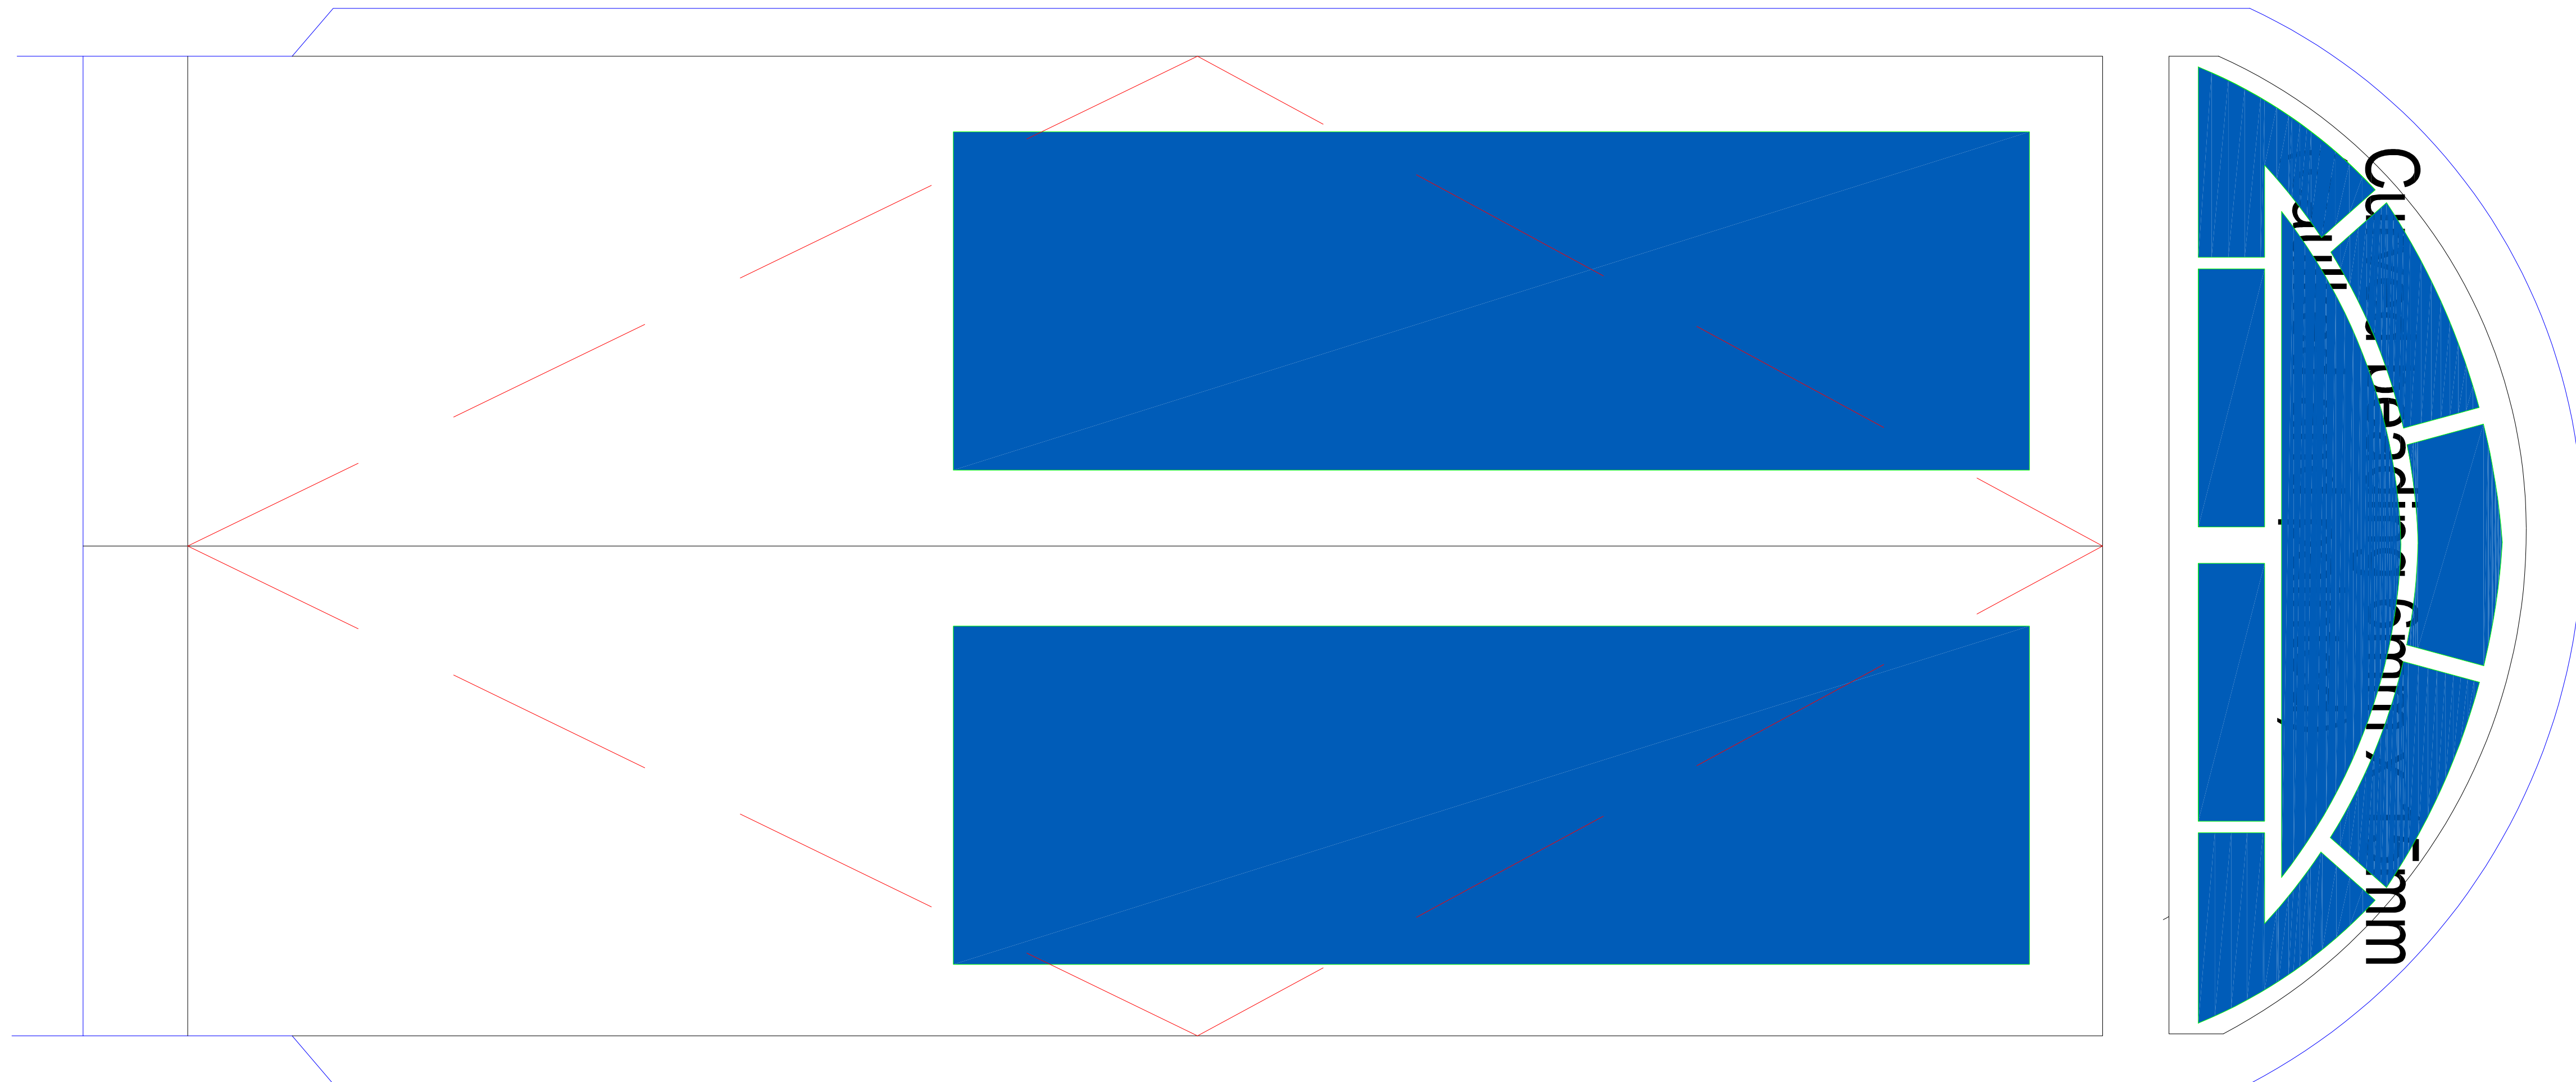

Section

100

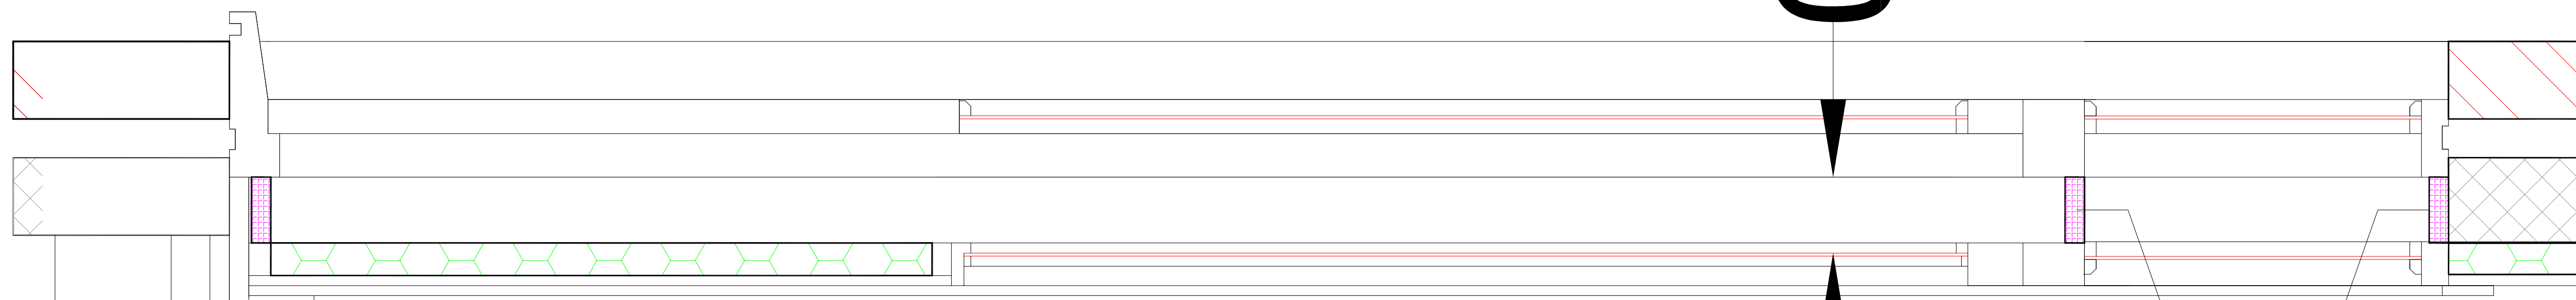

plasterboard & insulation
above and below

100mm air space lined with
25mm absorbent material
6mm glass in sw frame
open for cleaning

absorbent linings

Plan

REVISION A: AMENDED/UPDATED - 26/06/24 - PG

SCALE

1/5

DATE

June 24

CONTRACTOR MUST OBSERVE ALL
DIMENSIONS AND TOLERANCES
AND MAINTAIN A RECORD OF ALL
DIMENSIONS AND TOLERANCES
© COPYRIGHT

AUTHOR

PG

TITLE

1 East Street - Havant

DETAIL

Existing Doors - Locked Shut

Existing Doors - Secondary Glazing Details

DRAWING No

23/201/PW14

PETER GALLOWAY PARTNERSHIP

ARCHITECTS

HAVANT

TEL. 02392 483153

E-MAIL: peter@pggarchitects.co.uk

MOB. 07808 483362