
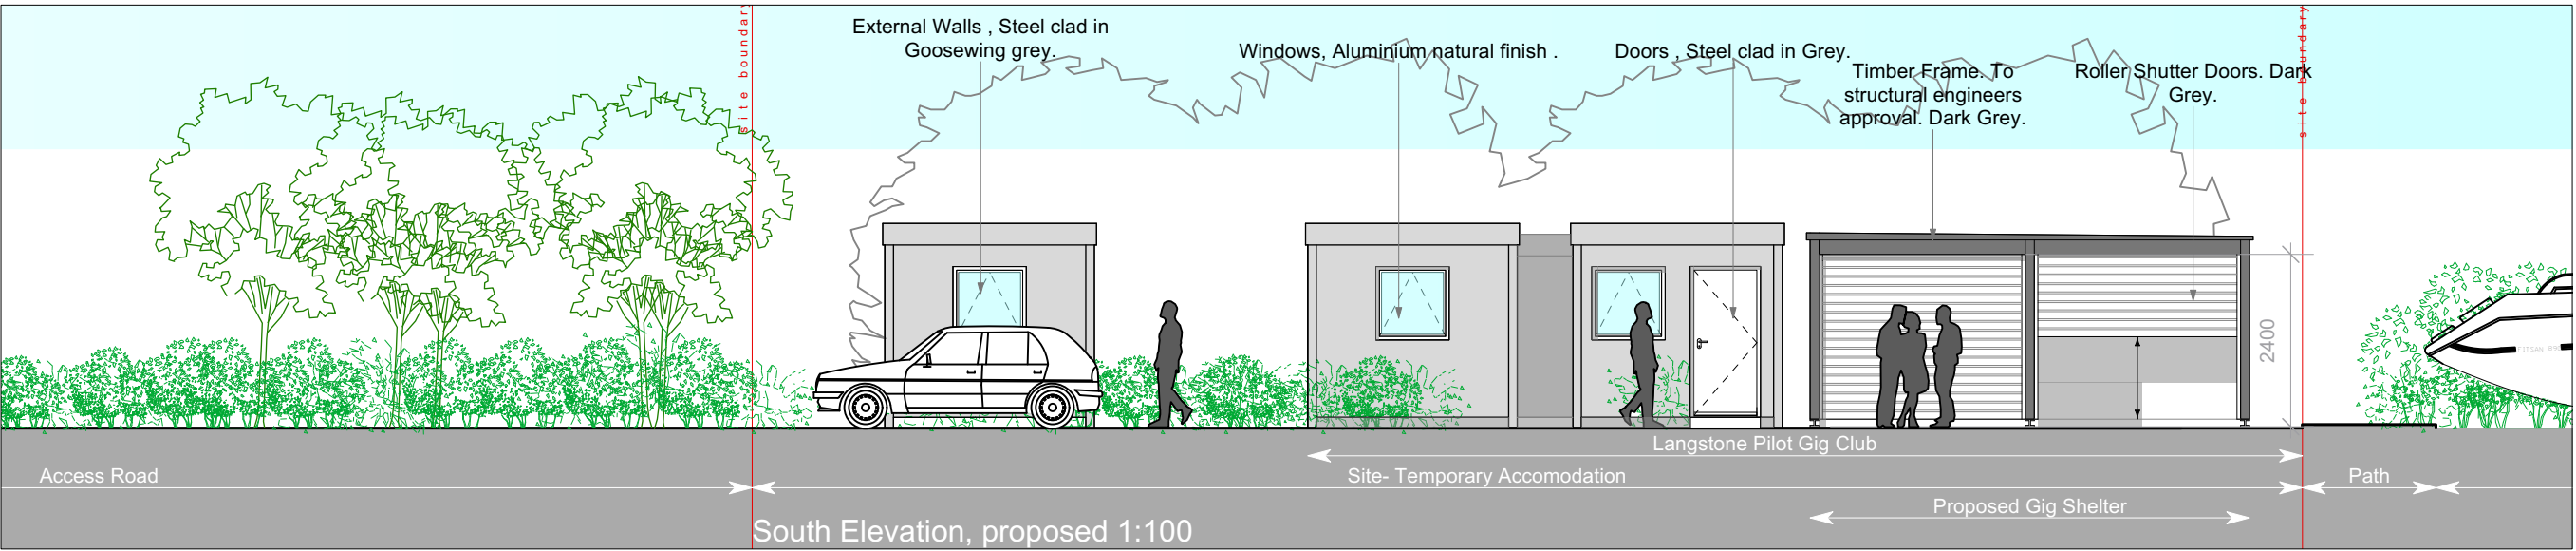
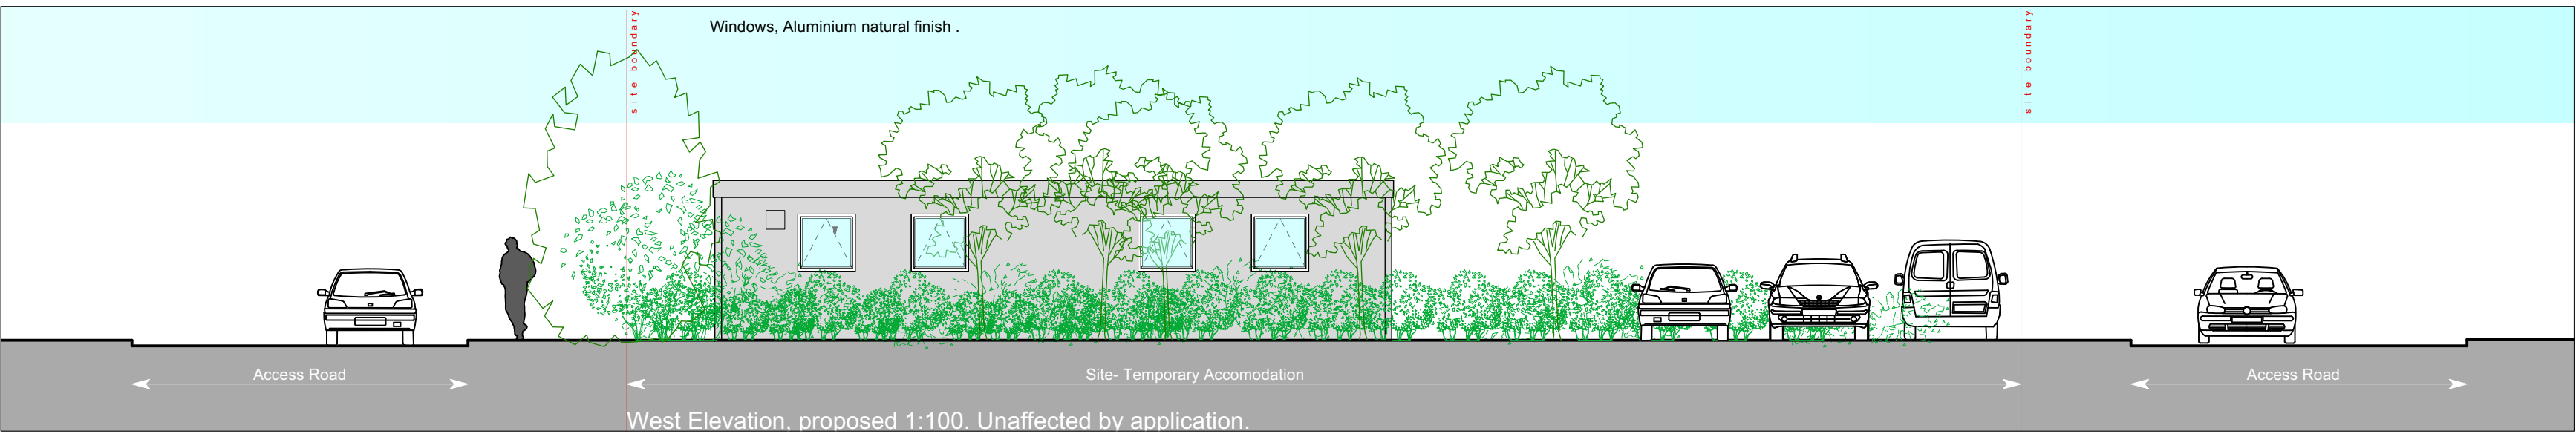
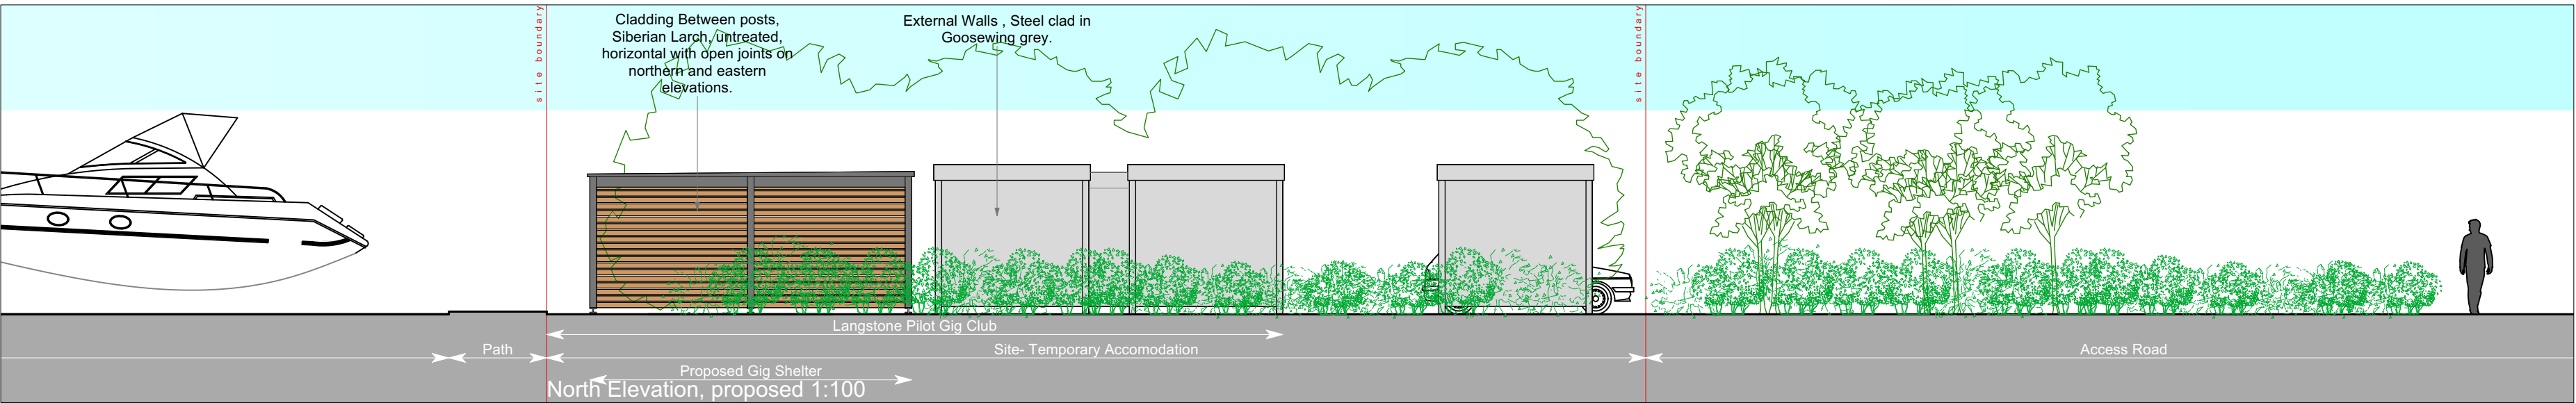
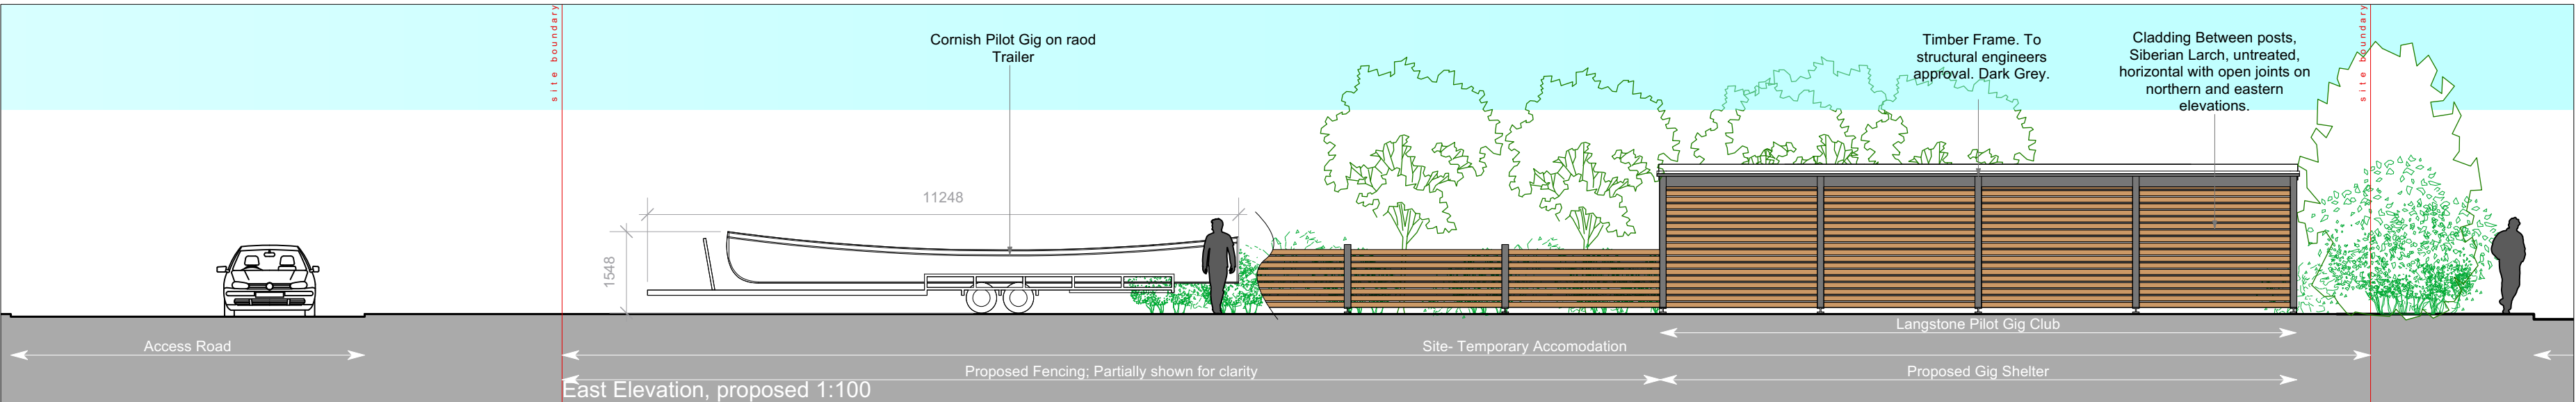


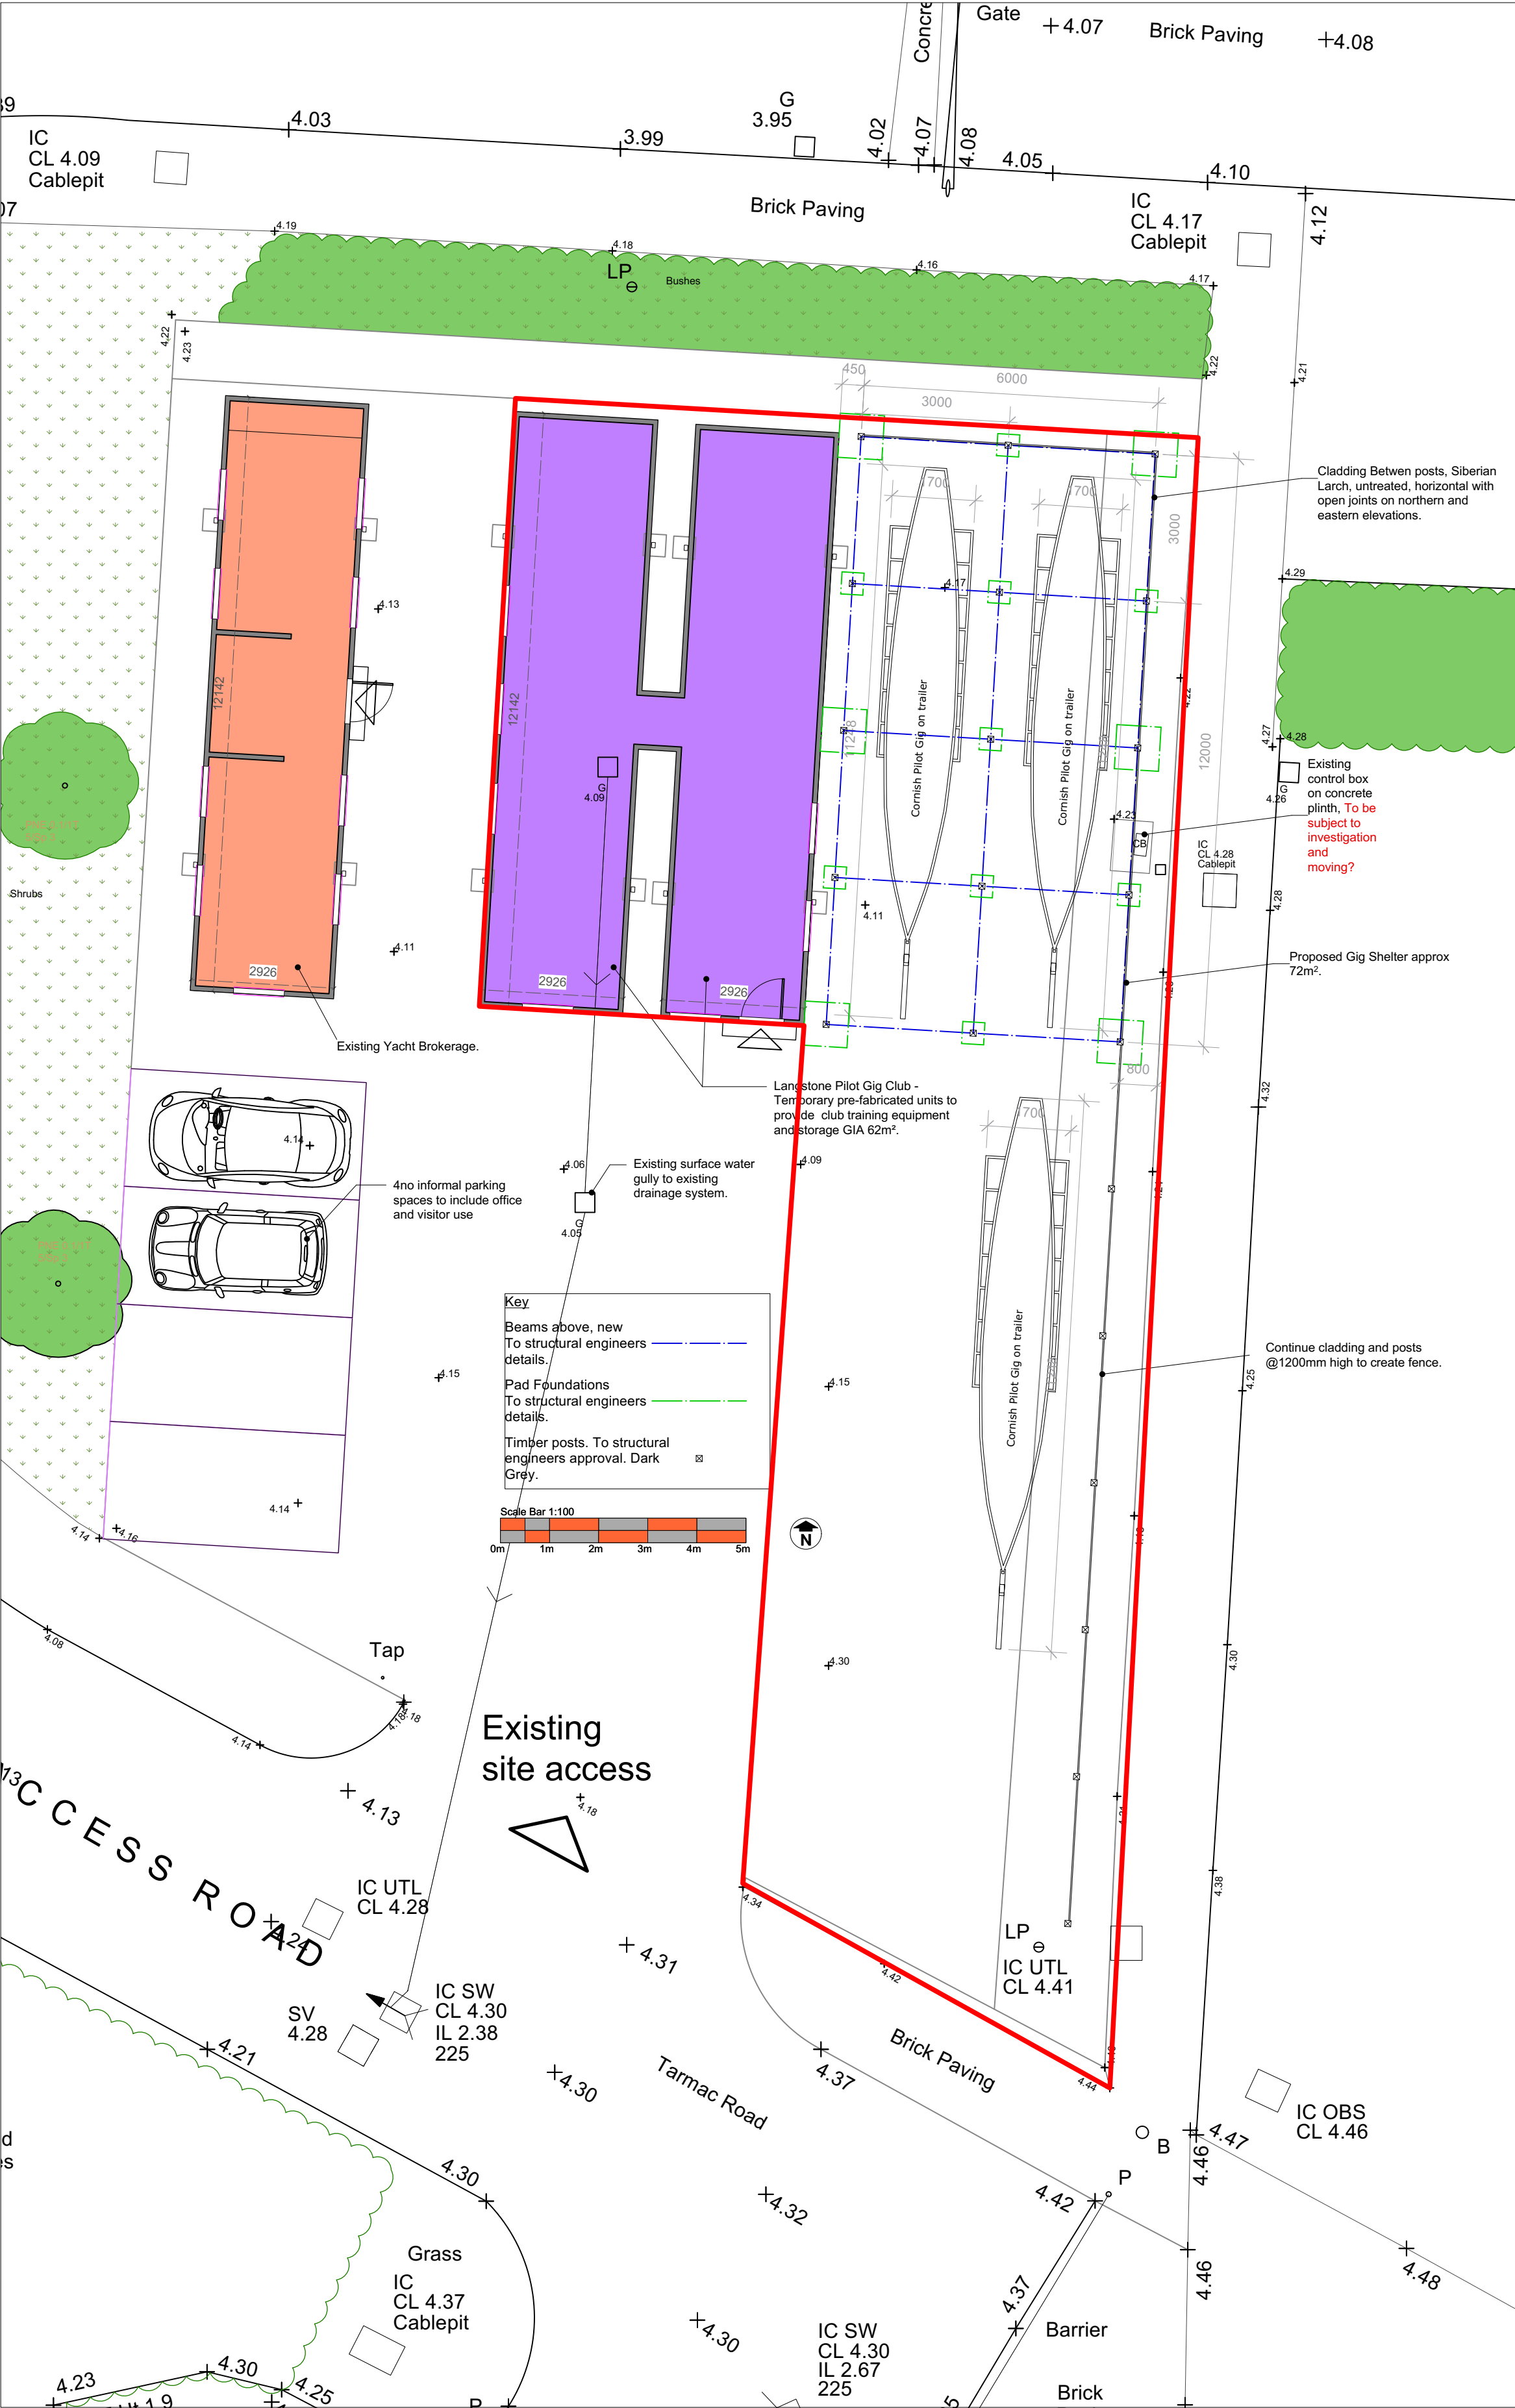

Notes
Use only Figured Dimensions
Always check dimensions on site and report any discrepancies to the Architect.
Not for construction unless marked for this purpose.

REVISION	DESCRIPTION	DRAWN BY	DATE
D	Planning Amendment Timber structure	SWR	12/12/22
C	Planning Issue	SWR	12/12/22
B	Red Line/notes Amended ,Issued for information	SWR	22/11/22
A	Issued for information	SWR	09/11/22

SWR ARCHITECT			
Unit 3, 28 The Spinn Petersfield, Hants GU32 3LA T. 07919 523851 E. swr.architect@gmail.com			
TITLE Northney Marina, 14 Northney Rd, Hayling Island, PO11 0NH. Pilot Gig Shelter. Langstone Pilot Gig Club			
DRAWING NUMBER	REVISION	STATUS	DATE
2045/102	D	Feasibility	Nov' 2022
DRAWING TITLE		DRAWN BY	
Plans & Elevations, Proposed		SWR	