


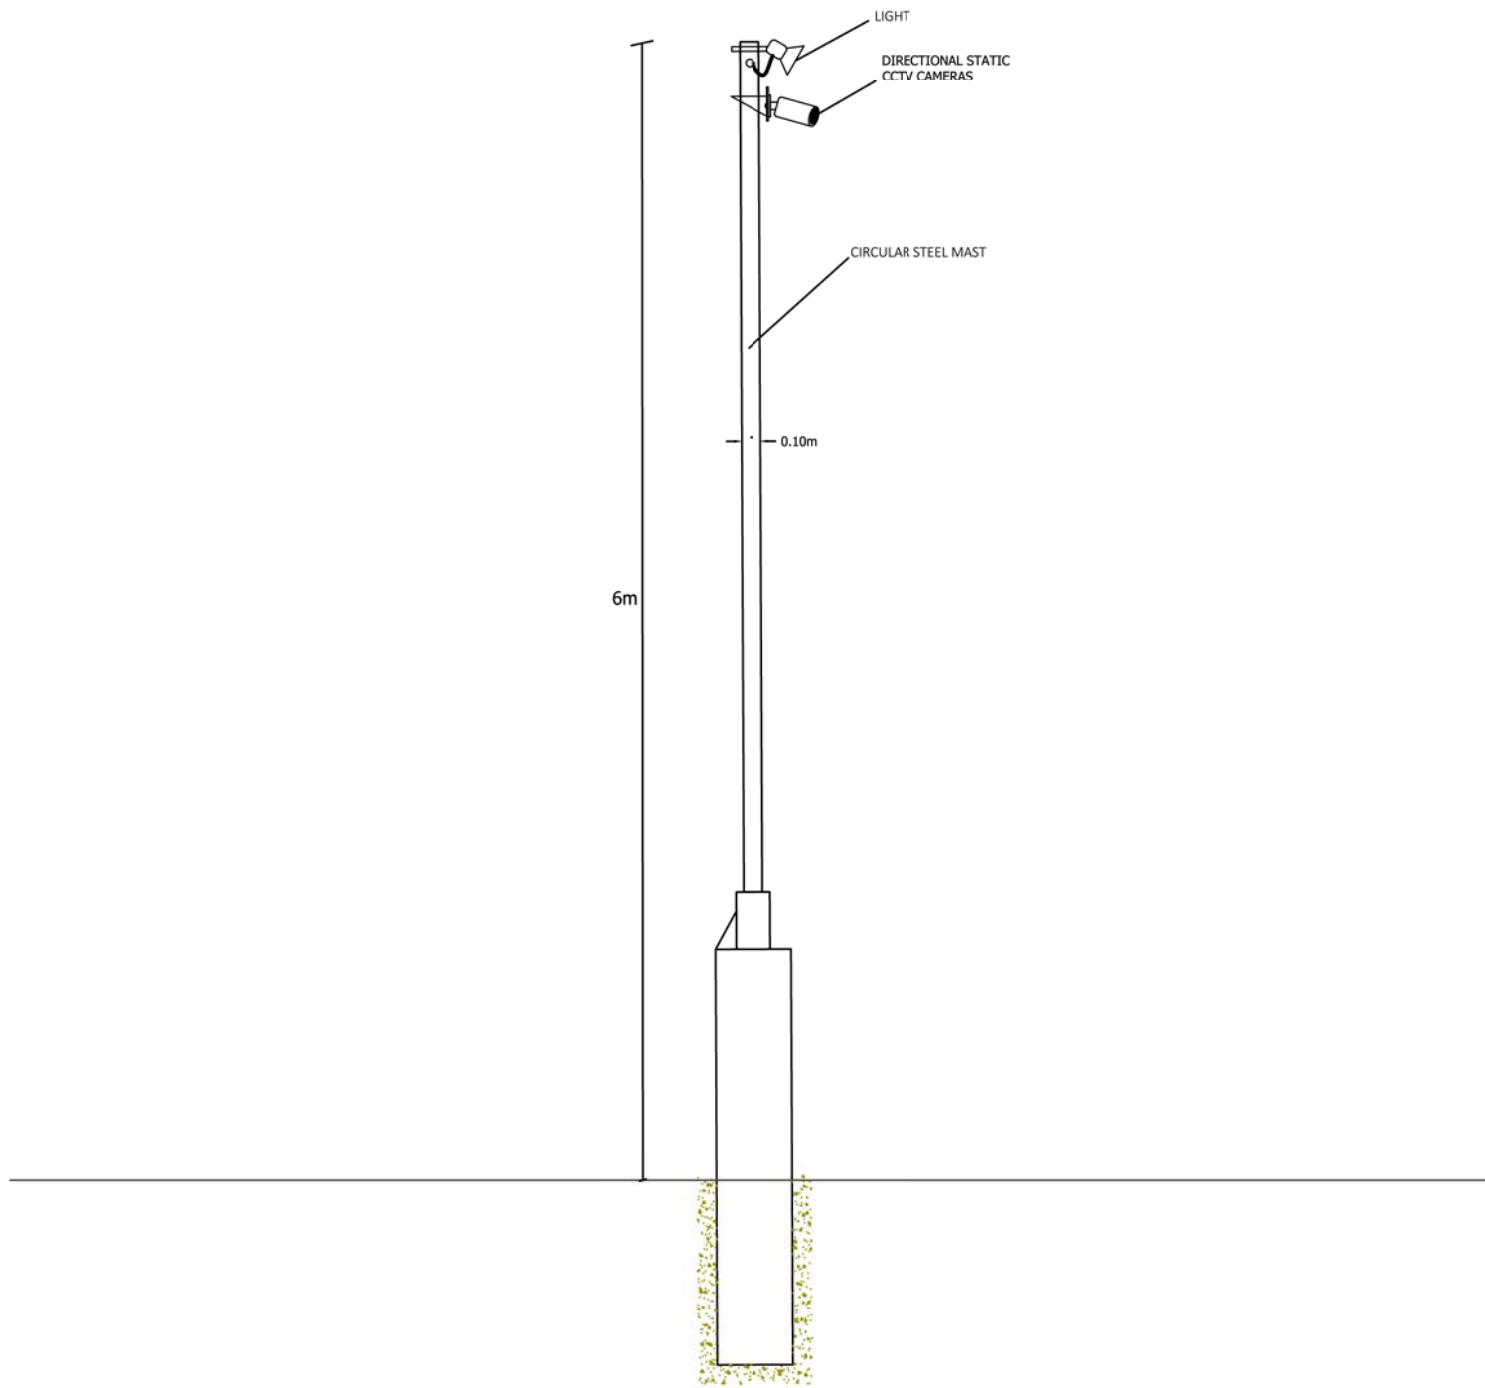

ELEVATION
Scale: 1:40

SCALE: As specified on drawing 1:40	FIGURE REF:	FE/017/601
	DATE OF ISSUE:	0814/01/24
	PAPER SIZE	DRAWN: VM
	A3	ISSUED: RW

FORSA ENERGY

FIGURE

**ELEVATIONS
SECURITY COLUMN**



PROJECT

Gas Energy Generating Site
Harts Farm Way, Havant, Portsmouth