




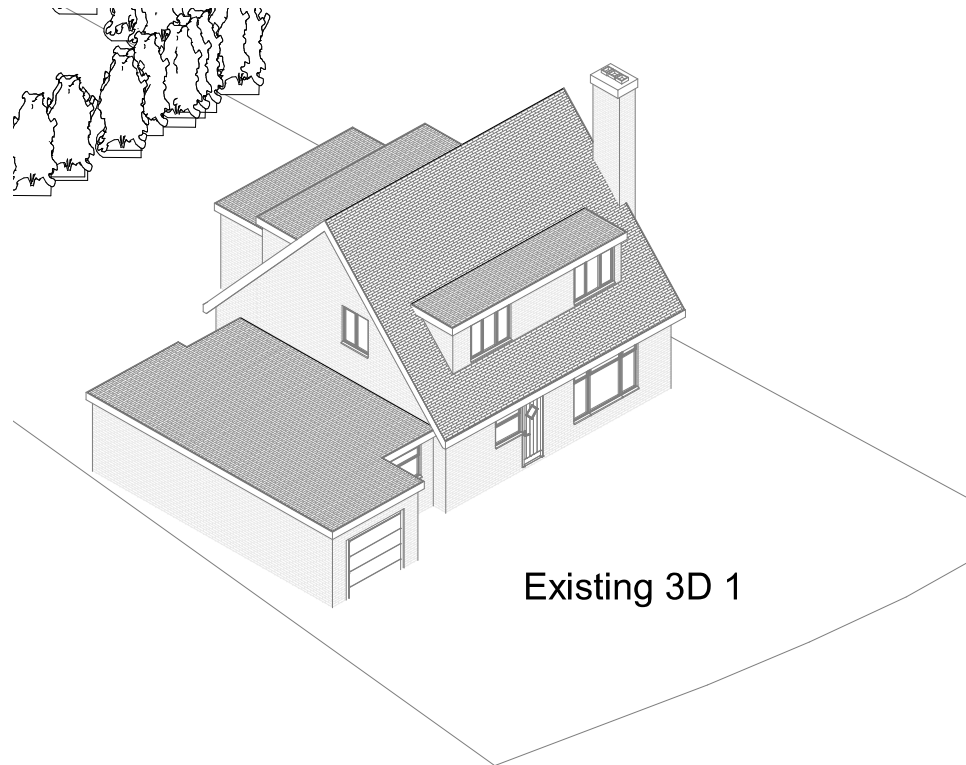

Existing 3D 1

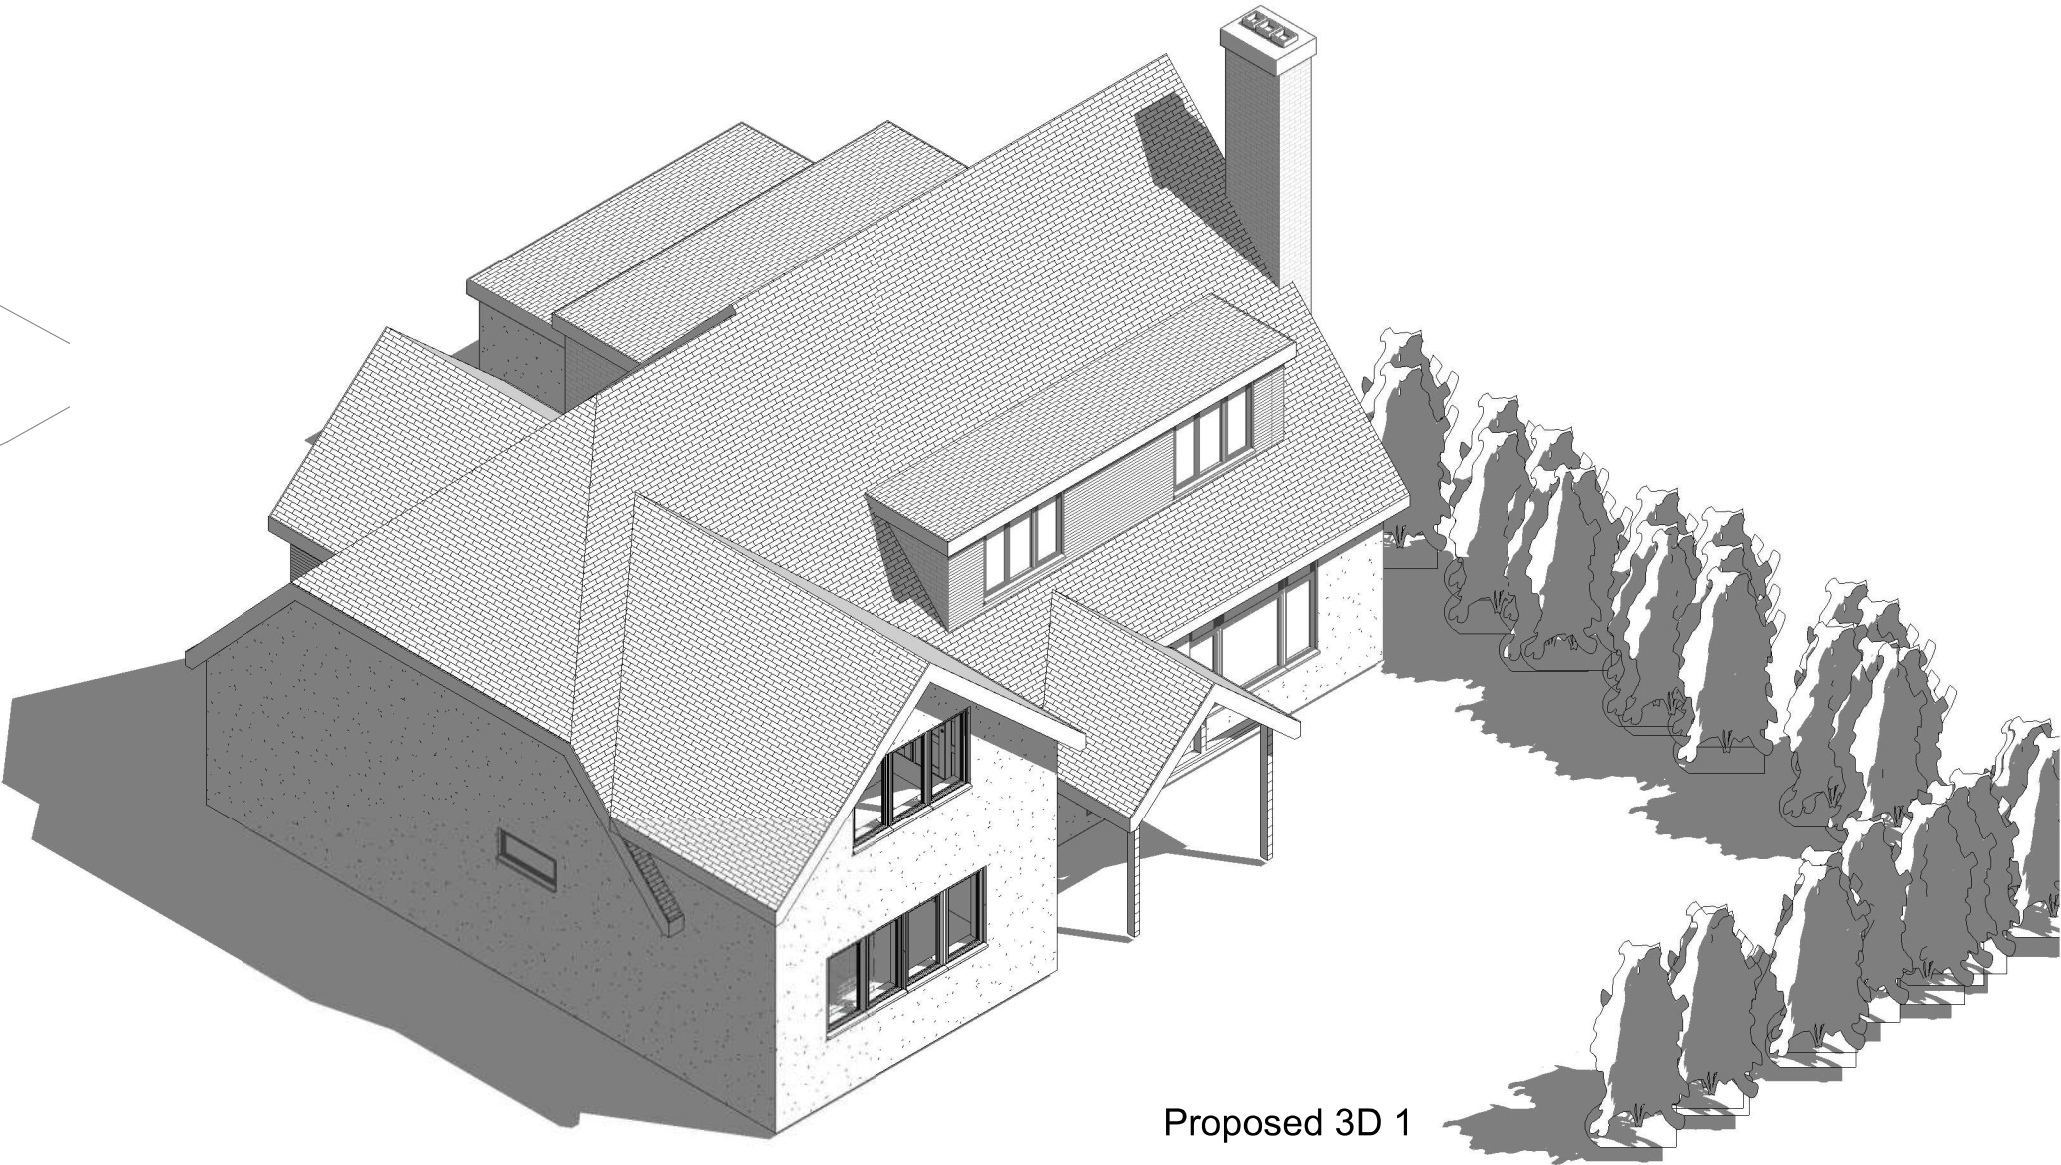

Proposed 3D 1

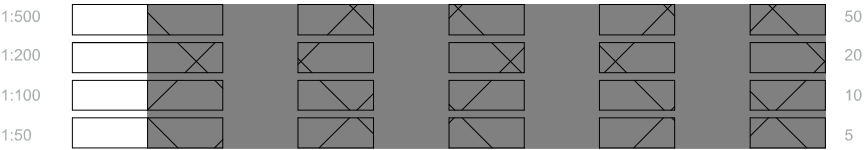

pd

parkers

executive

design

All measurement to be checked on site prior to any commenment
(C) Copyright of Parkers Design (Southern) Limited. Any reproduction of these drawings will require written authority from the copyright owner.

Parkers Design Limited - The Studio @ 90, PO9 2PR

www.pexd.co.uk - info@parkersdesign.com - 07776 008822

PROJECT		CLIENT				
97 St. Thomas Avenue PO11 0EU		Tierney				
		Date	Issue Date	Scale (@ A3)		
SHEET		Drawn by	SW	DRAWING NUMBER		REV
		Checked by	SR	P 6 v2		
3D 1						