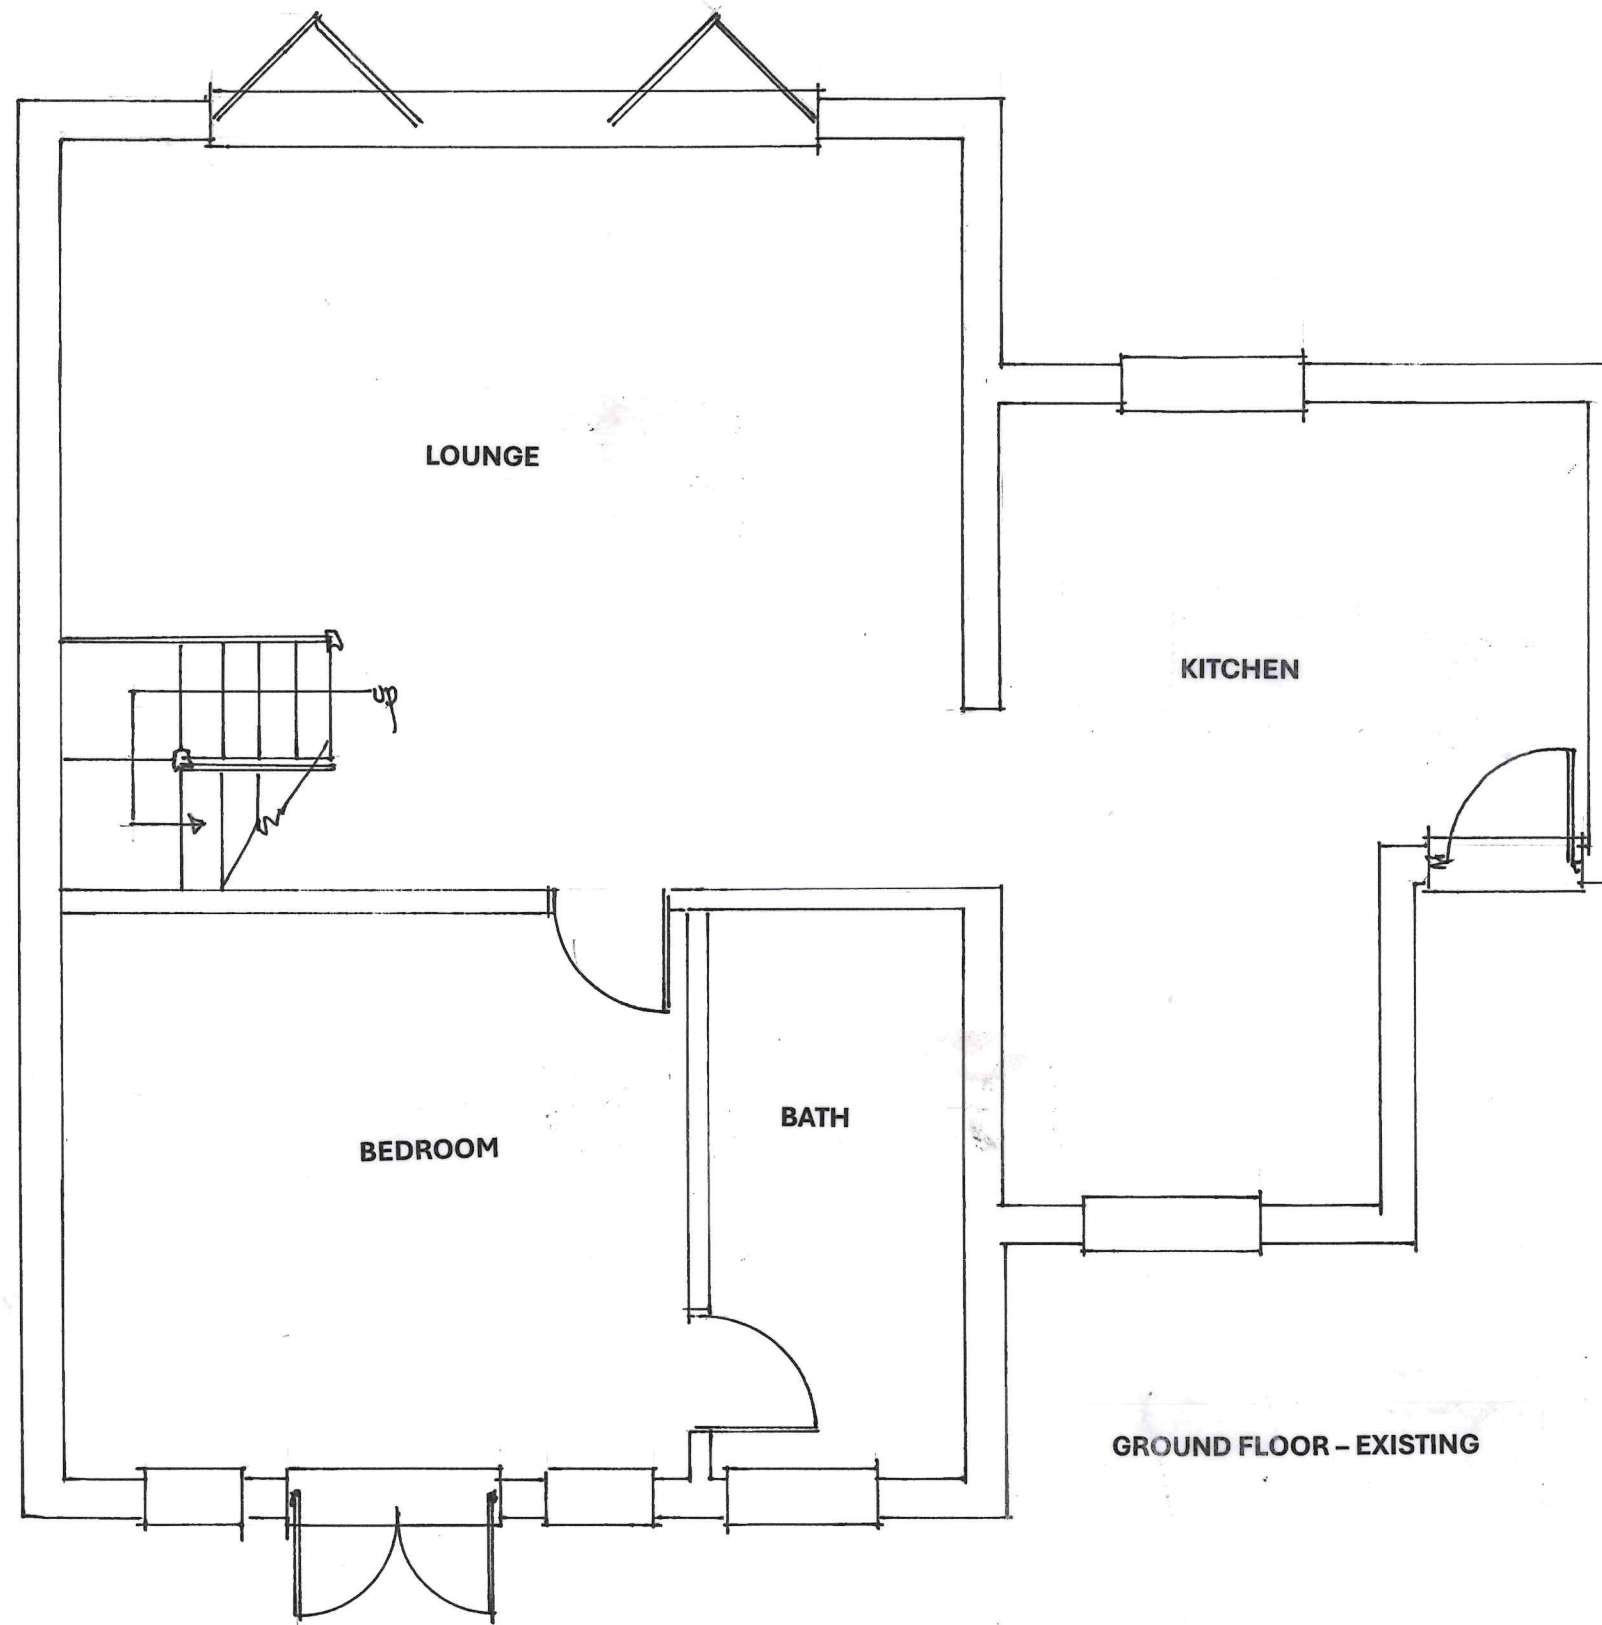


1:50 @ A3.

Title:

PROPOSED TWO STOREY
EXTENSION
AT
6 NORTH CRESCENT
HAYLING ISLAND

Drwg.no SS P/01

scale: 1:50

date: June '24