


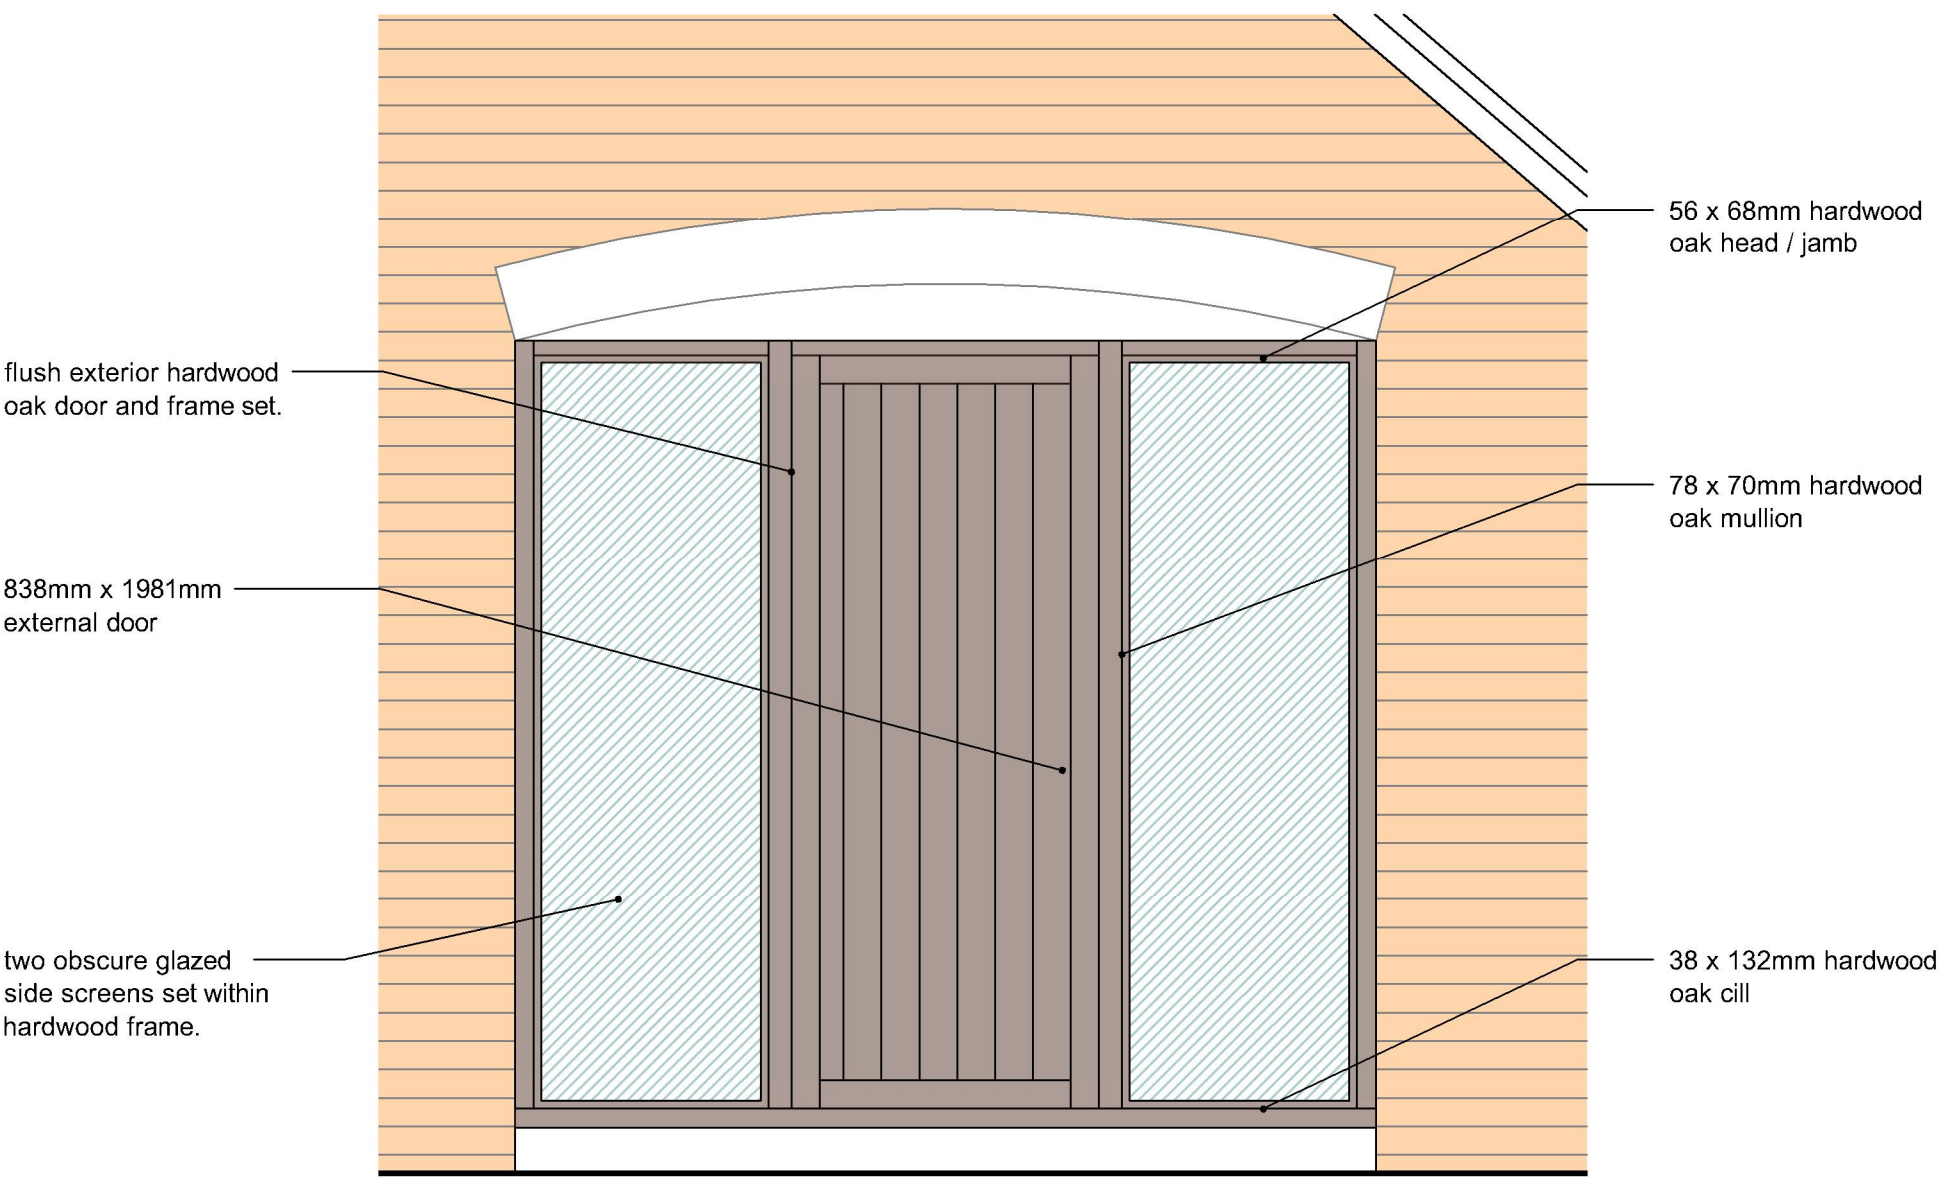

PROPOSED ENTRANCE DOOR AND SIDE LIGHTS
SCALE 1:20



EXAMPLE OF HARDWOOD ENTRANCE
DOOR & SIDE LIGHTS

Note:
Do not Scale from this Drawing (except for planning approval).
All dimensions are in millimetres and to be checked on site.
All Dimensions relating to subcontractors or suppliers work
must be checked and agreed between the main contractor and
the sub-contractors and suppliers.

DRAWING TITLE -		DATE -		SCALE -	
PLANNING APPLICATION - ENTRANCE DOOR & SIDE LIGHT DETAIL		May 2022		1:20 @ A3	
		DRN -	CHK -	DRAWING REF -	Rev
		gp	-	22202 PL304	-
CLIENT -					
Mr & Mrs Clift, 89 St Marys Road, Hayling Island, Hants.					

grp architectural design
t. 07747 011252 e. gavin.page77@gmail.com