



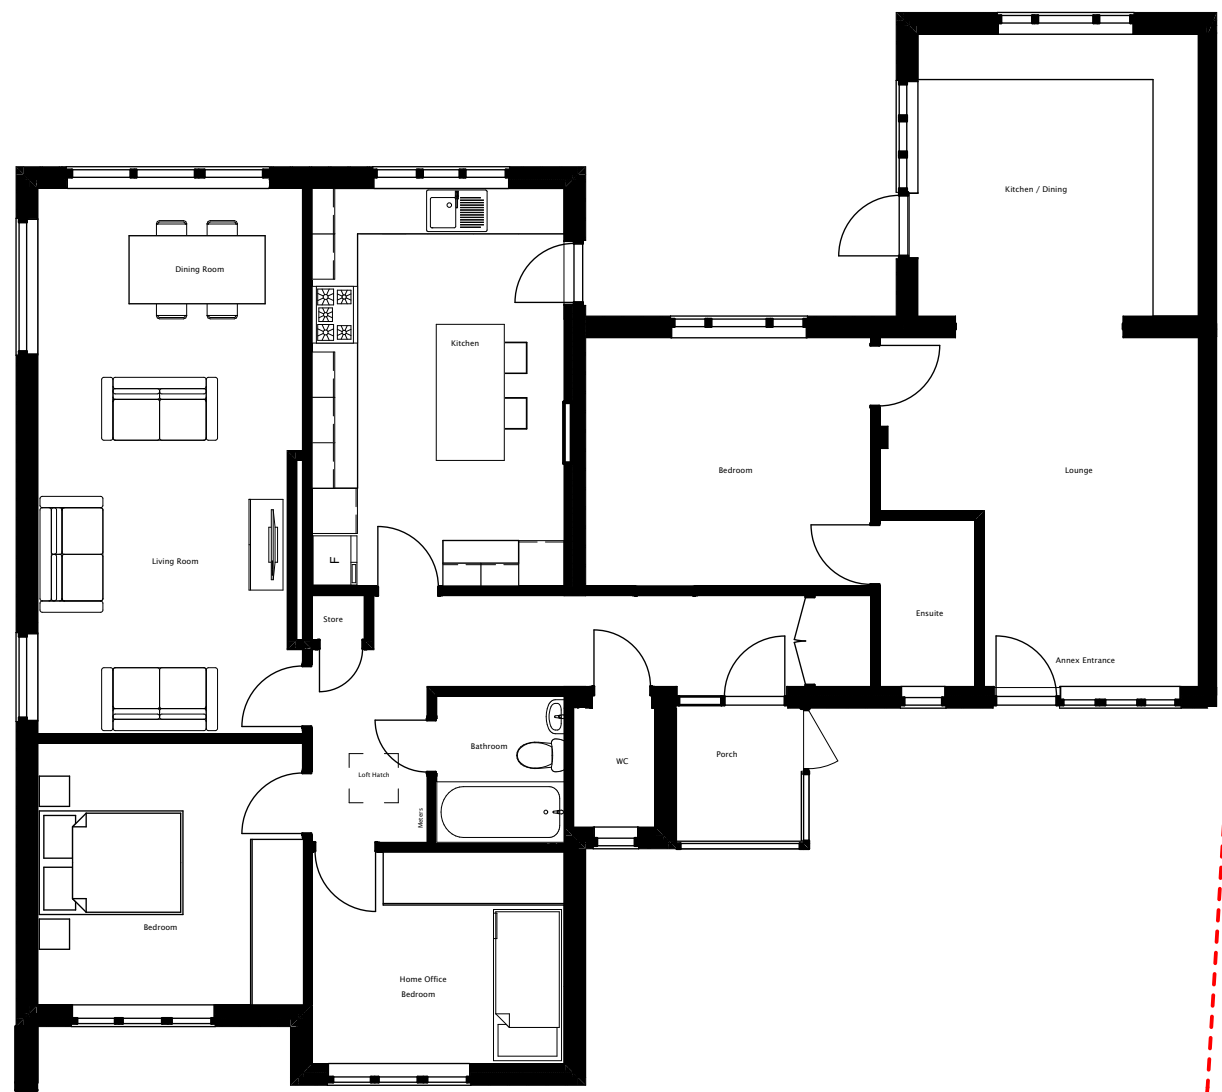


Existing Ground Floor
1:100

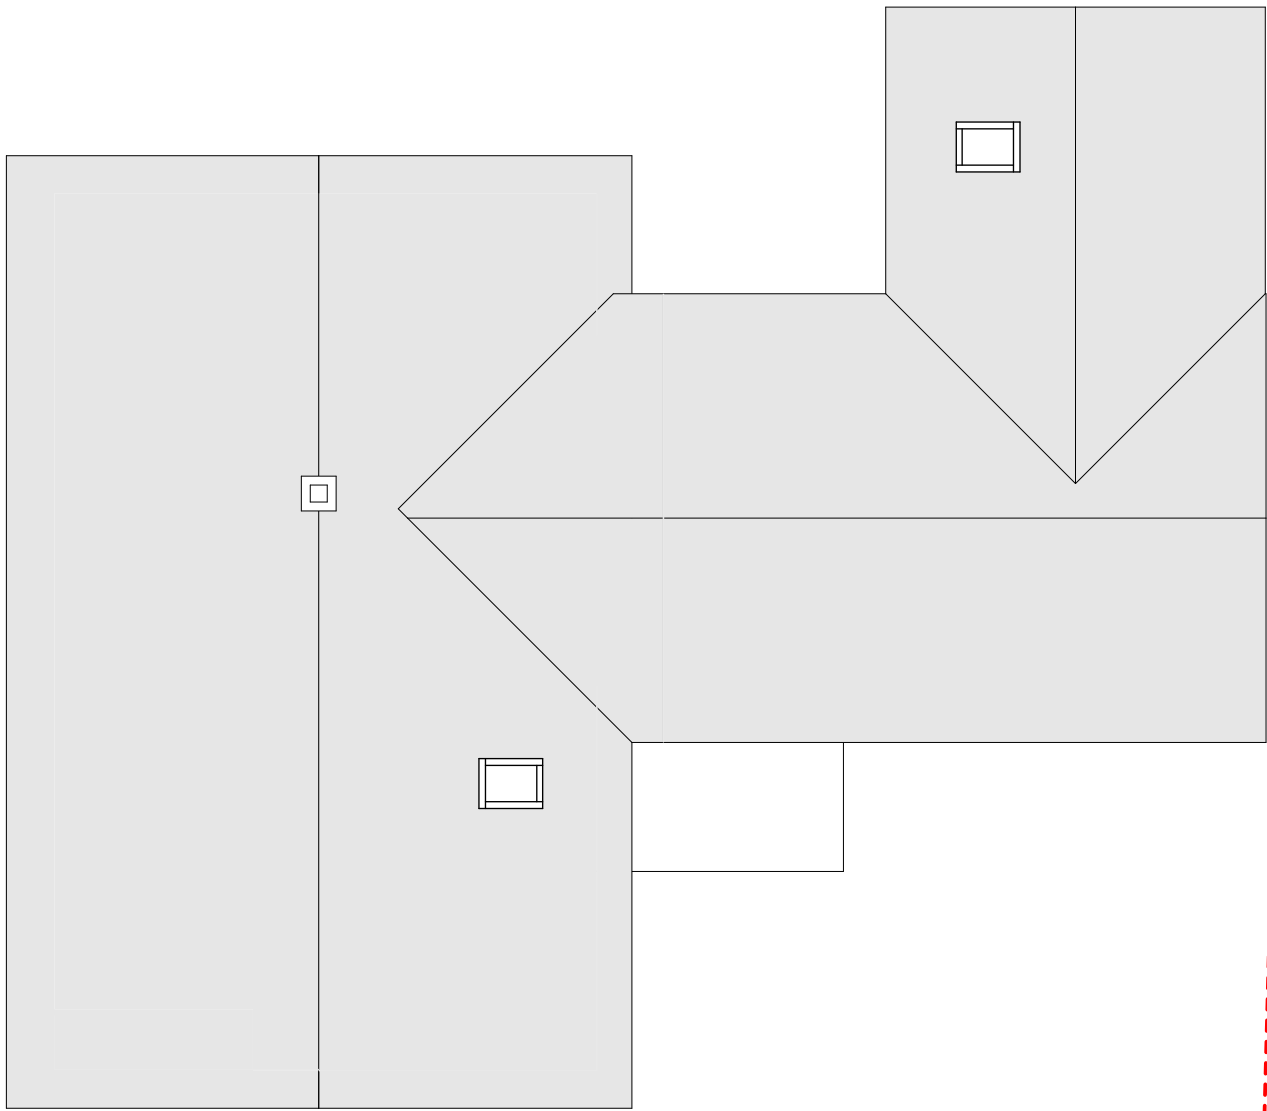


Existing Roof
1:100



Proposed Ground Floor
1:50

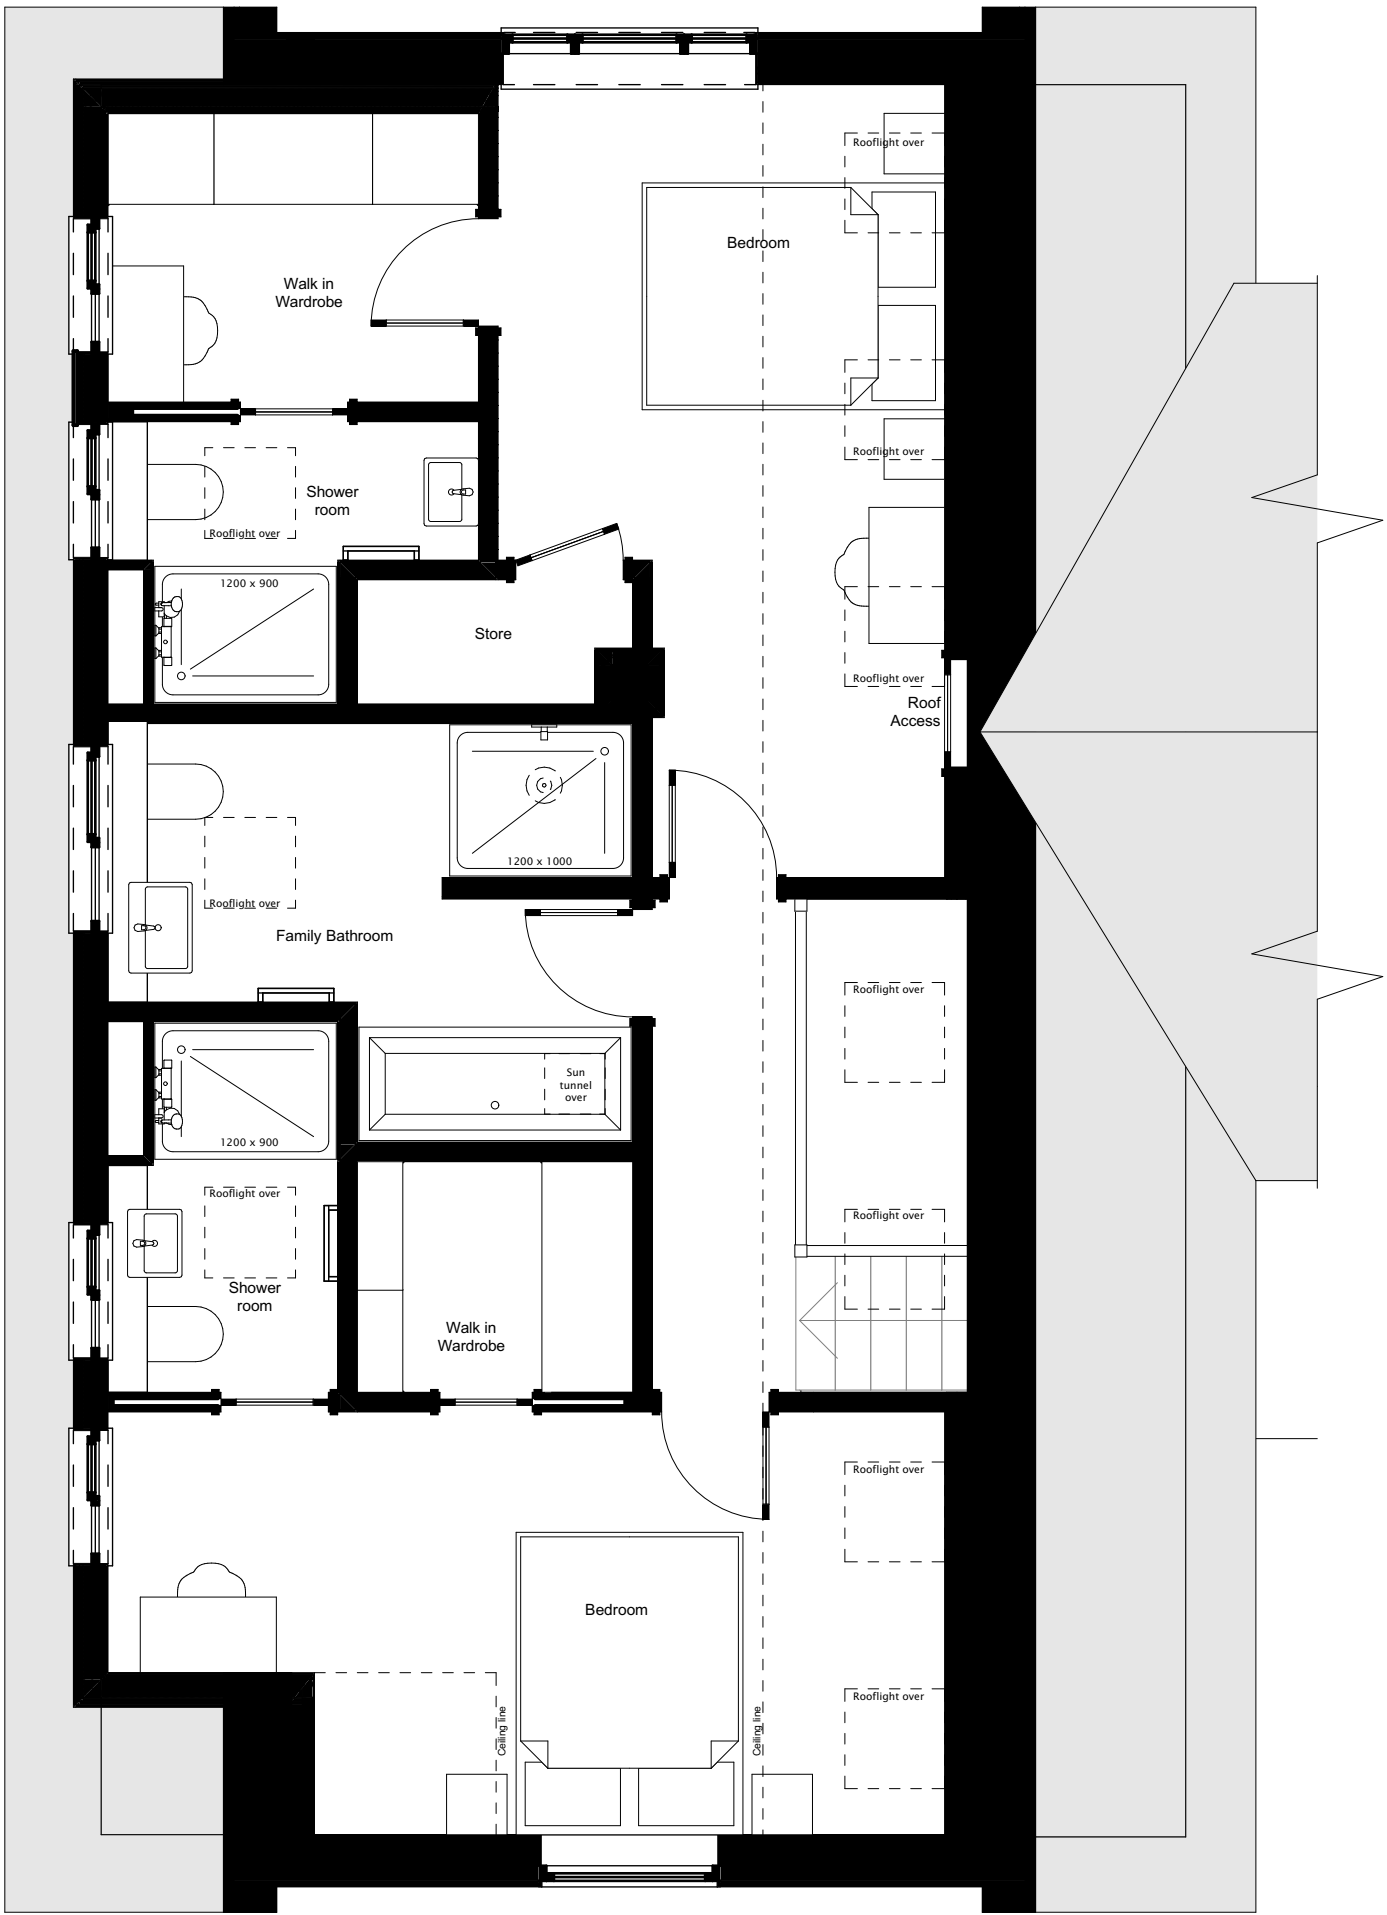

Proposed First Floor
1:50

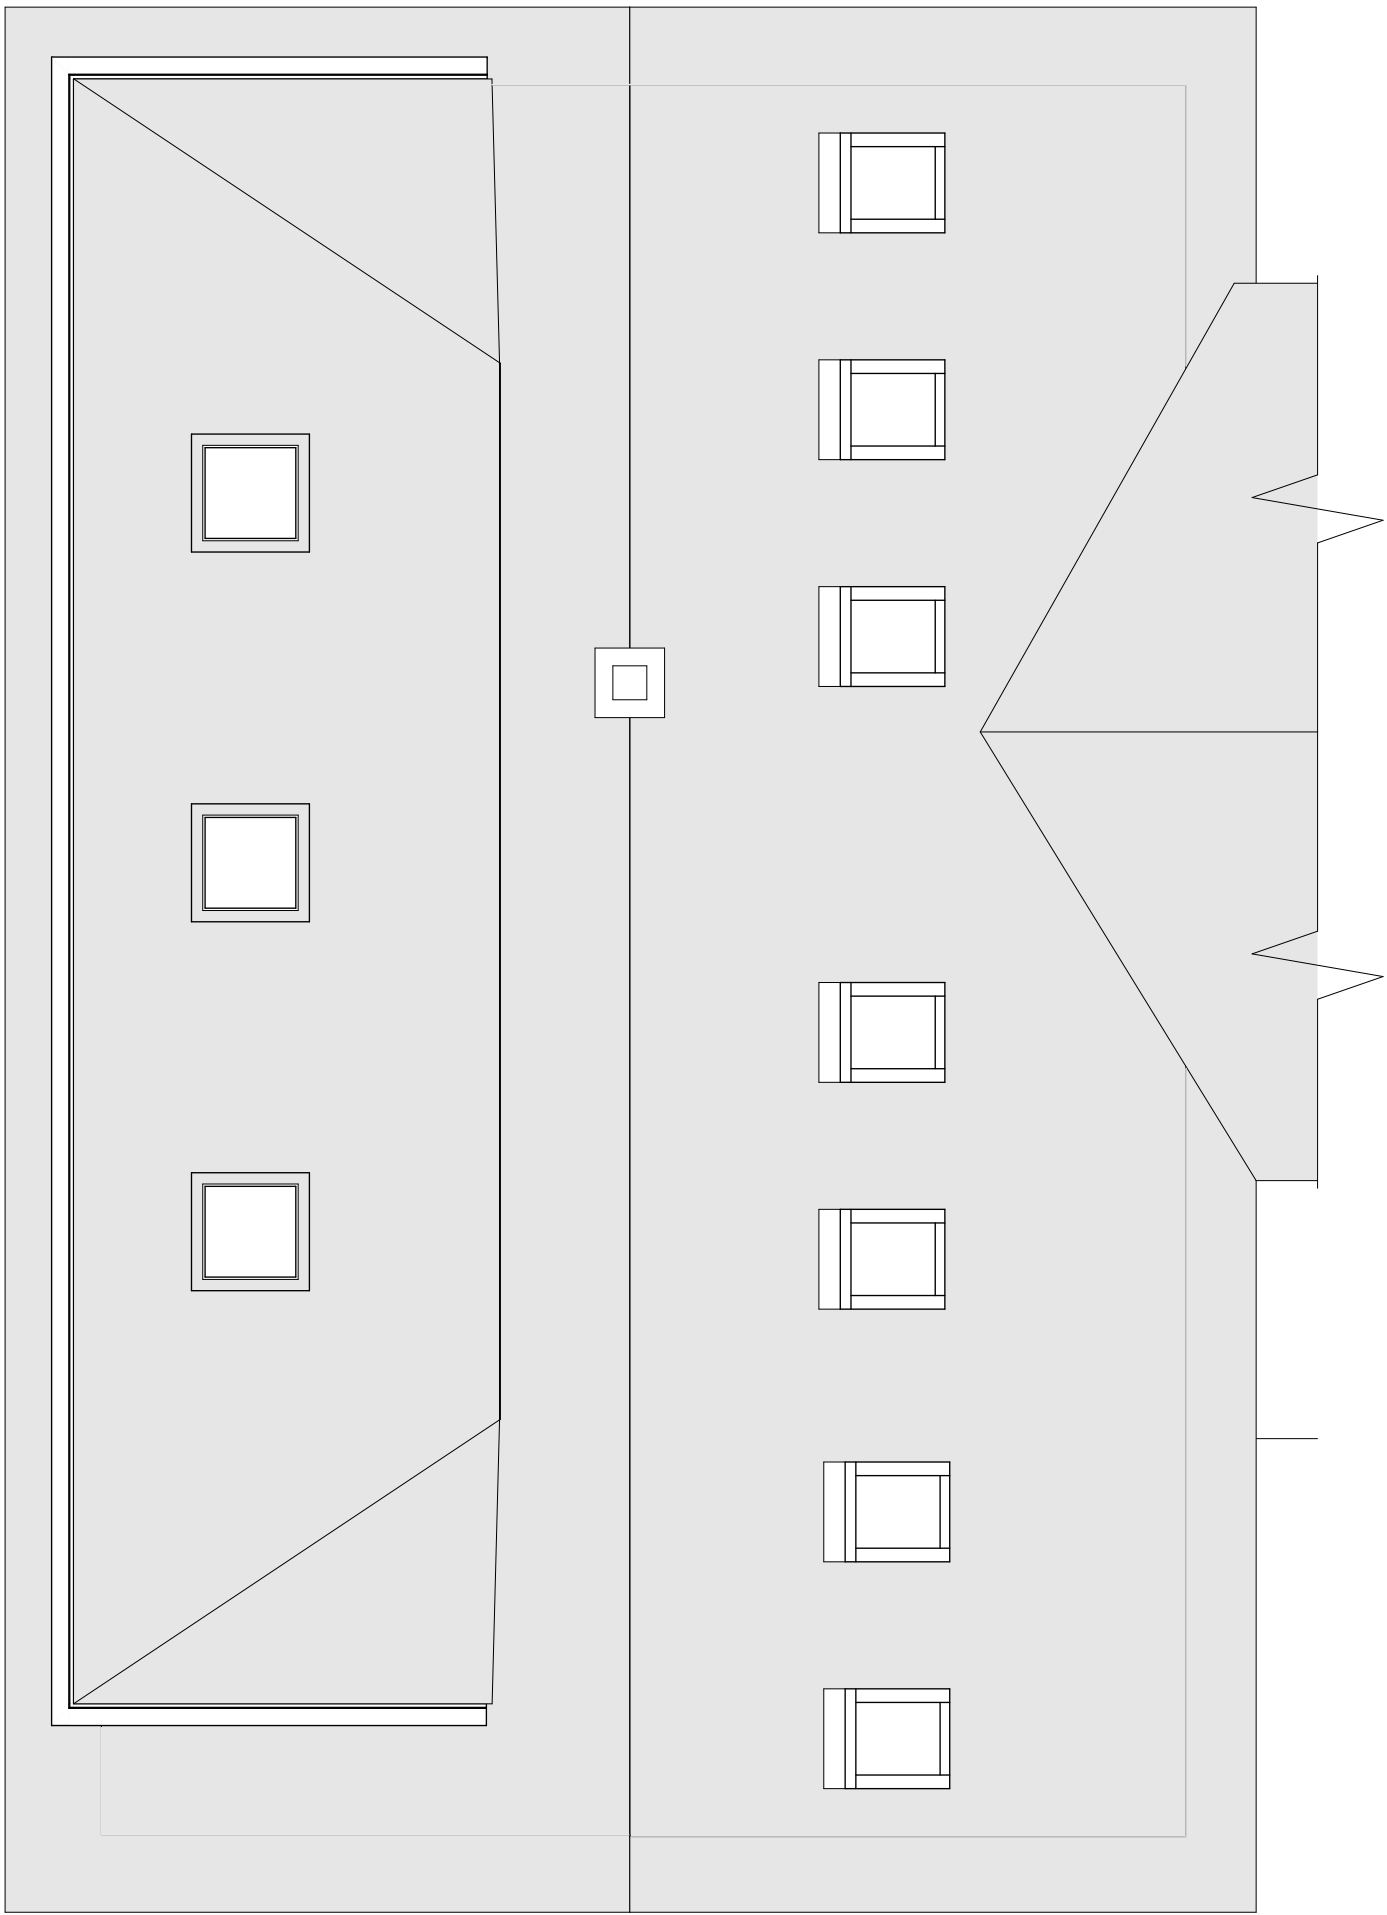

Proposed Roof
1:50

Design information is work in progress and subject to detail development & Client approval. Accommodation schedules and figures provided are subject to amendments following coordinated input by others in the design team. Dimensions must be checked on site with any discrepancies reported to the Architect for confirmation prior to any construction. Castings should not be finalised until approval / confirmation by relevant authorities and Client. Any topographical / Ordnance Survey information visible has been prepared by a third party, no responsibility will be accepted for accuracy or completeness of the survey.

Rev	Date	Description
-----	------	-------------

SCALE 1:50
@A1 0 1000 2000 3000mm

SCALE 1:100
@A1 0 2000 4000 6000mm

CLIENT
P Cabe-Spanner
PROJECT
4 Sovereign Lane
TITLE

DRAWN BY
RW
DATE
03.05.24
SCALE @A1
1:50, 1:100

jlrw
ARCHITECTURE
jlrw.co.uk
PLANNING
PROJECT 23022
101
REVISED -

Existing and Proposed Plans