
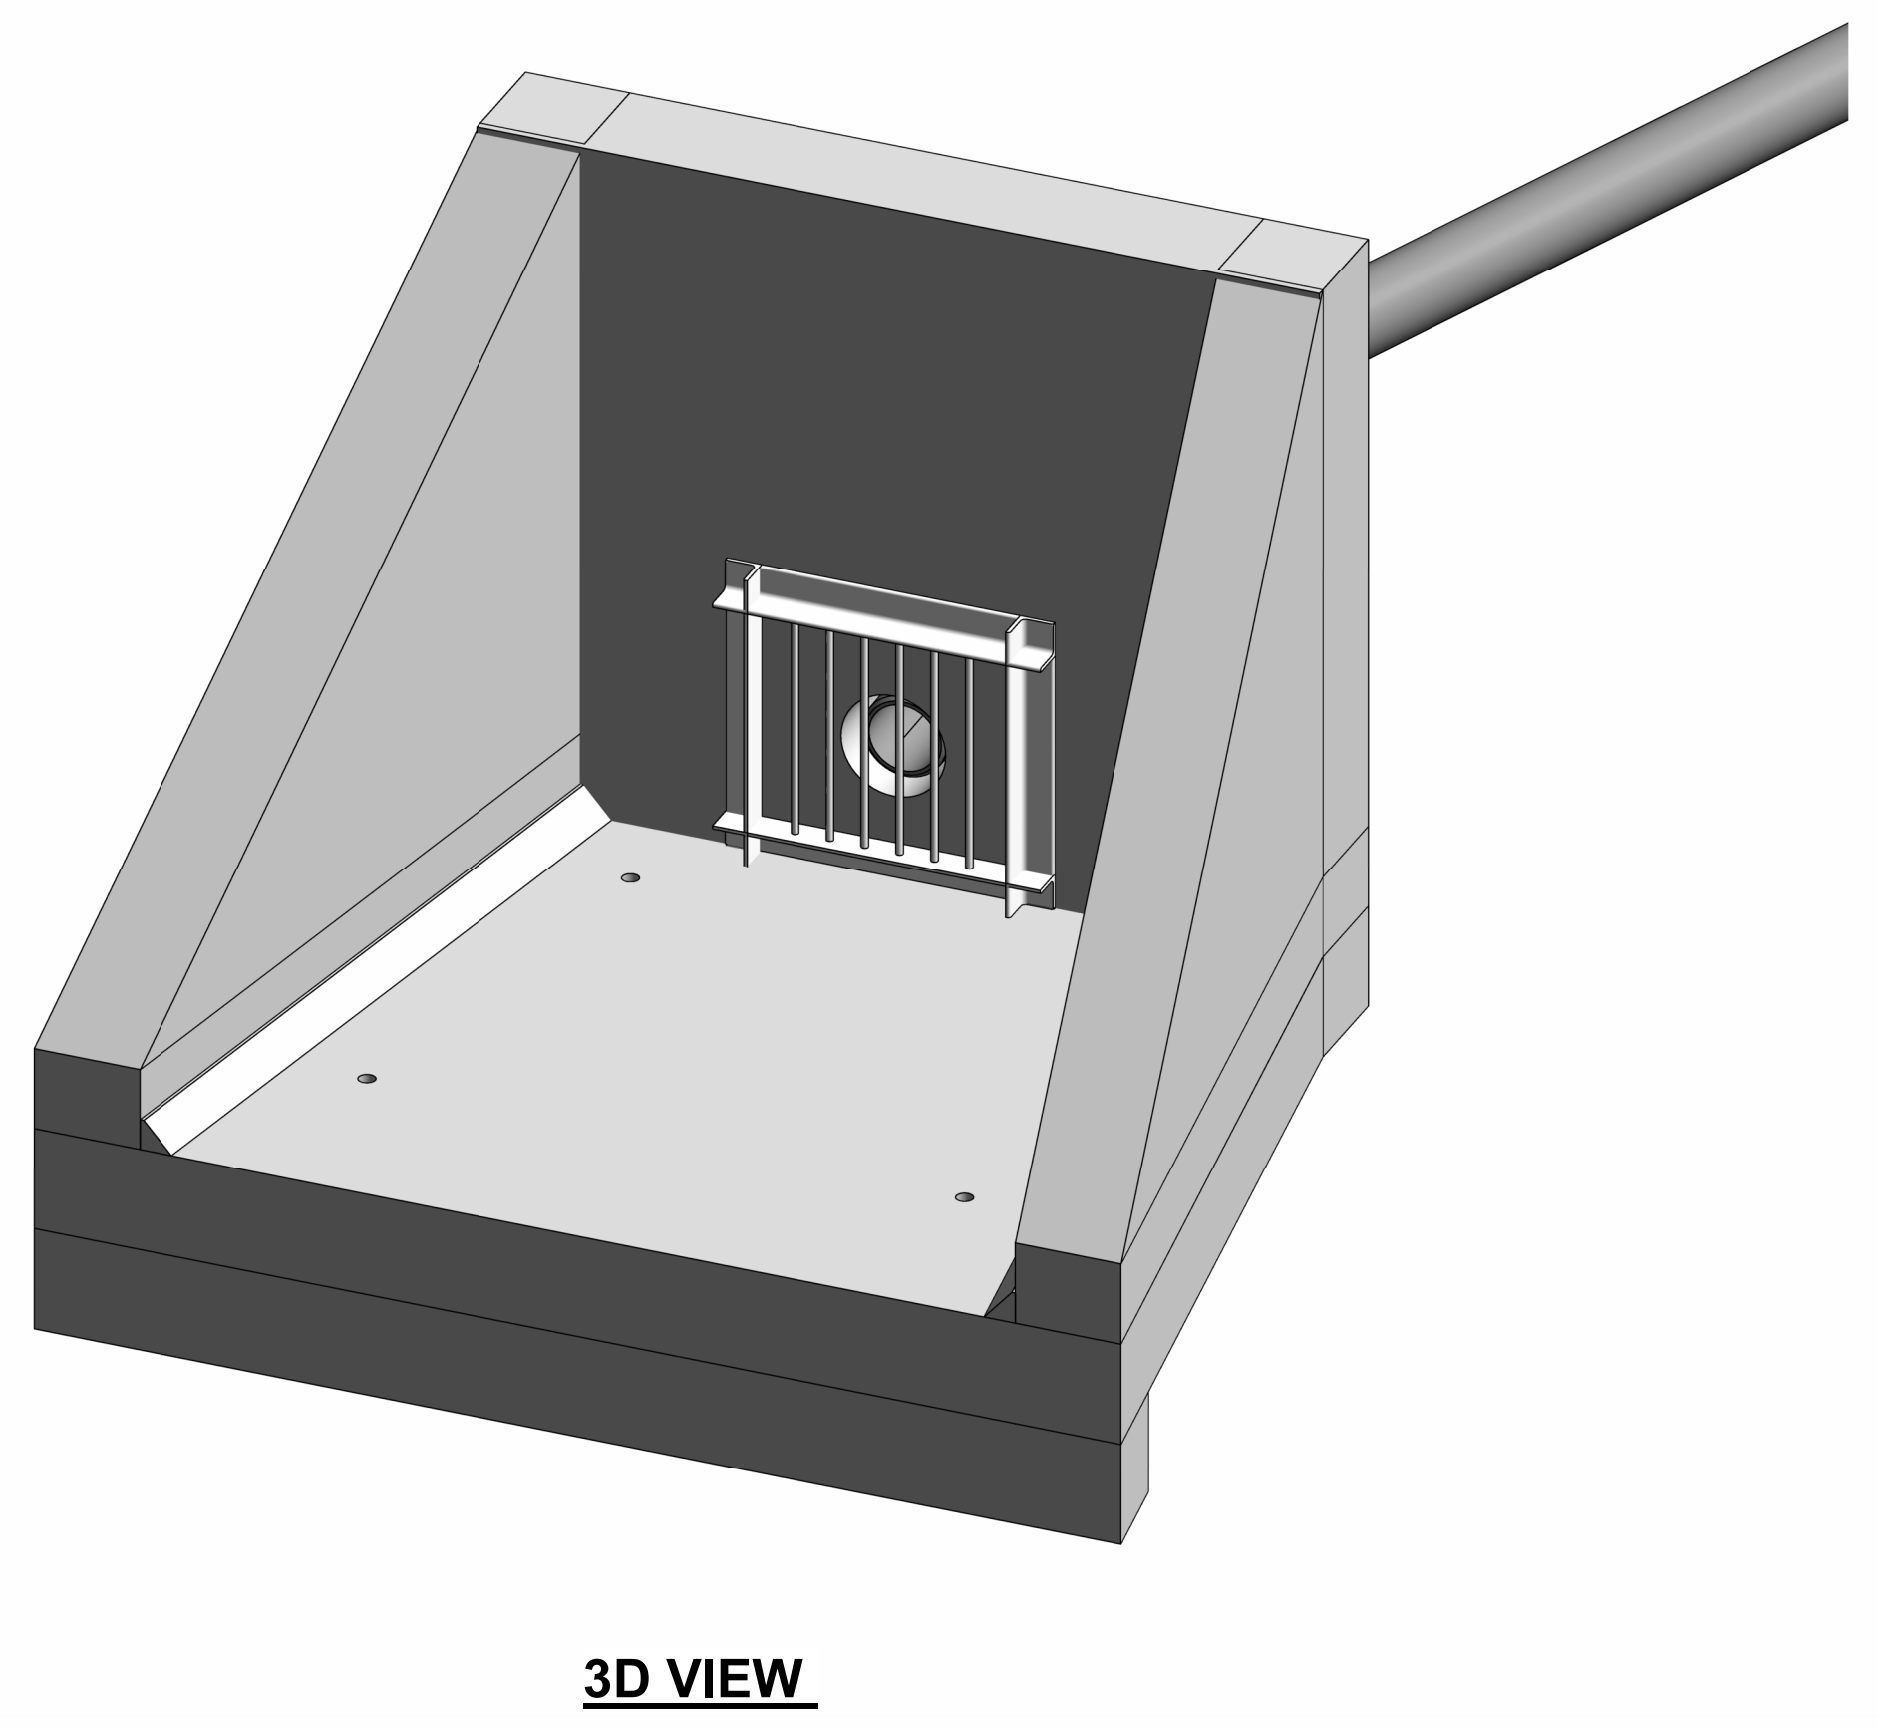
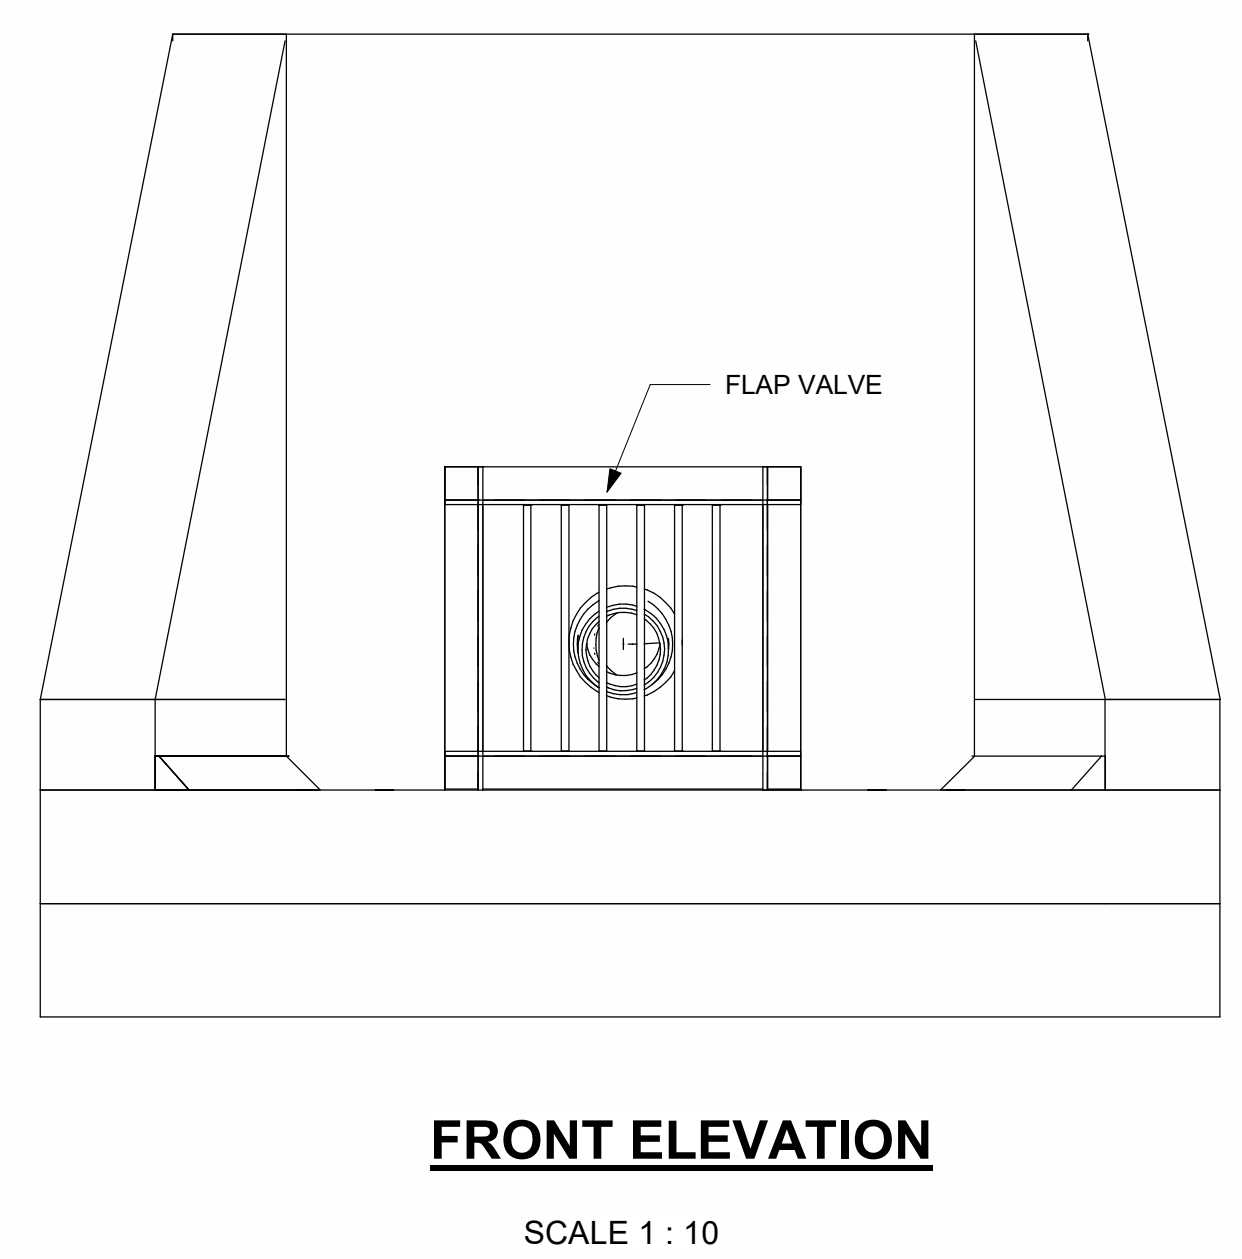
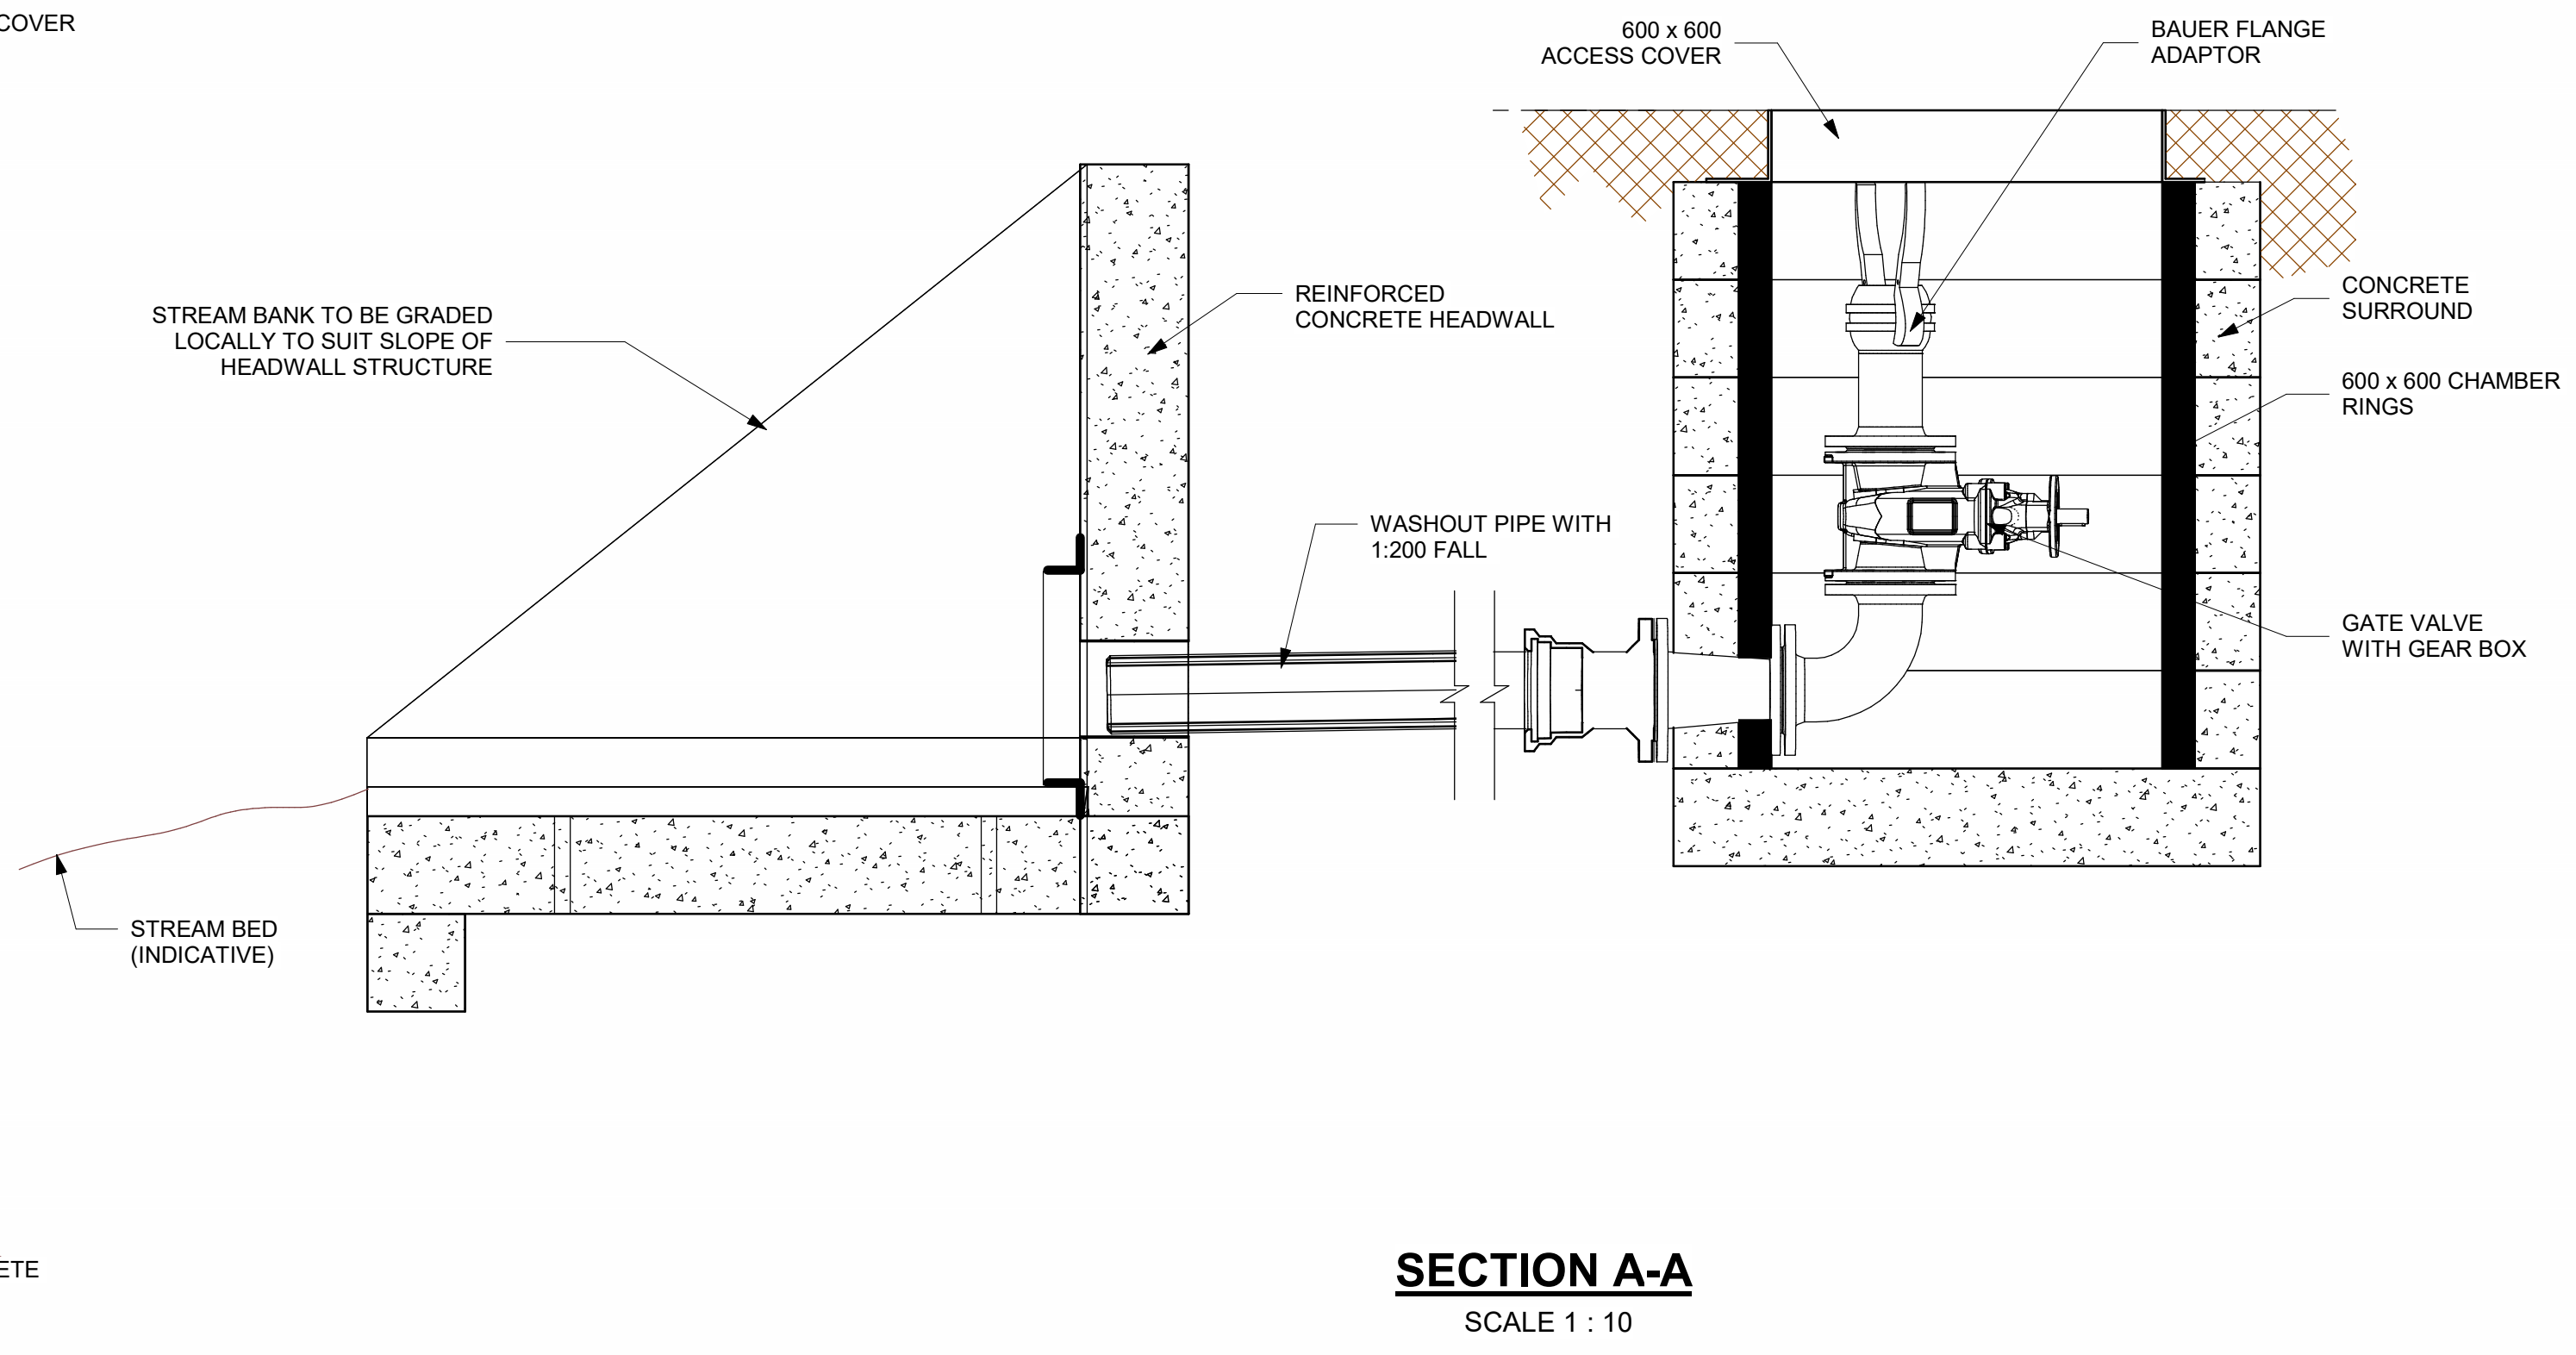


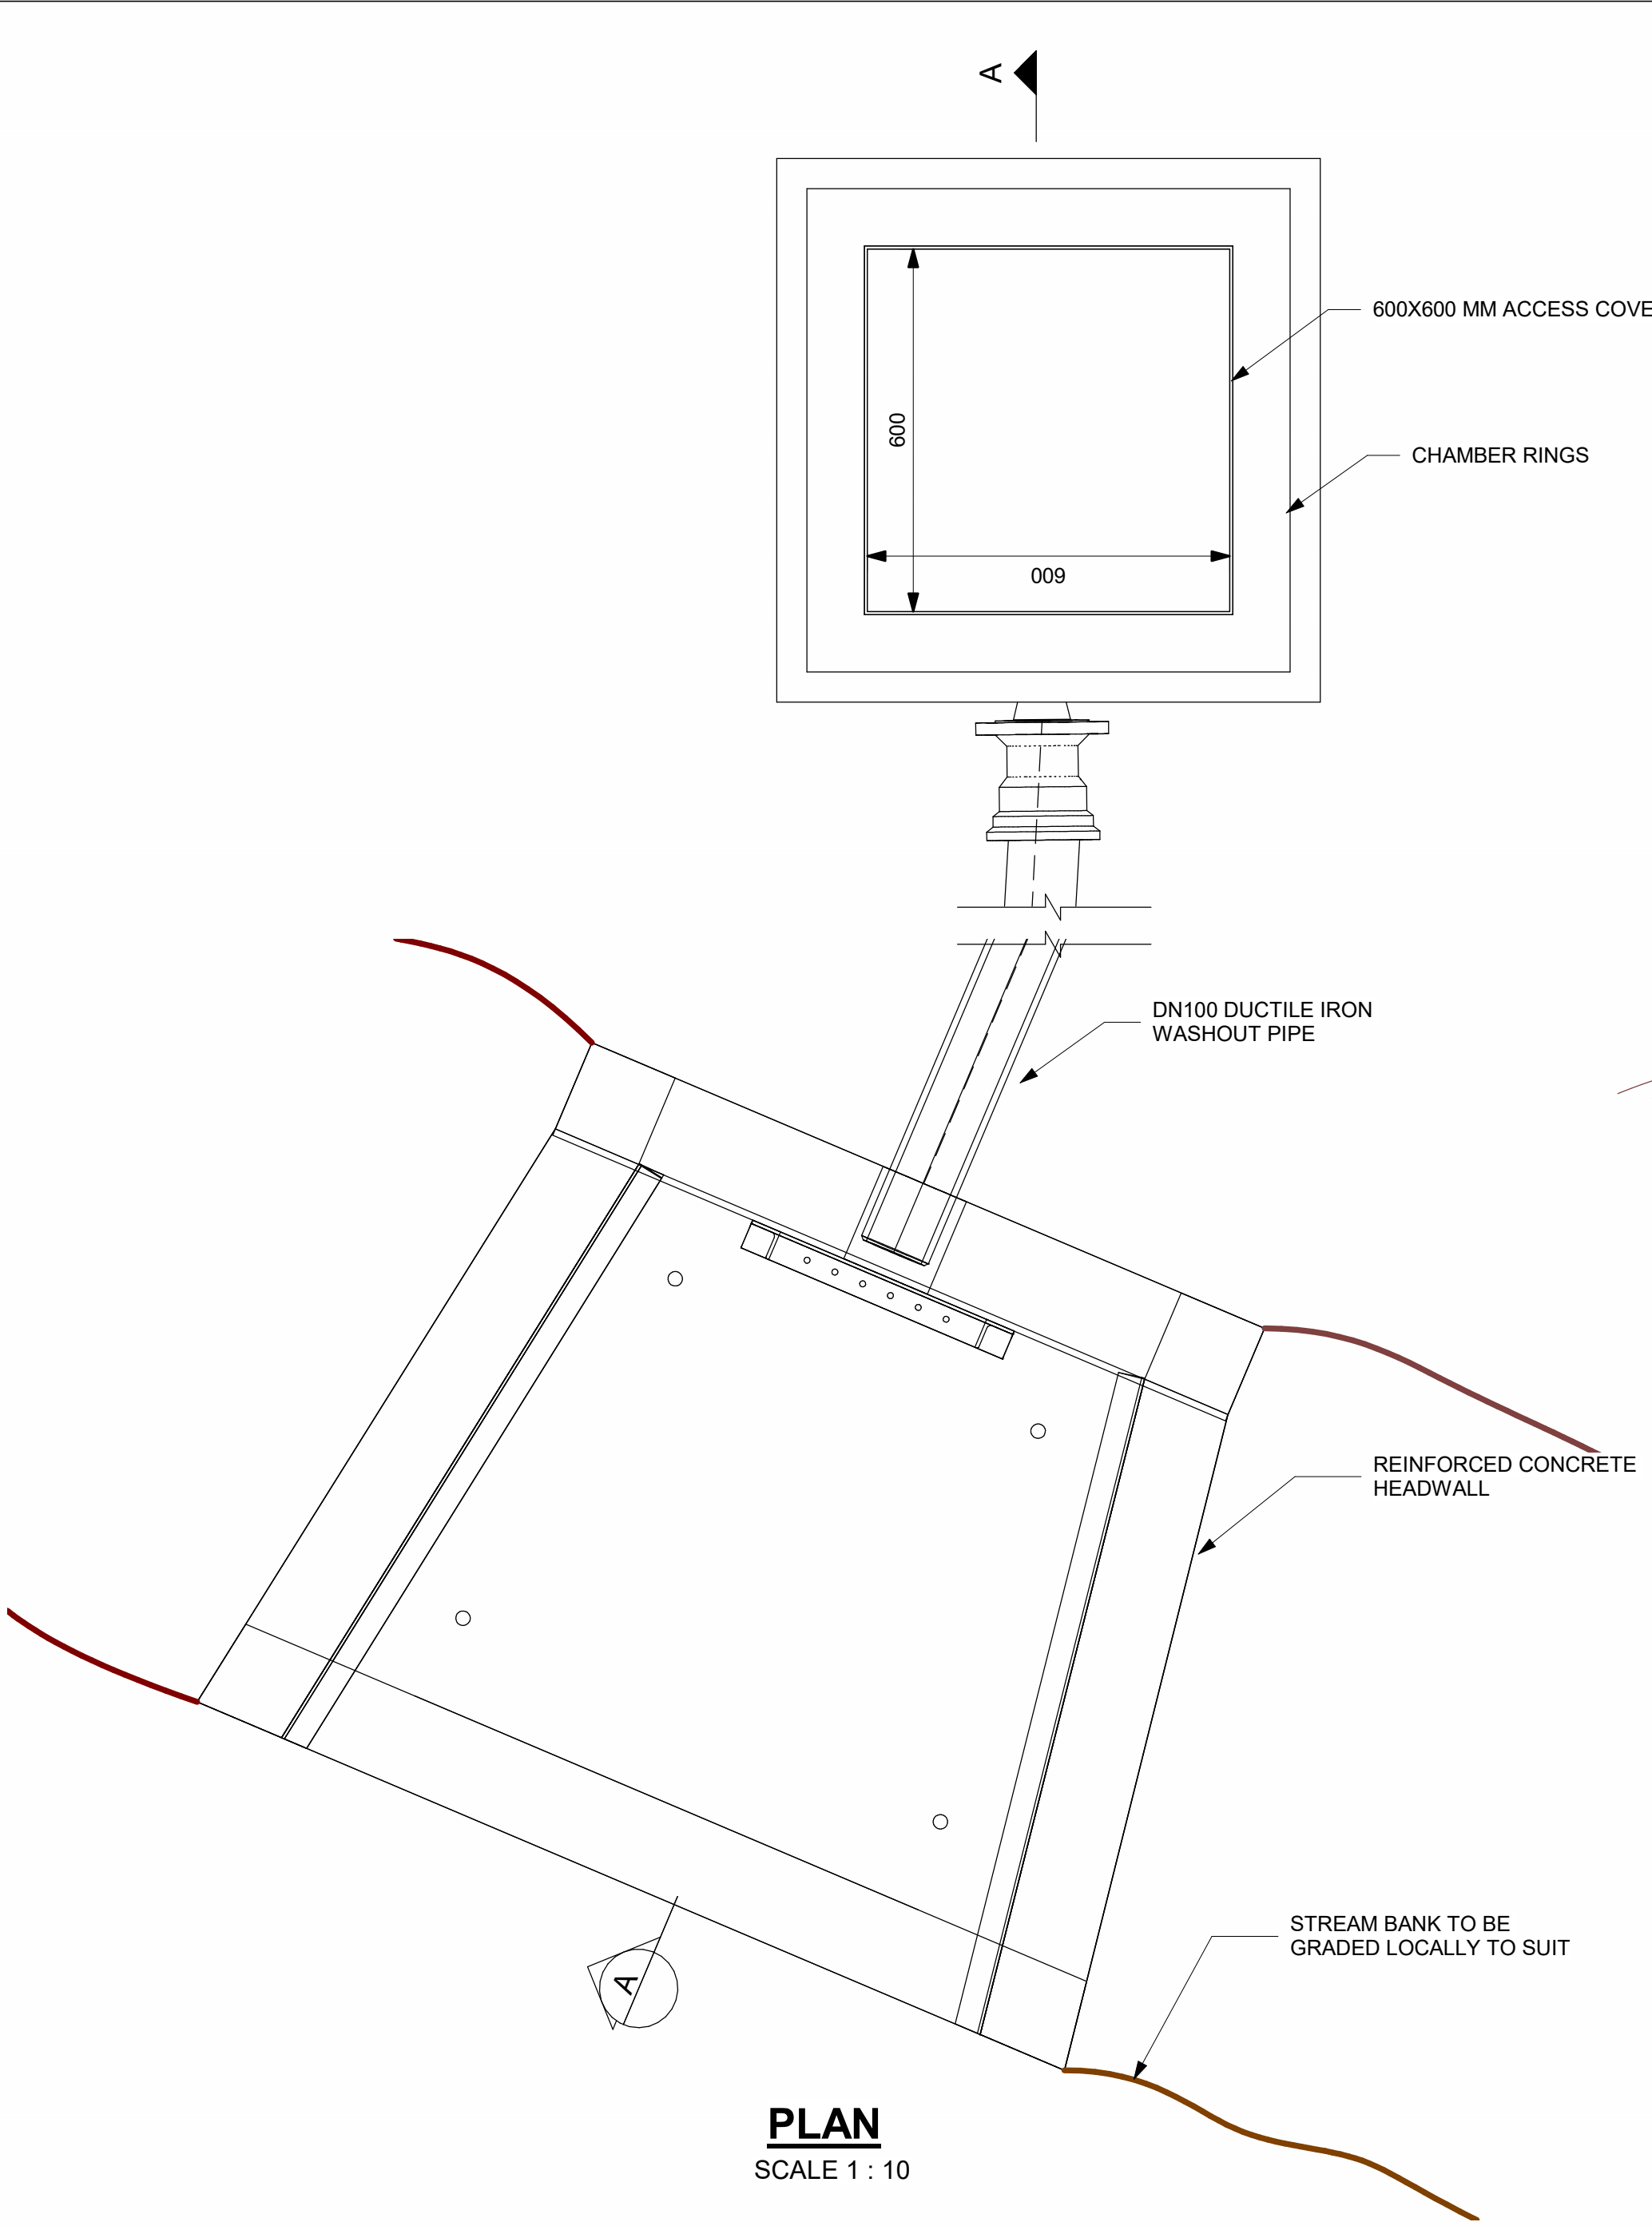

- Notes:
1. ALL LEVELS ARE DEFINED IN METRES ABOVE ORDNANCE DATUM
 2. FINISH OF GROUND REINSTATEMENT AROUND ACCESS COVERS TBC.
 3. SEE HTR-WAB-PI-W4-DR-T-0002 and HTR-WAB-PI-W7-DR-T-0002 FOR LOCATION OF WASHOUT AT SHAFT W4 AND W7 RESPECTIVELY.
 4. WASHOUT TO BE PERFORMED BY TEMPORARY CONNECTION TO BAUER FITTING FROM HYDRANT CONNECTIONS ONTO MAIN PIPELINES

ALL DIMENSIONS ARE IN MILLIMETRES UNLESS OTHERWISE STATED

0 0.2m 0.4m 0.6m 0.8m 1m

SCALE 1 : 10

P01	BP	BP	BC	PLANNING SUBMISSION	03/05/24
A4	Rev	Dm	Ckd	Apv	Date
	By	By	By		



Drawing Suitability:		Status:	
APPROVED FOR DETAILED DESIGN		A4	
Contractors Drawing Number:			
HTR-WAB-PI-ZZ-DR-T-0007			
Telephone: Havant (023)9249 9888 Fax: Havant (023) 9245 5832 Website: www.portsmouthwater.co.uk			
Registered Office: PO Box 8 West Street Havant Hampshire PO9 1LG REGISTERED IN ENGLAND No. 2536455			
			
Date:	Scale:	Sheet:	Sheet Size:
03/05/24	AS SHOWN	01 OF 01	A1
Project Title:			
HAVANT THICKET RESERVOIR			
Drawing Title:			
BEDHAMPTON TO HTR PIPELINE TYPICAL WASHOUT TO STREAM DETAIL			
Portsmouth Water Drawing Number :			Rev:
			P01