



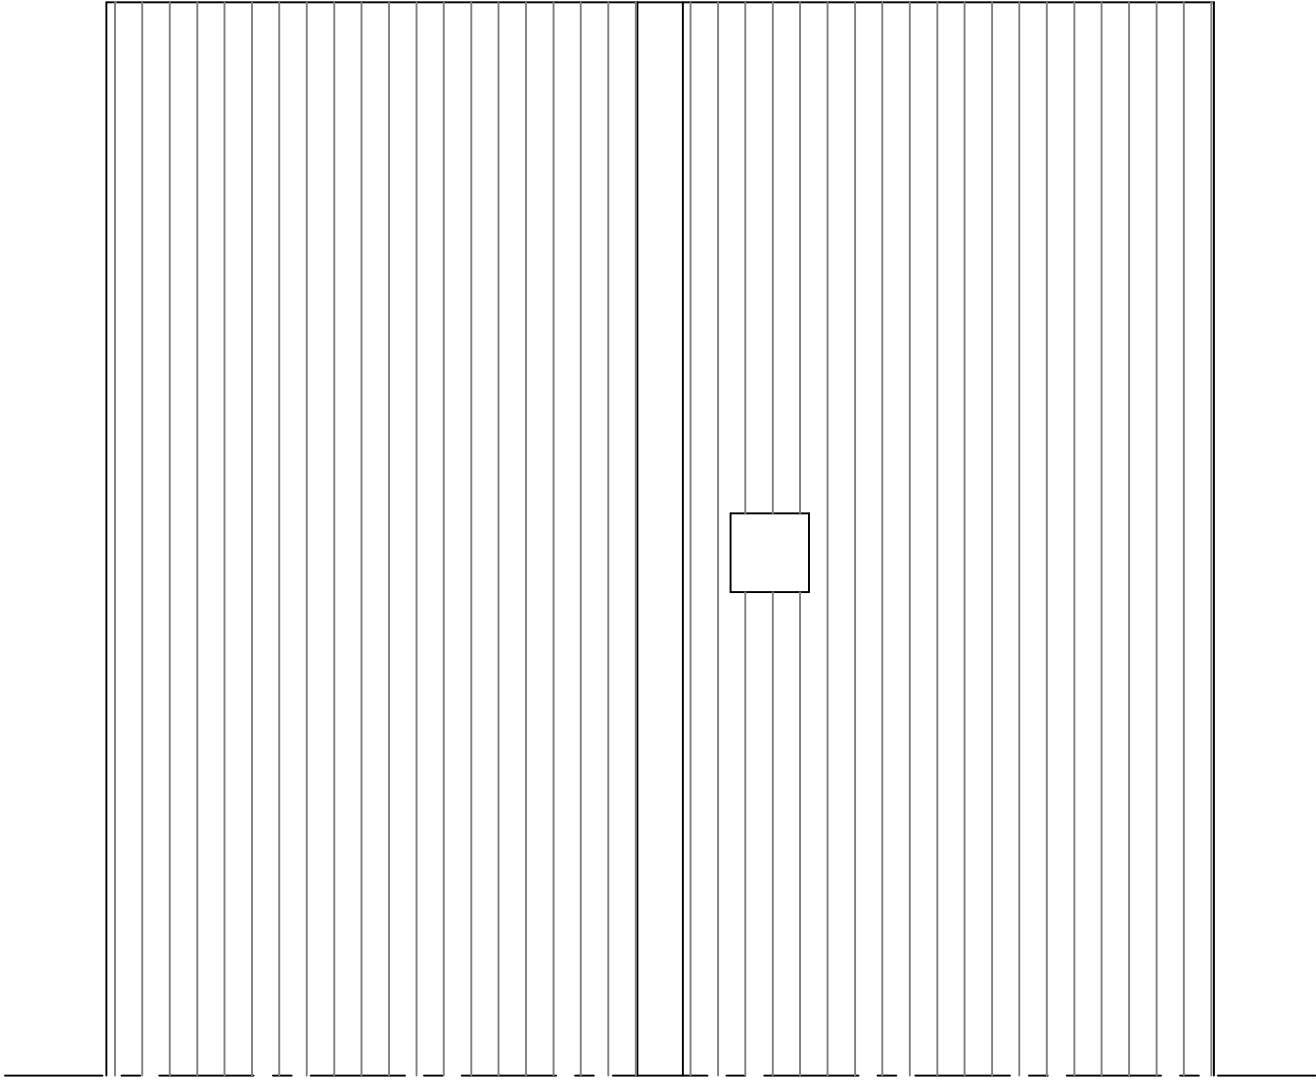

EXISTING ROOF

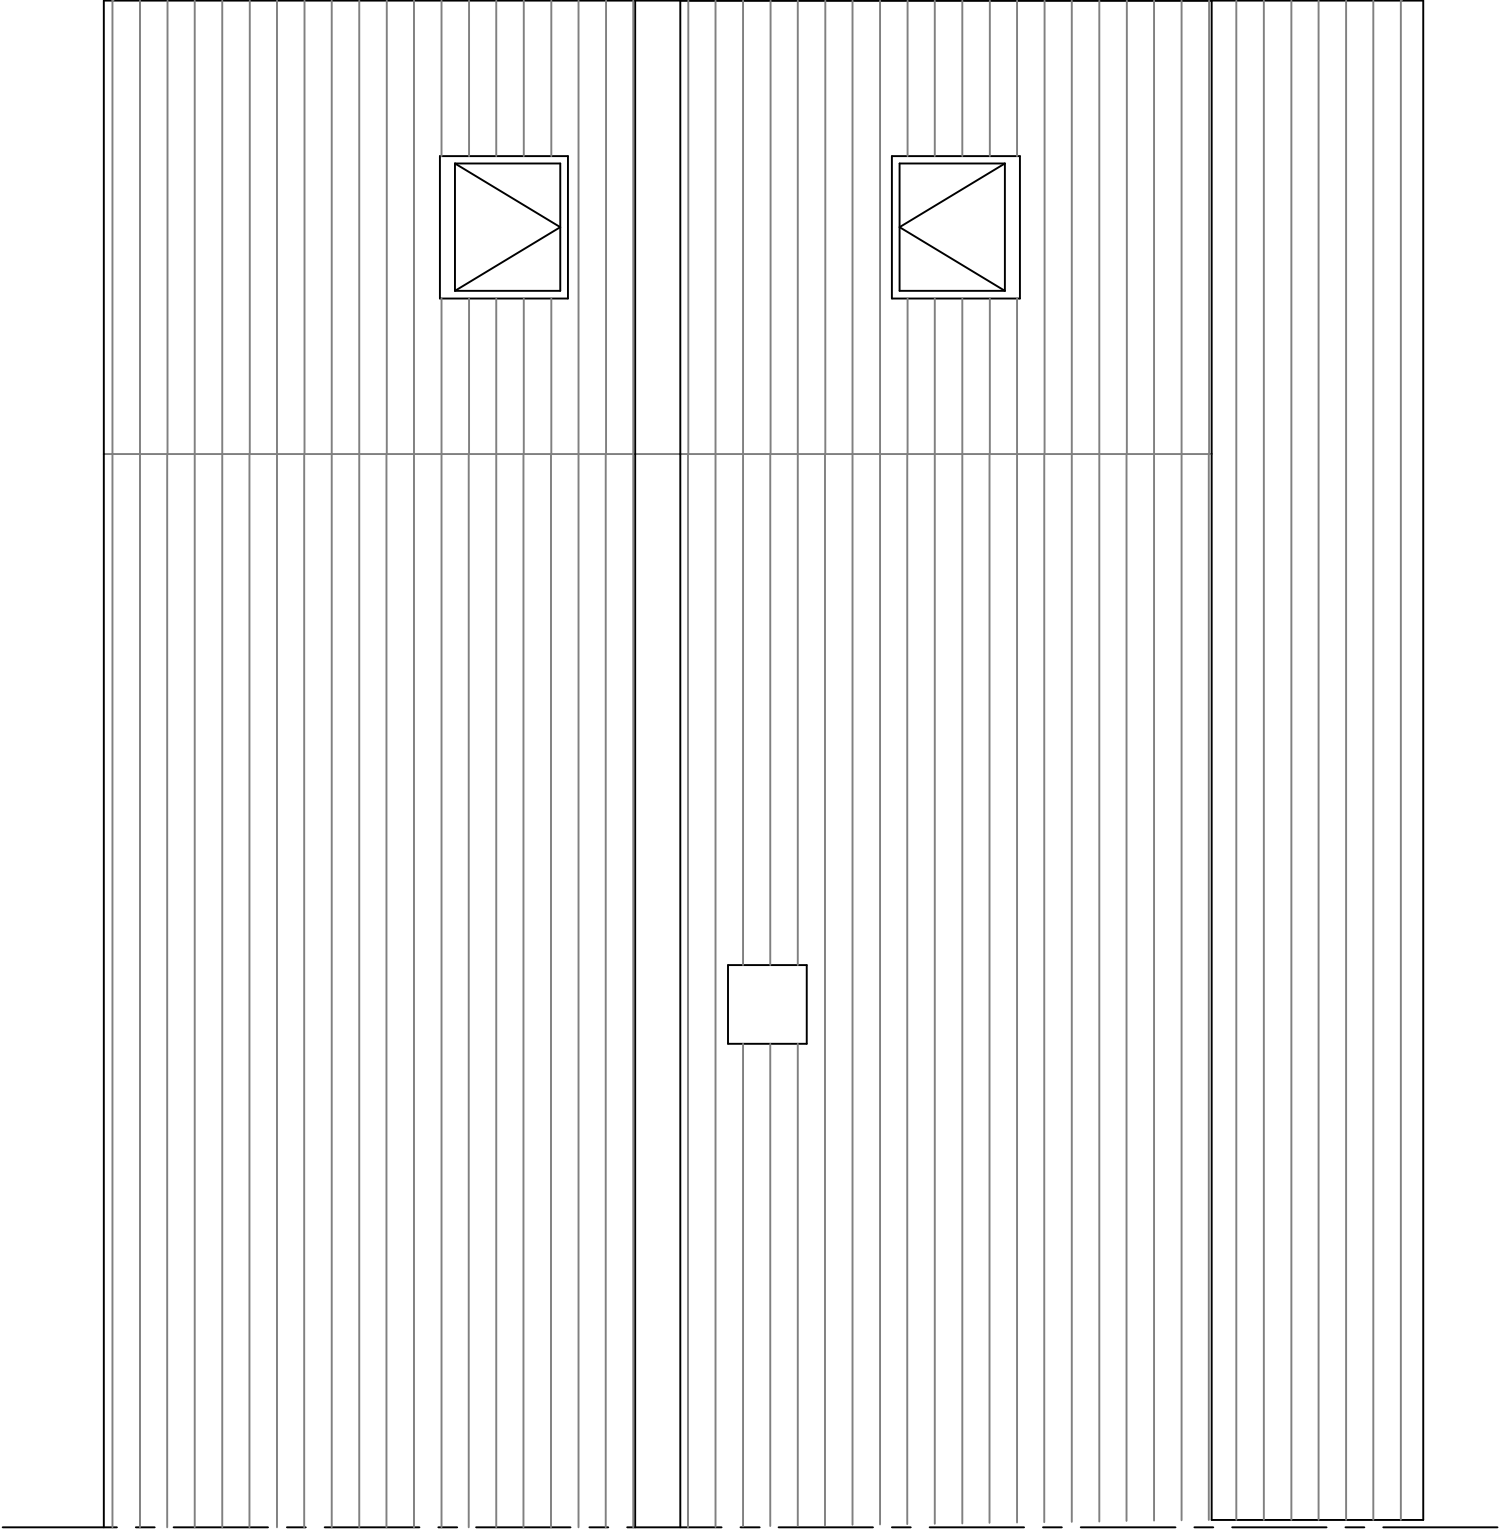

PROPOSED ROOF