


18 Springvale PO8 9DA - Location Plan

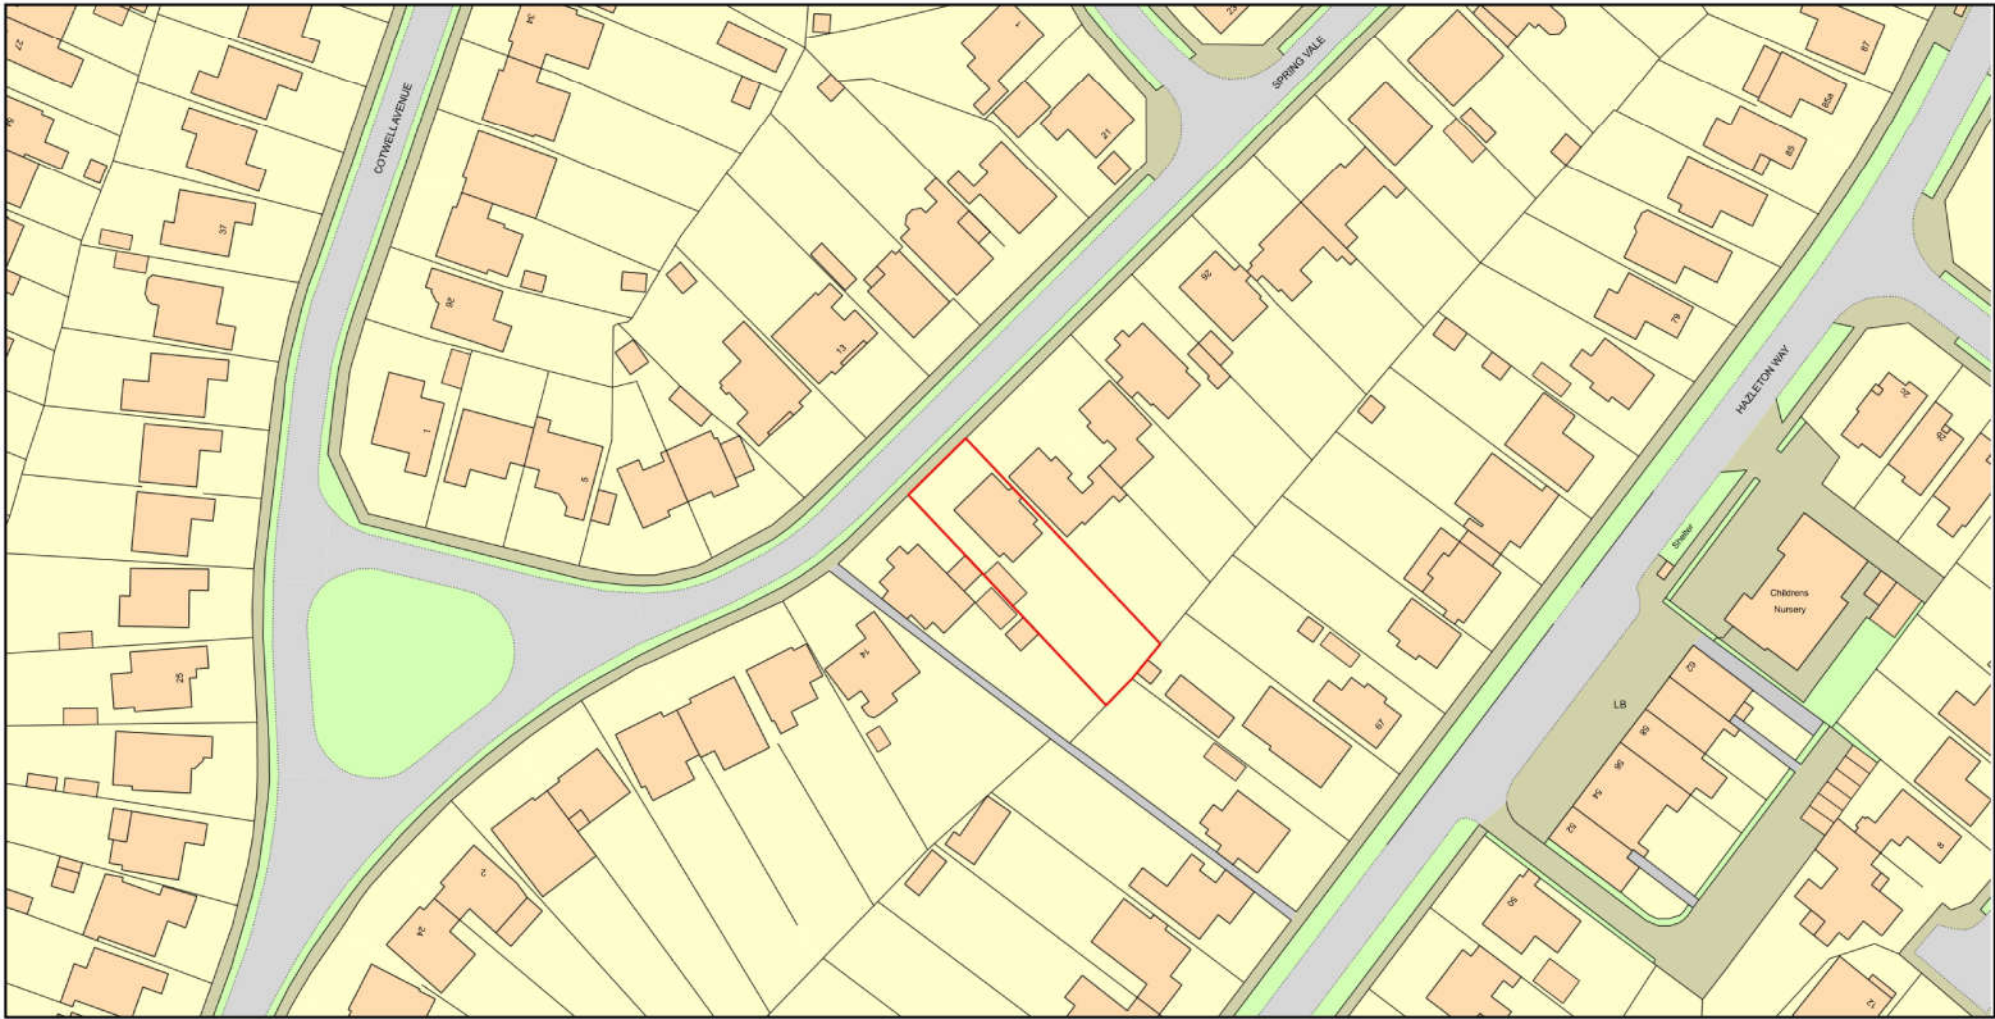

Plan Produced for: Parkers Design
Date Produced: 11 Jun 2021
Plan Reference Number: TQRQM21162100412535
Scale: 1:1250 @ A4
© Crown copyright and database rights 2021 OS 100042766

1:500		50
1:200		20
1:100		10
1:50		5



All measurement to be checked on site prior to any comment
(C) Copyright of Parkers Design (Southern) Limited. Any reproduction of these drawings will require written authority from the copyright owner.
Parkers Design Limited - The Studio @ 90, PO9 2PR
www.pexd.co.uk - info@parkersdesign.com - 07776 008822

PROJECT	18 Spring Vale PO8 9DA			
	18 Spring Vale PO8 9DA			
	18 Spring Vale PO8 9DA			
	18 Spring Vale PO8 9DA			
SHEET	Location			
	Location			
	Location			
	Location			
CLIENT		Southwood		
Date	Issue Date	Scale (@ A3)		
Drawn by	SW	DRAWING NUMBER		REV
Checked by	SR	P 13		