



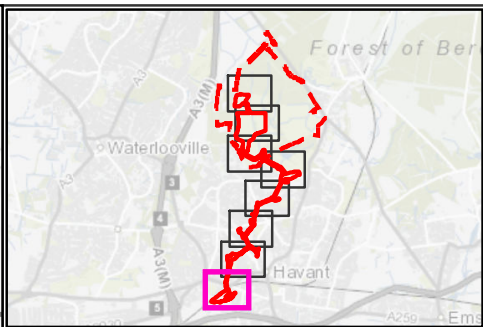

- Redline Boundary
- Temporary Above Ground Construction
- Portsmouth Water Owned Land
- Adjacent Map Sheets
- Pipeline Alignment**
 - Outlet Pipeline
 - Inlet Pipeline

C01	MMN	NW	AR	JF	PUBLISHED		17/05/2024
P00	NW	JS	AR	JF	PUBLISHED		31/07/2023
Rev.	Dn By	Old By	Rev By	Auth By	Description		Date

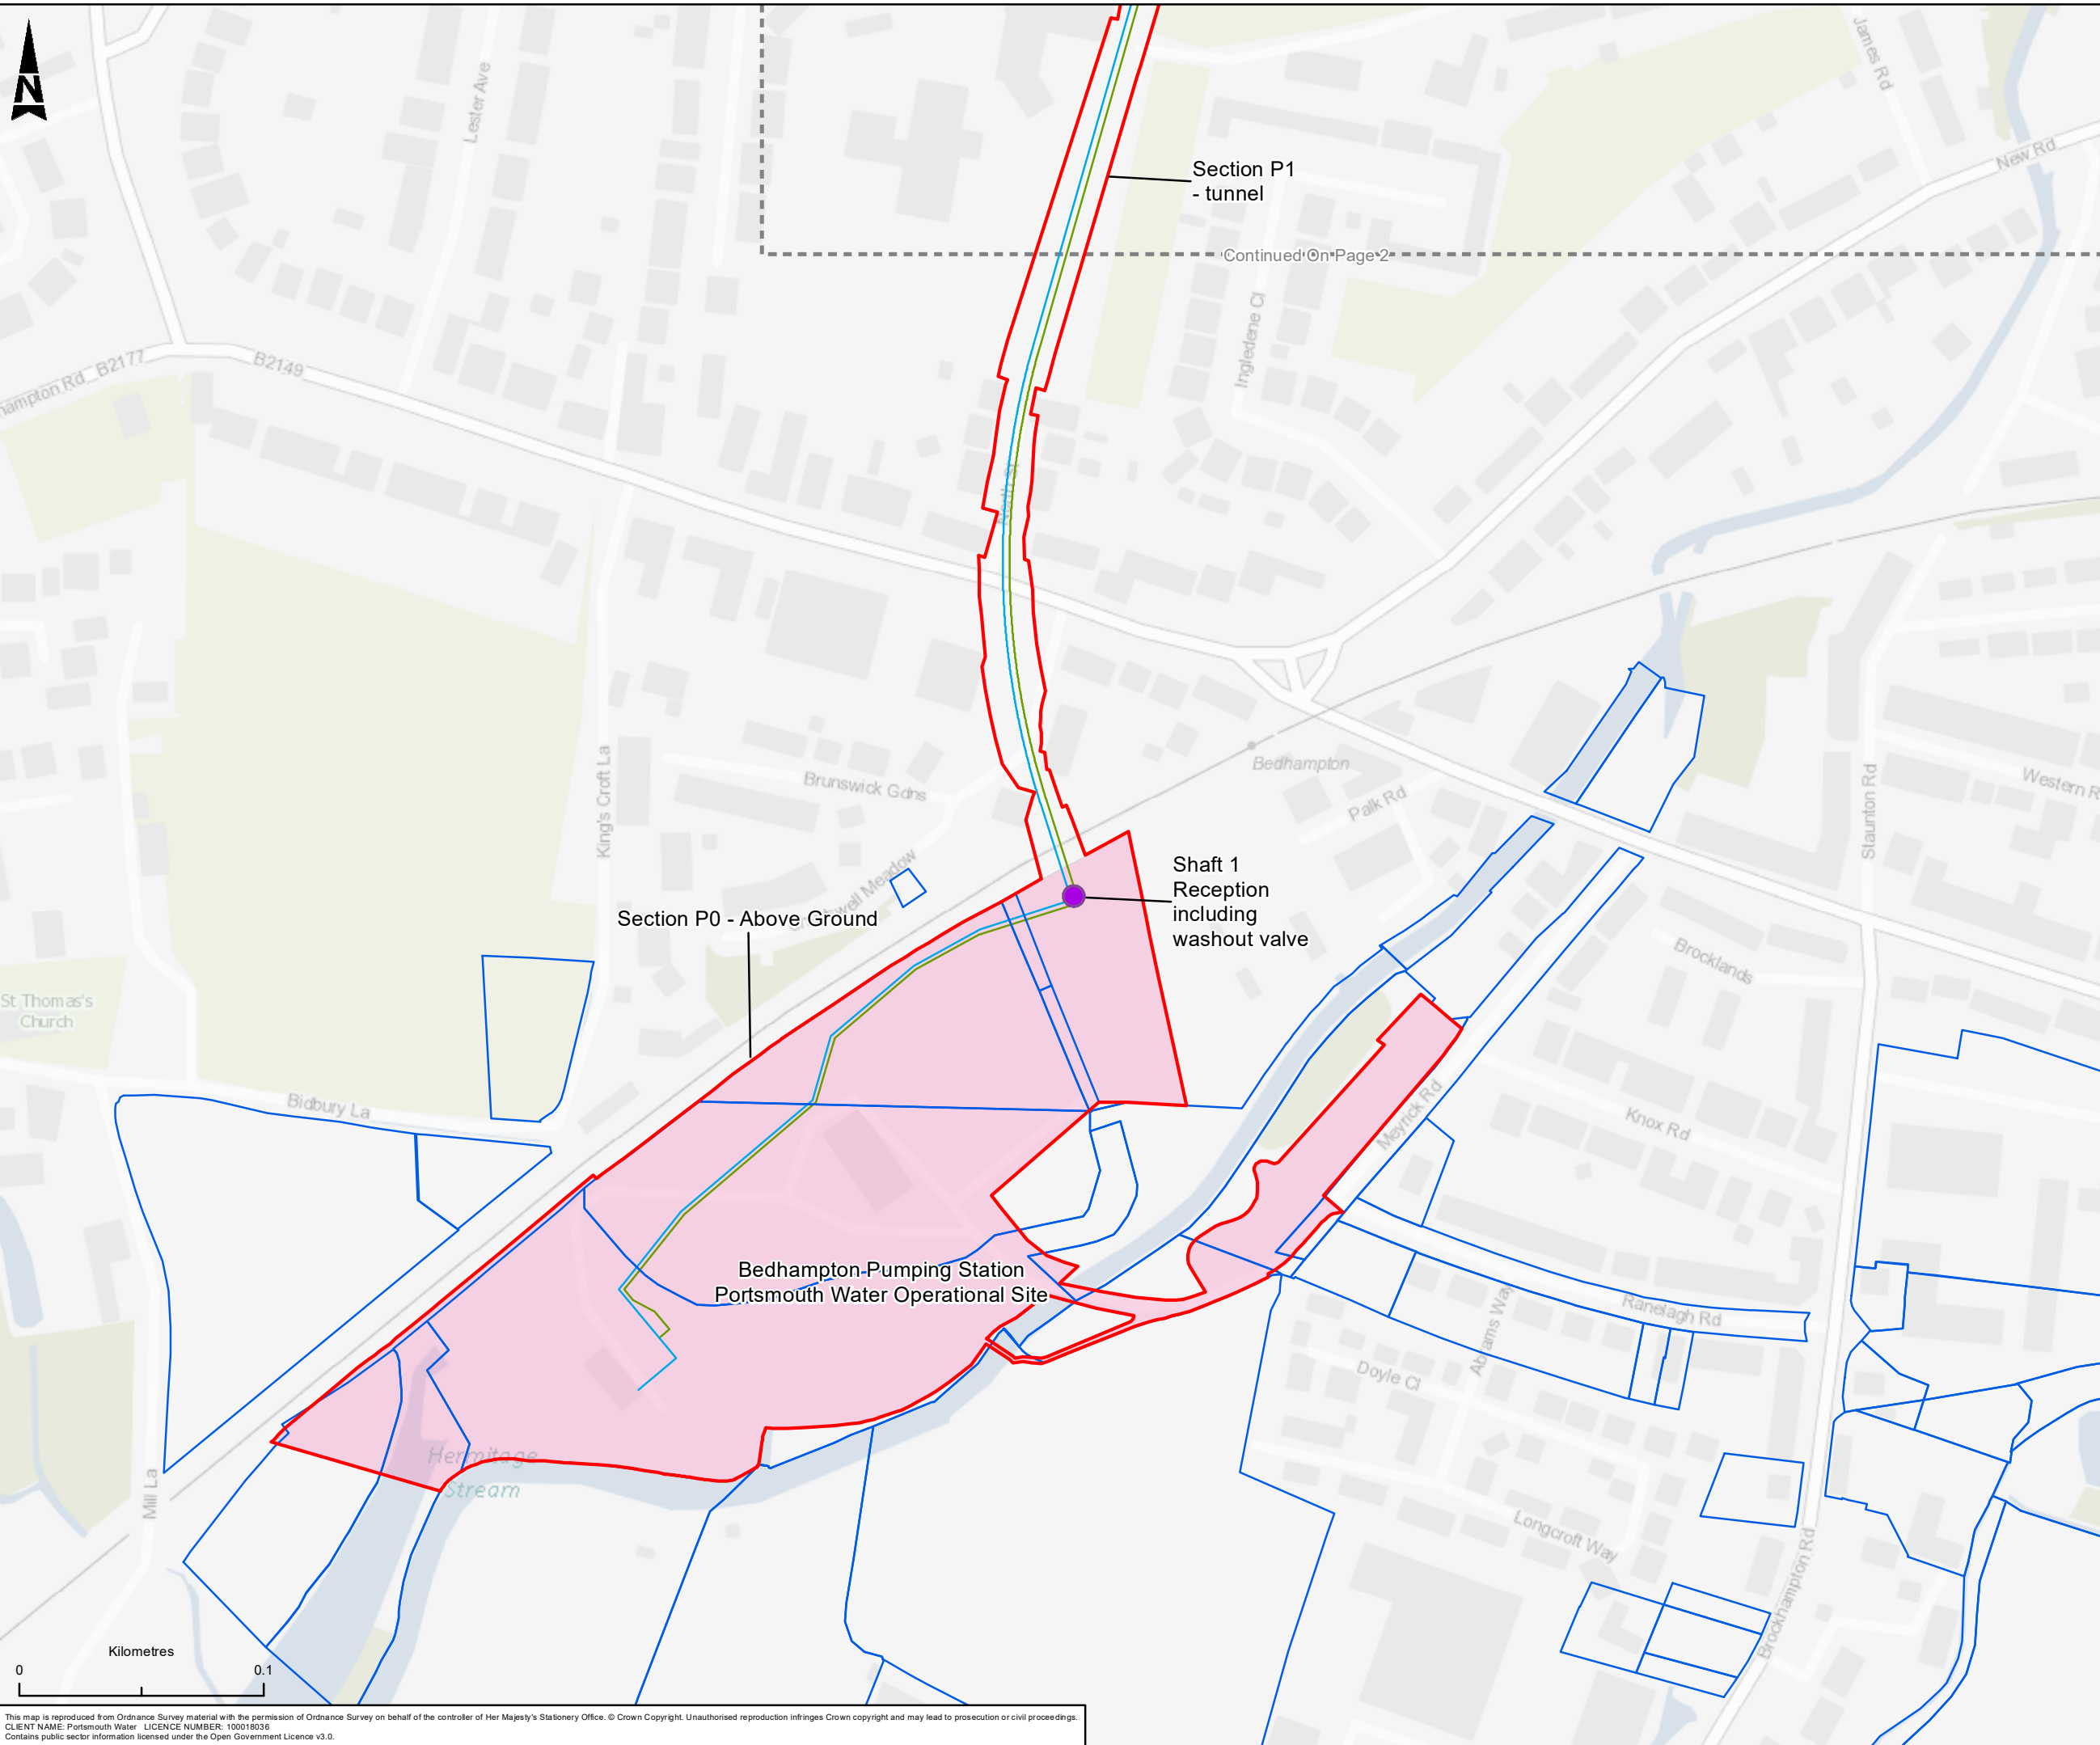

Aztec West
500 Park Avenue
Almondsbury
Bristol
BS32 4RZ

Tel: +44 (0) 1454 6620000
Fax: +44 (0) 1454 663333
www.atkinsrealis.com

Copyright © AtkinsRéalis Limited (2023)

Drawing Suitability	Status
PUBLISHED	A1

Contractors Drawing Number:
HTR - ATK - ZZ - ZZ - GS - Z - 186
Project Originator Volume Location Type Role Number

Telephone: Havant (023) 9249 9888
Fax: Havant (023) 9245 3632
Website: www.portsmouthwater.co.uk
Registered Office: PO Box 8 West Street
Havant Hampshire PO9 1LG
REGISTERED IN ENGLAND No. 2536455





Project Ref. No	Sheet	Scale	Sheet Size
5169117	1 of 8	1:2,500	A3

Project Title
HAVANT THICKET RESERVOIR

Drawing Title
REDLINE BOUNDARY

Portsmouth Water Drawing Number	Rev
	C01

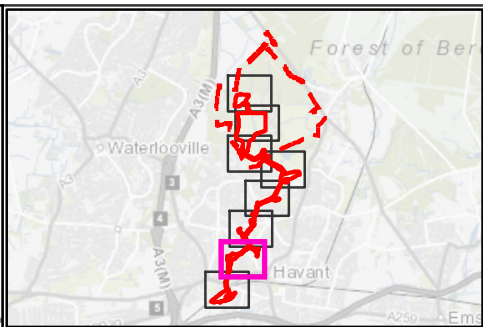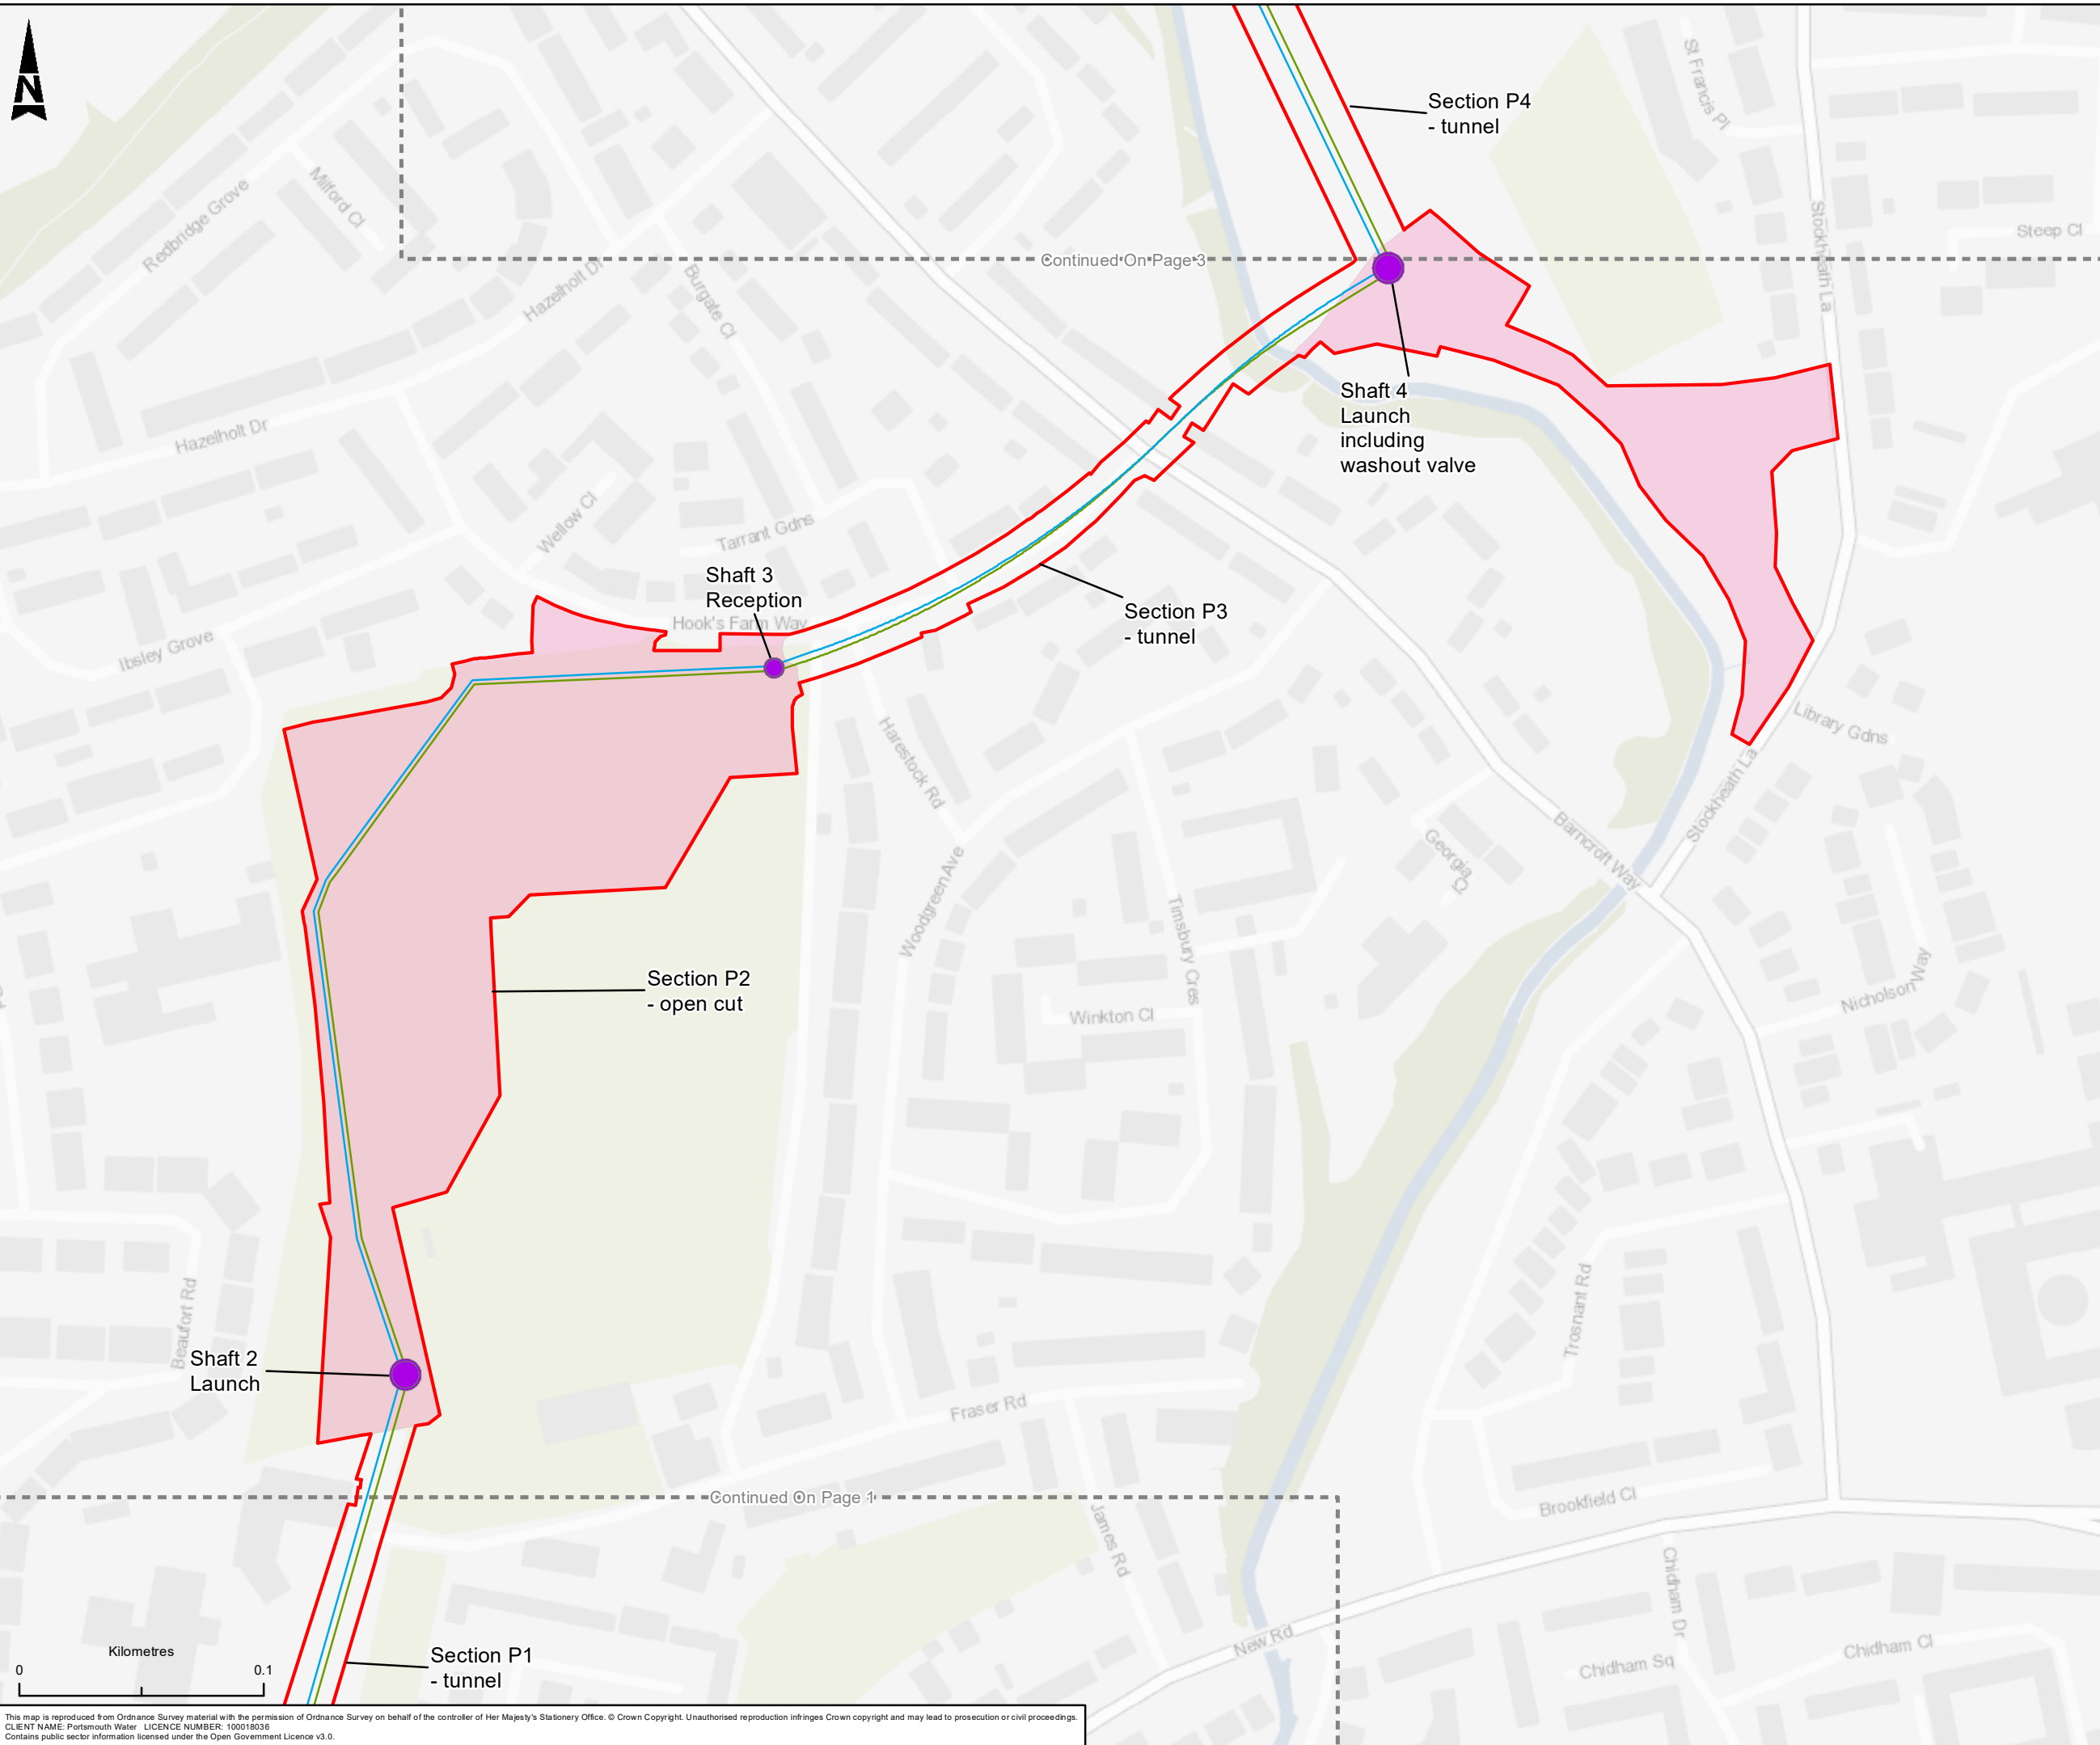

- Redline Boundary
- Temporary Above Ground Construction Works
- Adjacent Map Sheets
- Pipeline Alignment
 - Outlet Pipeline
 - Inlet Pipeline

C01	MMN	NW	AR	JF	PUBLISHED		17/05/2024
P00	NW	JS	AR	JF	PUBLISHED		31/07/2023
Rev.	Dwn By	Old By	Rev By	Auth By	Description		Date



Aztec West
500 Park Avenue
Almondsbury
Bristol
BS32 4RZ

Tel: +44 (0) 1454 6620000
Fax: +44 (0) 1454 663333
www.atkinsrealis.com

Copyright © AtkinsRéalis Limited (2023)

Drawing Suitability	Status
PUBLISHED	A1

Contractors Drawing Number:

HTR - ATK - ZZ - ZZ - GS - Z - 186

Project | Originator | Volume | Location | Type | Role | Number

Telephone: Havant (023) 9249 9888
Fax: Havant (023) 9245 3632
Website: www.portsmouthwater.co.uk
Registered Office: PO Box 8 West Street
Havant Hampshire PO9 1LG
REGISTERED IN ENGLAND No. 2536455



Project Ref. No	Sheet	Scale	Sheet Size
5169117	2 of 8	1:2,500	A3

Project Title



HAVANT THICKET RESERVOIR

Drawing Title

REDLINE BOUNDARY

Portsmouth Water Drawing Number	Rev
	C01

This map is reproduced from Ordnance Survey material with the permission of Ordnance Survey on behalf of the controller of Her Majesty's Stationary Office. © Crown Copyright. Unauthorised reproduction infringes Crown copyright and may lead to prosecution or civil proceedings.
CLIENT NAME: Portsmouth Water LICENCE NUMBER: 100018036
Contains public sector information licensed under the Open Government Licence v3.0.

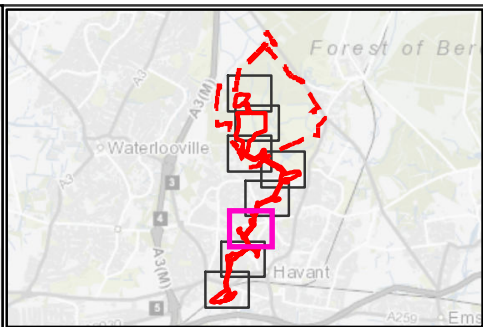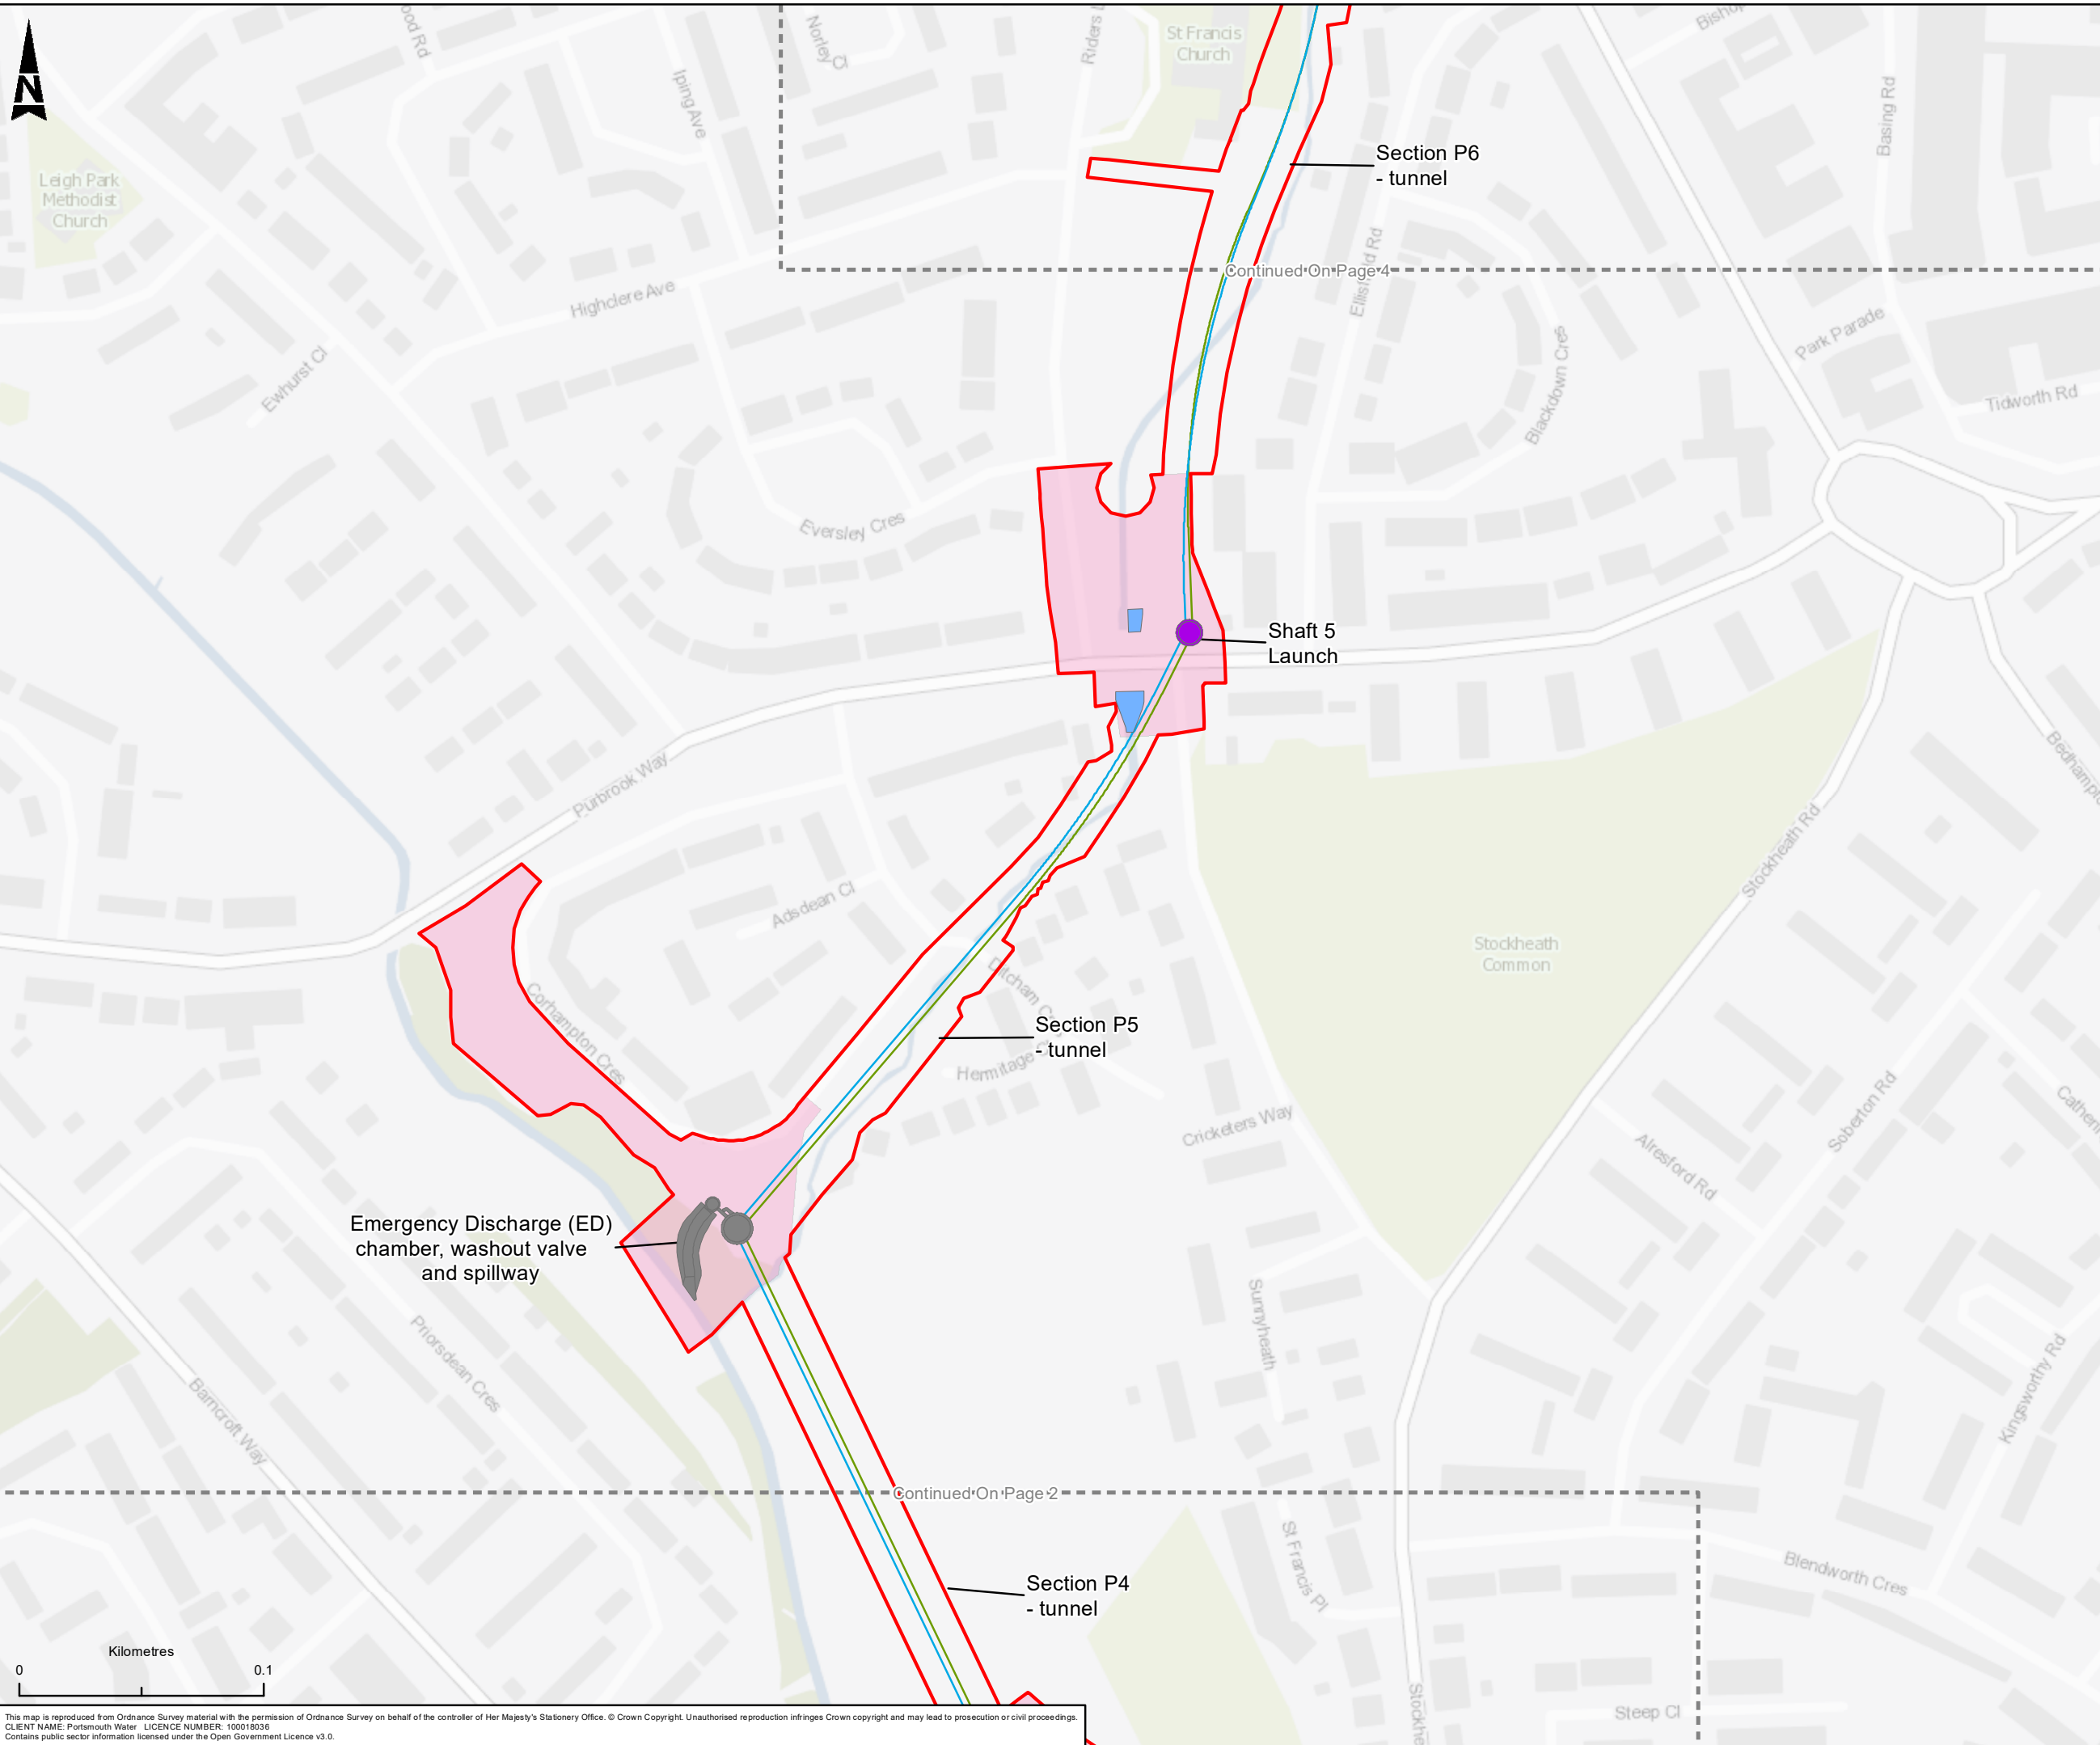

- Redline Boundary
- Temporary Above Ground Construction Works
- Culvert Upgrade Works
- Adjacent Map Sheets
- Pipeline Alignment**
 - Outlet Pipeline
 - Inlet Pipeline

C01	MMN	NW	AR	JF	PUBLISHED	17/05/2024
P00	NW	JS	AR	JF	PUBLISHED	31/07/2023
Rev.	Dn By	Ord By	Rev By	Auth By	Description	Date



Aztec West
500 Park Avenue
Almondsbury
Bristol
BS32 4RZ

Tel: +44 (0) 1454 6620000
Fax: +44 (0) 1454 663333
www.atkinsrealis.com

Copyright © AtkinsRéalis Limited (2023)

Drawing Suitability	Status
PUBLISHED	A1

Contractors Drawing Number:

HTR - ATK - ZZ - ZZ - GS - Z - 186

Project | Originator | Volume | Location | Type | Role | Number

Telephone: Havant (023) 9249 9888
Fax: Havant (023) 9245 3632
Website: www.portsmouthwater.co.uk
Registered Office: PO Box 8 West Street
Havant Hampshire PO9 1LG
REGISTERED IN ENGLAND No. 2536455



Project Ref. No	Sheet	Scale	Sheet Size
5169117	3 of 8	1:2,500	A3



Project Title

HAVANT THICKET RESERVOIR

Drawing Title

REDLINE BOUNDARY

Portsmouth Water Drawing Number	Rev
	C01

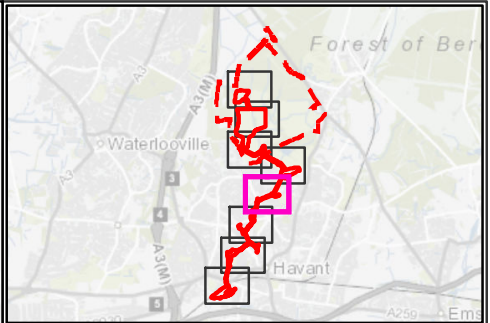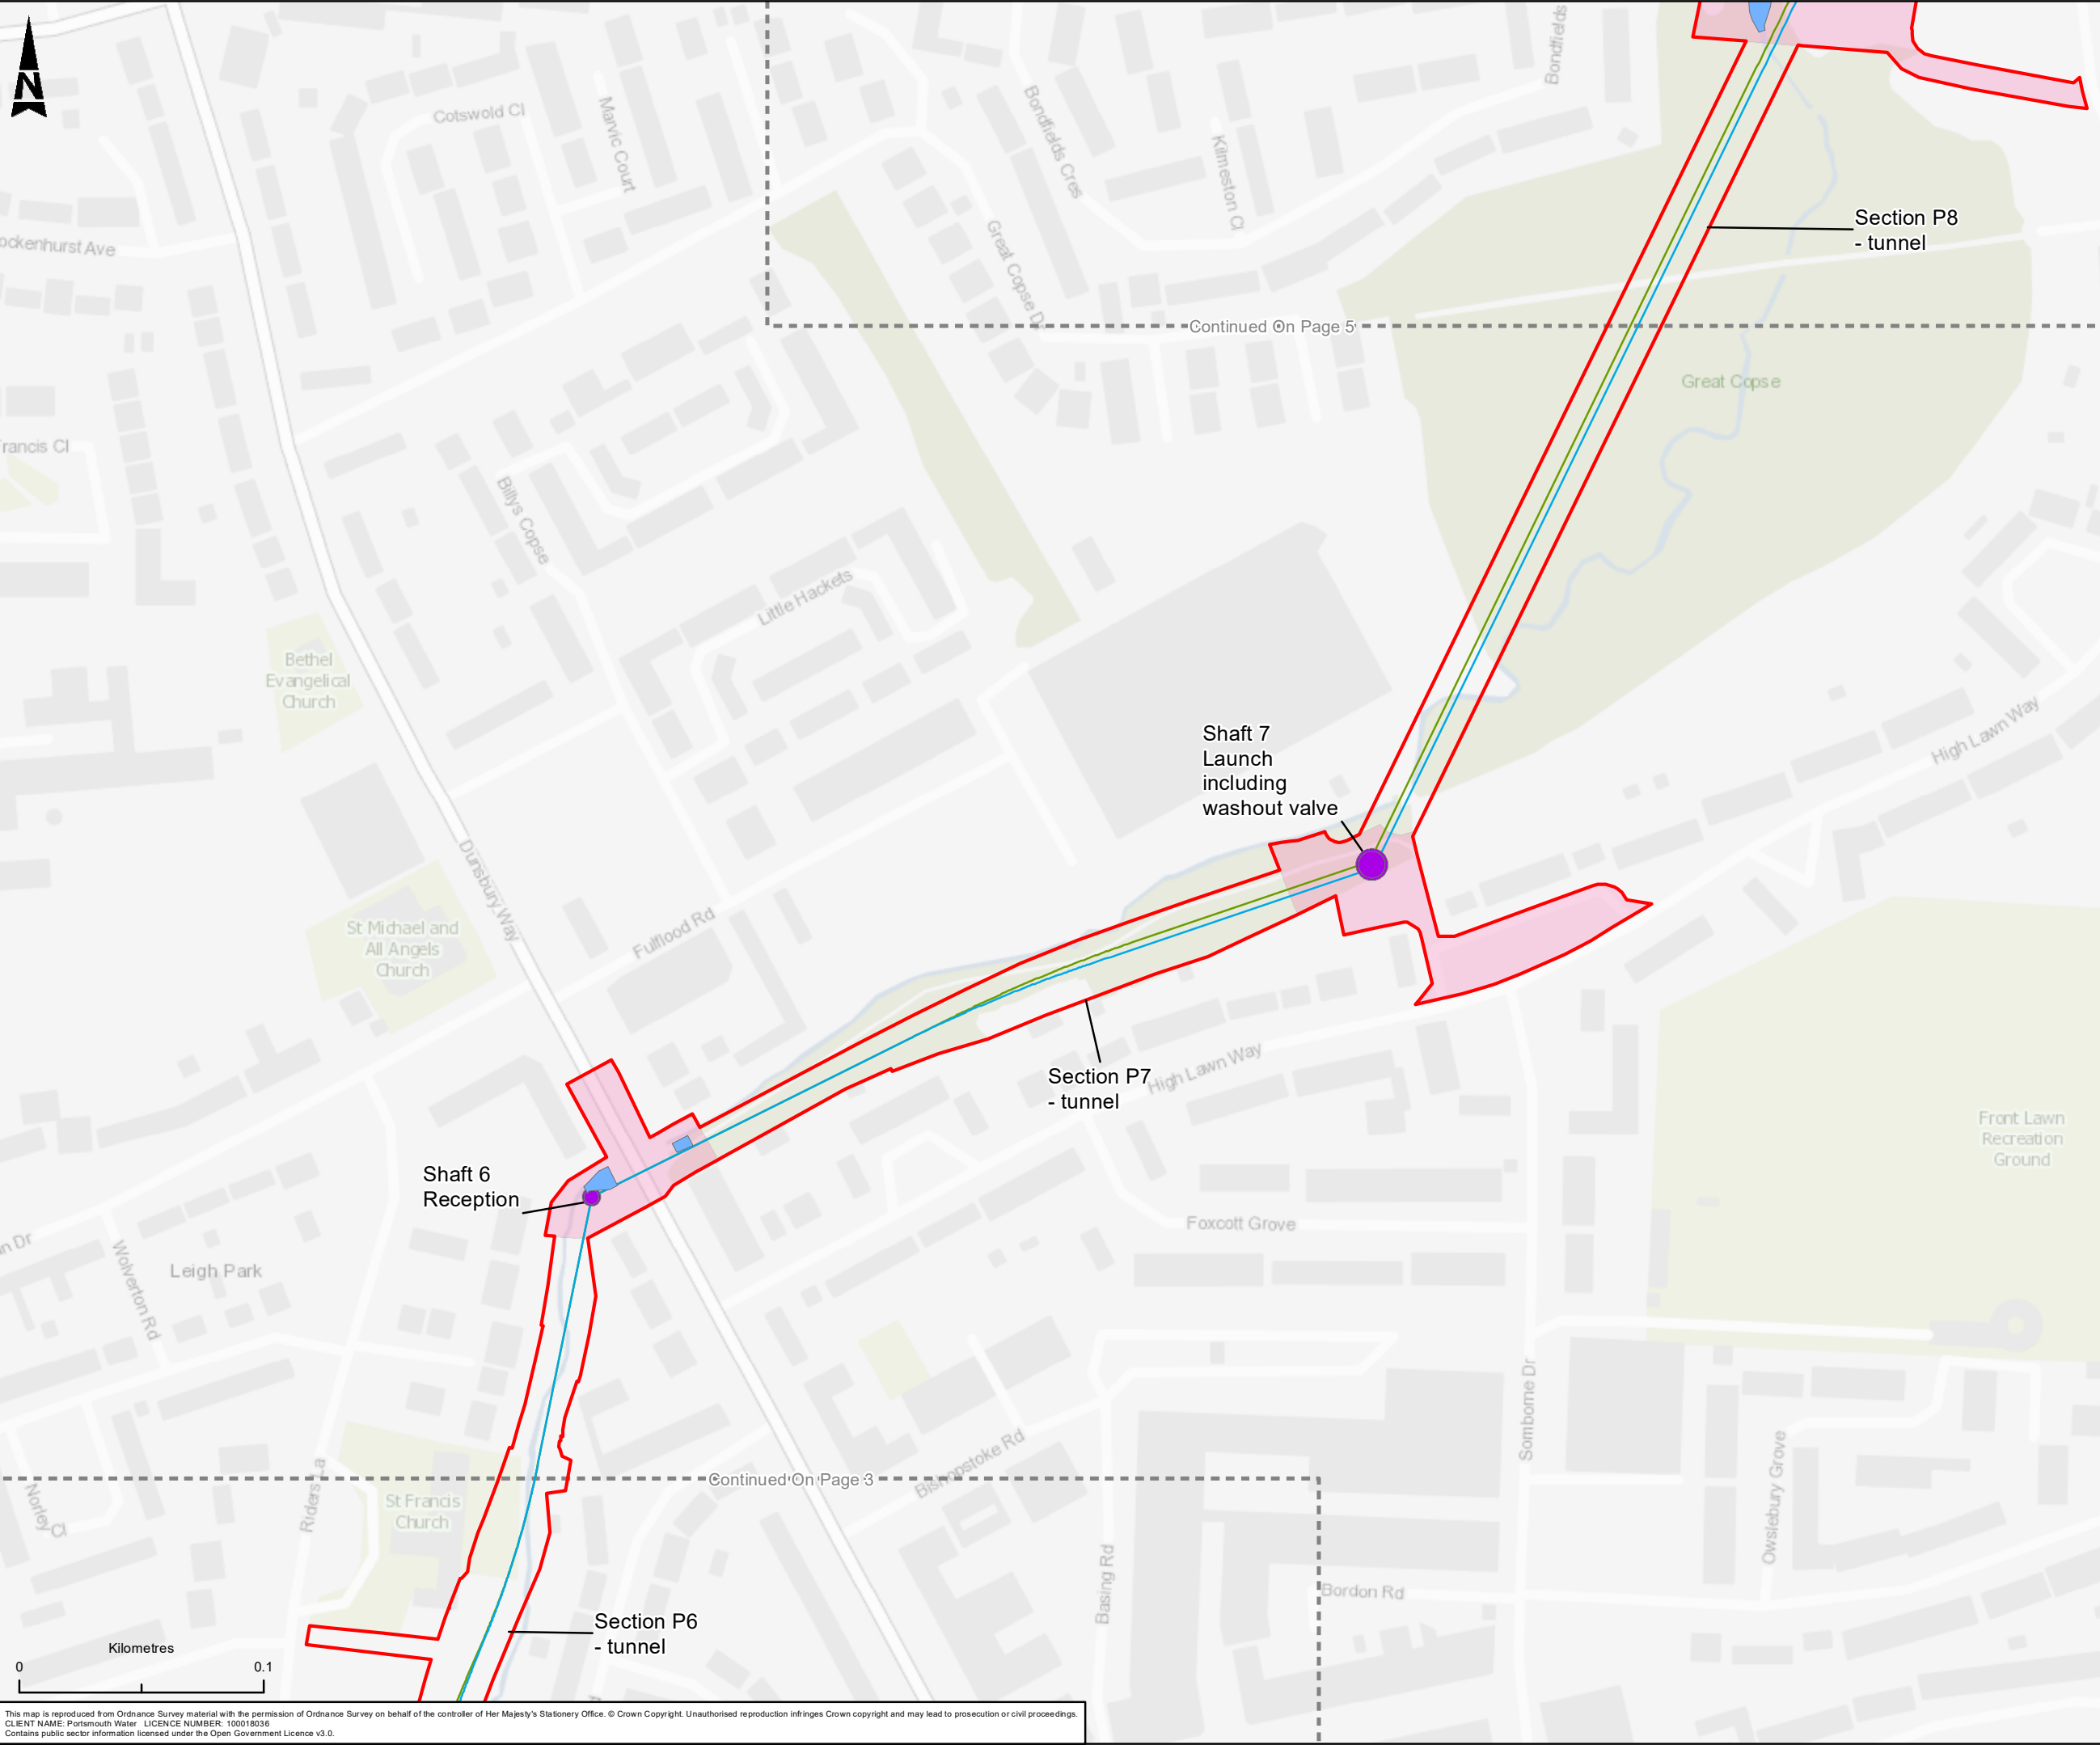

- Redline Boundary
- Temporary Above Ground Construction
- Culvert Upgrade Works
- Adjacent Map Sheets
- Pipeline Alignment**
 - Outlet Pipeline
 - Inlet Pipeline

C01	MMN	NW	AR	JF	PUBLISHED		17/05/2024
P00	NW	JS	AR	JF	PUBLISHED		31/07/2023
Rev.	Dwn By	Ord By	Rev By	Auth By	Description		Date



Aztec West
500 Park Avenue
Almondsbury
Bristol
BS32 4RZ

Tel: +44 (0) 1454 6620000
Fax: +44 (0) 1454 663333
www.atkinsrealis.com

Copyright © AtkinsRéalis Limited (2023)

Drawing Suitability	Status
PUBLISHED	A1

Contractors Drawing Number:
HTR - ATK - ZZ - ZZ - GS - Z - 186
Project Originator Volume Location Type Role Number

Telephone: Havant (023) 9249 9888
Fax: Havant (023) 9245 3632
Website: www.portsmouthwater.co.uk
Registered Office: PO Box 8 West Street
Havant Hampshire PO9 1LG
REGISTERED IN ENGLAND No. 2536455





Project Ref. No	Sheet	Scale	Sheet Size
5169117	4 of 8	1:2,500	A3

Project Title
HAVANT THICKET RESERVOIR

Drawing Title
REDLINE BOUNDARY

Portsmouth Water Drawing Number	Rev
	C01

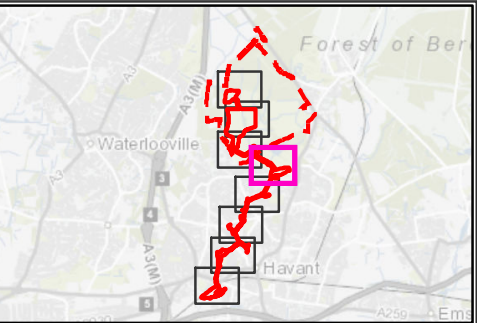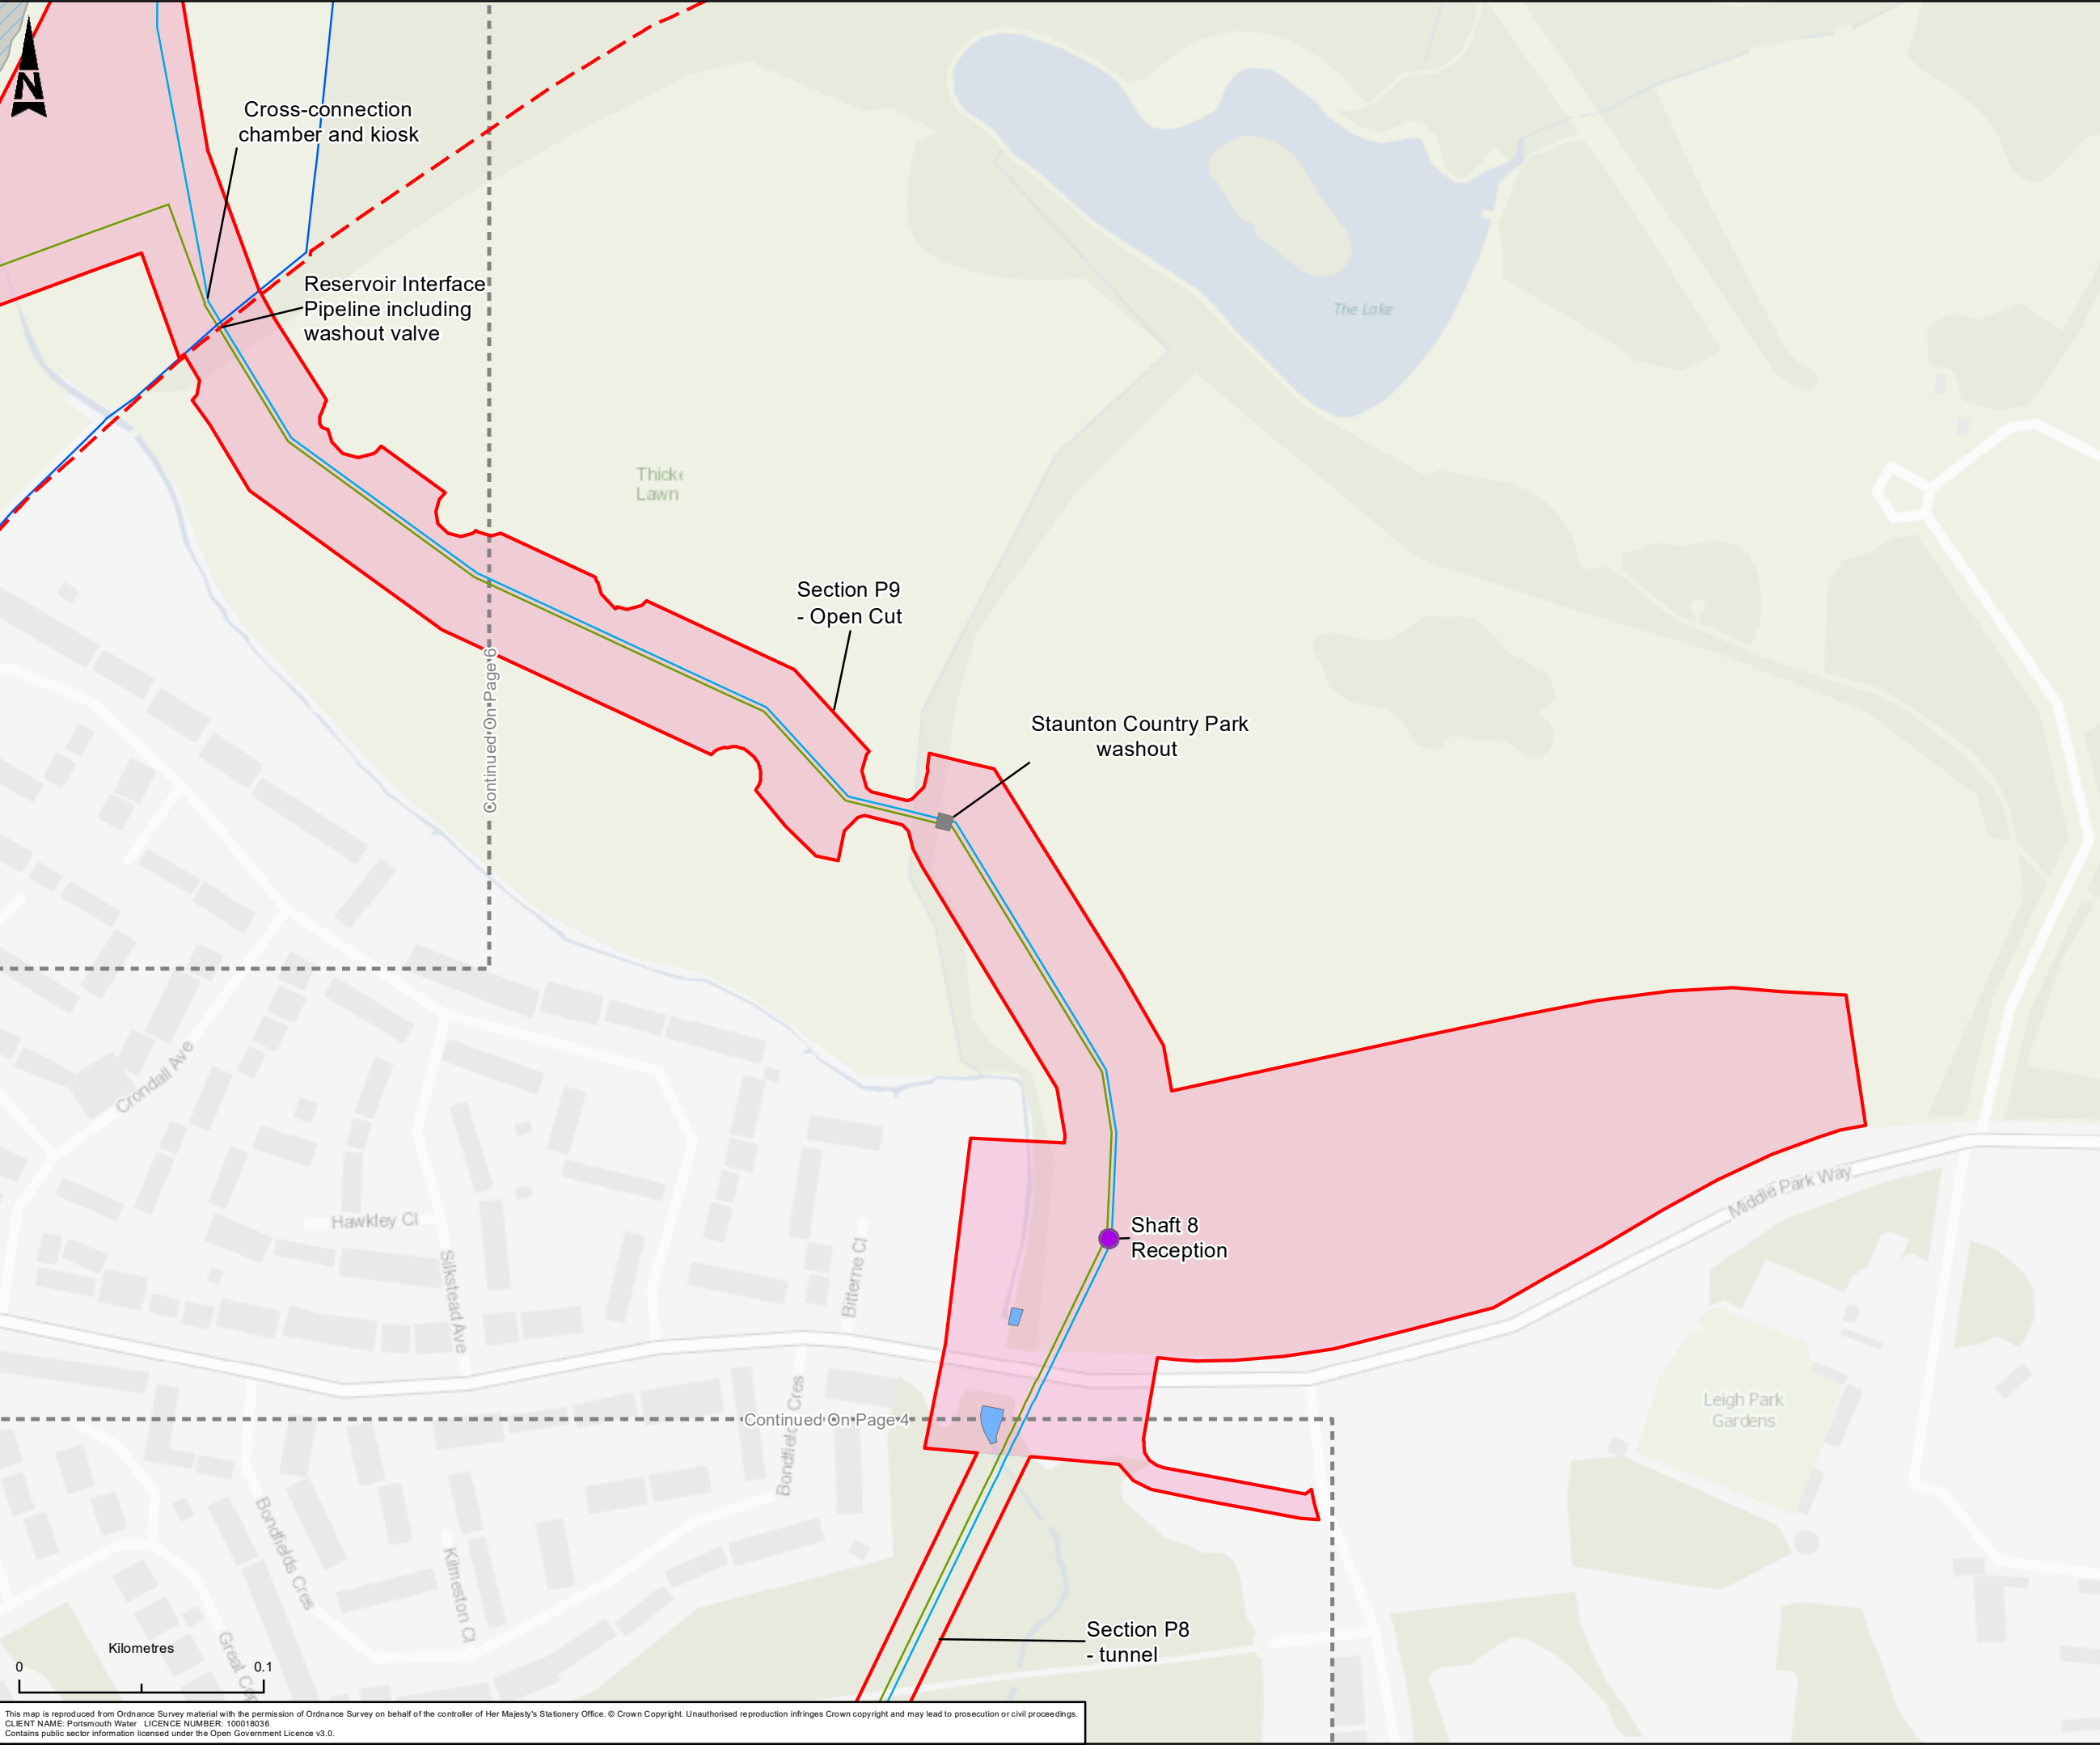

- Redline Boundary
- Temporary Above Ground Construction
- Reservoir Embankment
- Reservoir Site
- Portsmouth Water Owned Land
- Culvert Upgrade Works
- Adjacent Map Sheets
- Pipeline Alignment**
 - Outlet Pipeline
 - Inlet Pipeline

C01	MMN	NW	AR	JF	PUBLISHED	17/05/2024
P00	NW	JS	AR	JF	PUBLISHED	31/07/2023
Rev.	Dn By	Ord By	Rev By	Auth By	Description	Date



Aztec West
500 Park Avenue
Almondsbury
Bristol
BS32 4RZ

Tel: +44 (0) 1454 6620000
Fax: +44 (0) 1454 663333
www.atkinsrealis.com

Copyright © AtkinsRéalis Limited (2023)

Drawing Suitability	Status
PUBLISHED	A1

Contractors Drawing Number:
HTR - ATK - ZZ - ZZ - GS - Z - 186
Project Originator Volume Location Type Role Number

Telephone: Havant (023) 9249 9888
Fax: Havant (023) 9245 3632
Website: www.portsmouthwater.co.uk
Registered Office: PO Box 8 West Street
Havant Hampshire PO9 1LG
REGISTERED IN ENGLAND No. 2536455





Project Ref. No	Sheet	Scale	Sheet Size
5169117	5 of 8	1:2,500	A3

Project Title
HAVANT THICKET RESERVOIR

Drawing Title
REDLINE BOUNDARY

Portsmouth Water Drawing Number	Rev
	C01

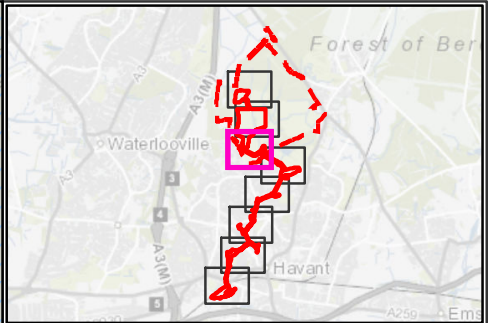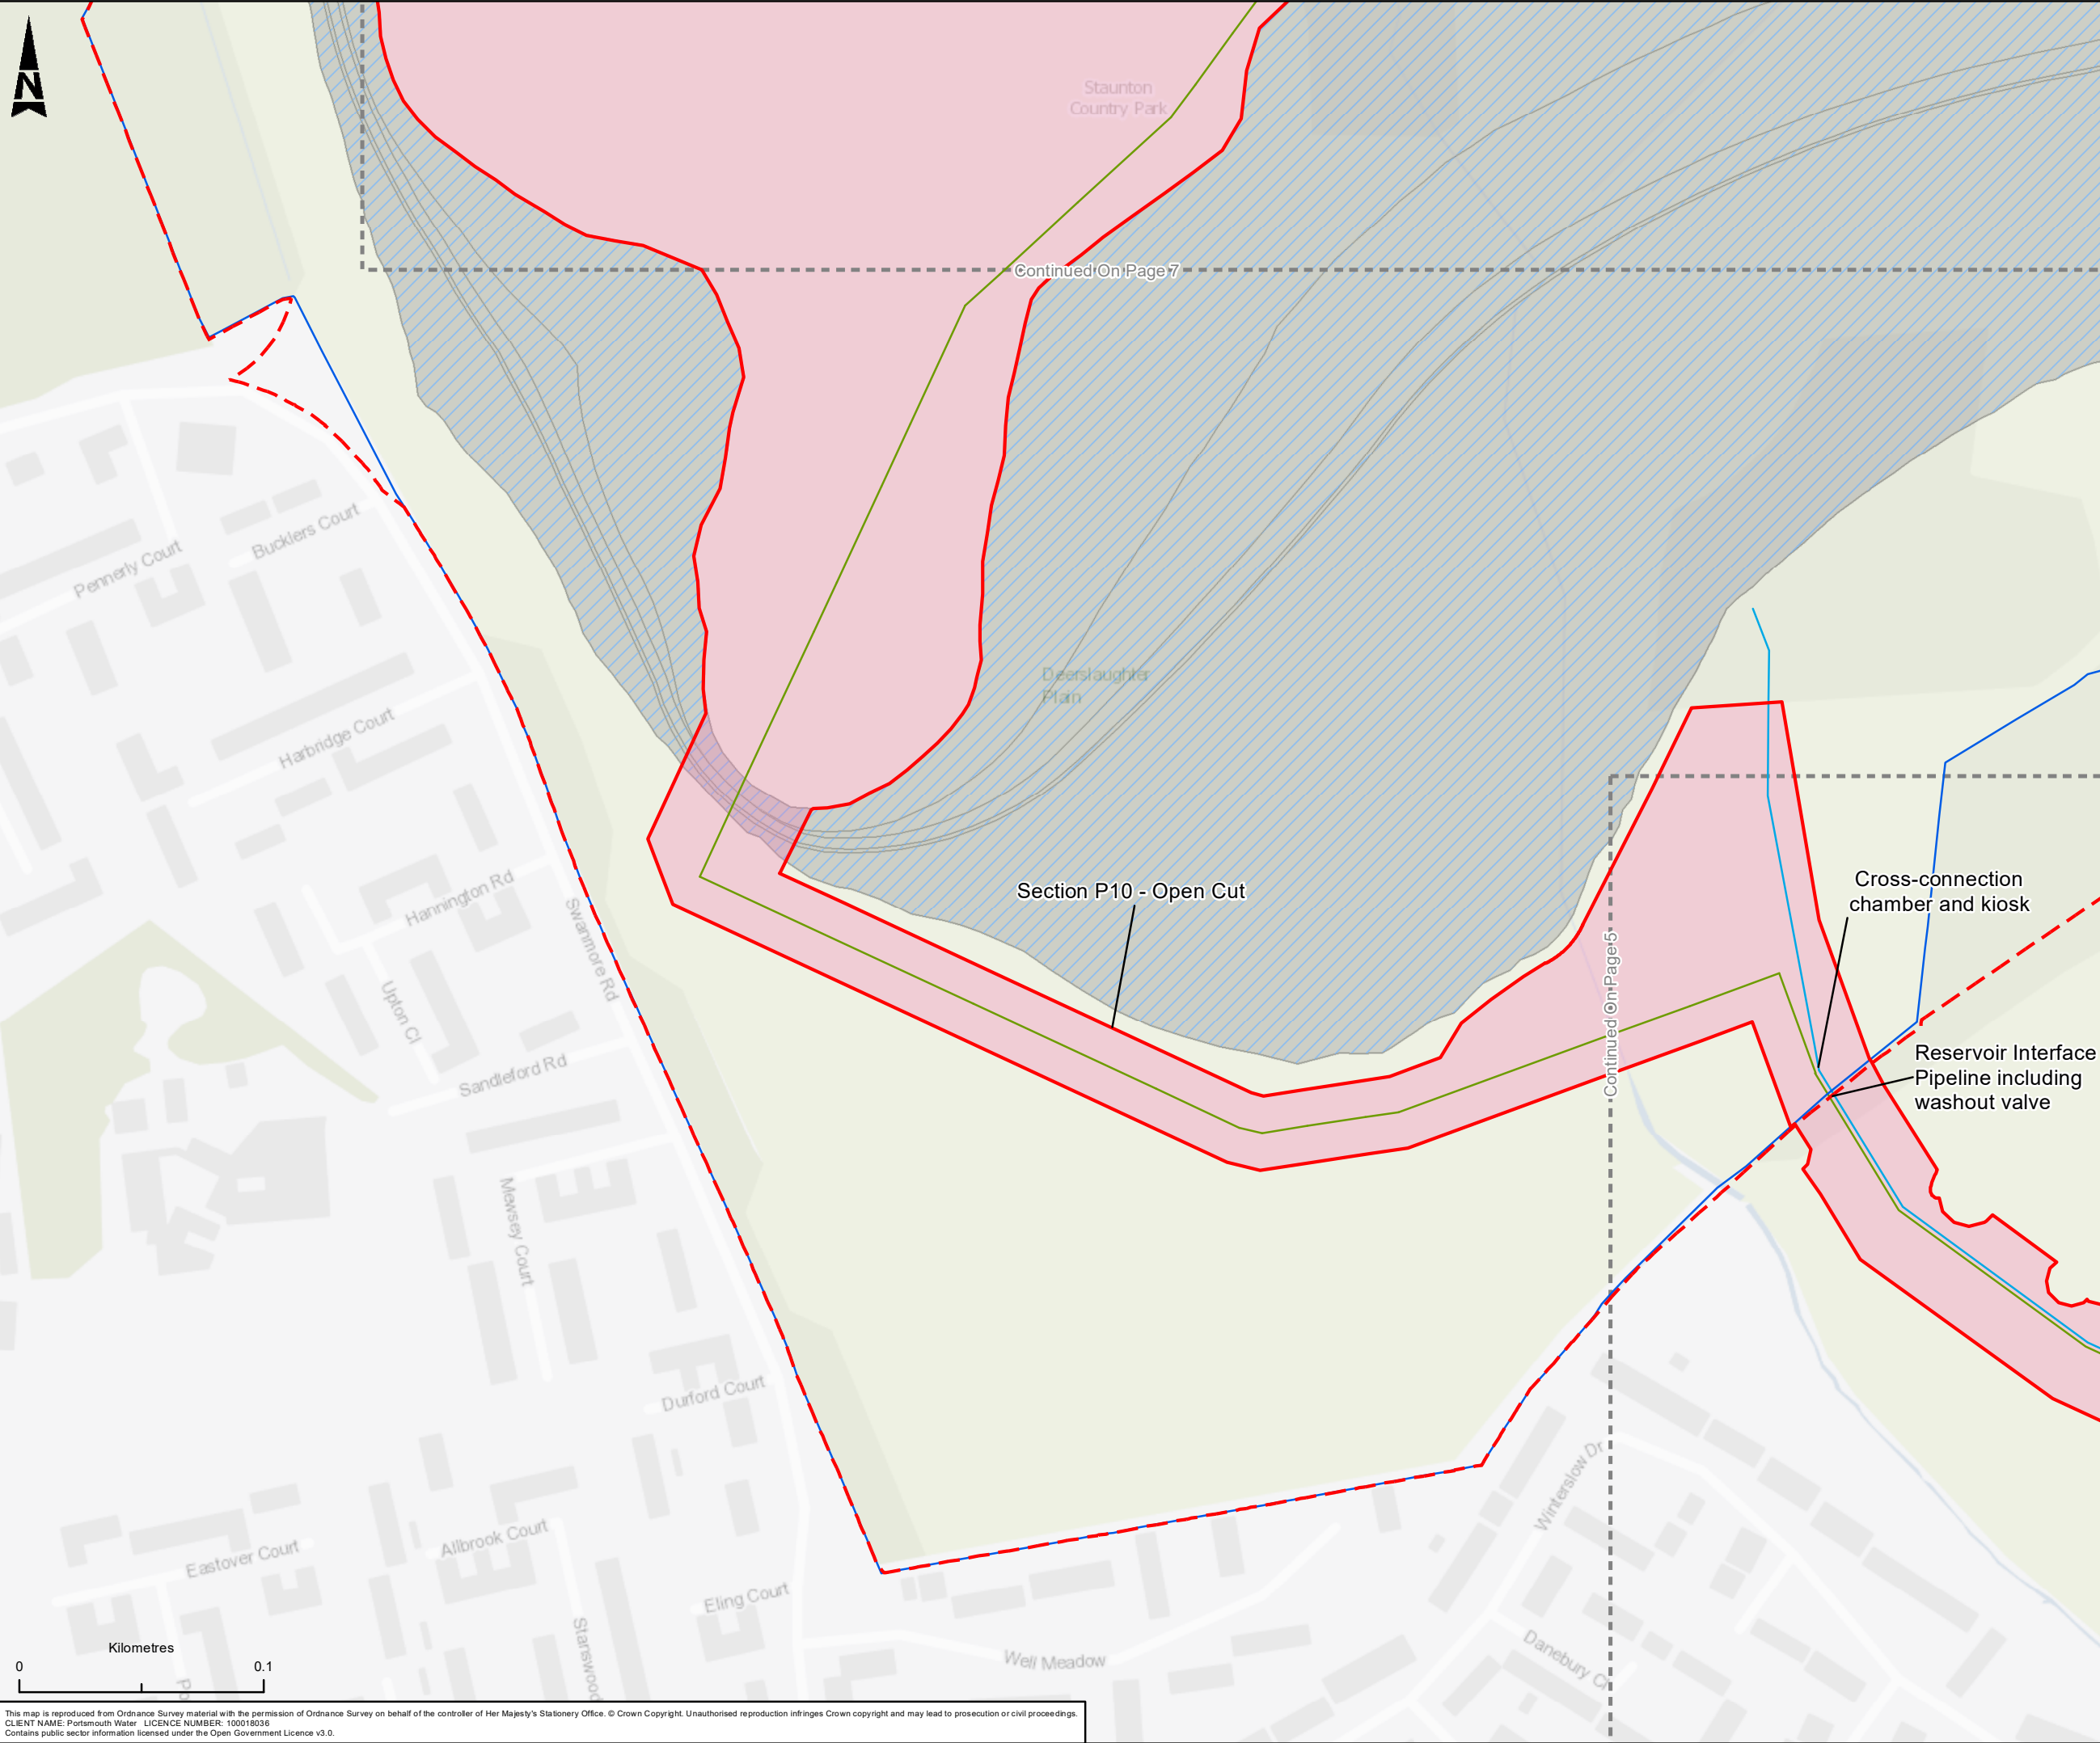

- Redline Boundary
- Temporary Above Ground Construction Works
- Reservoir Embankment
- Reservoir Site
- Portsmouth Water Owned Land
- Adjacent Map Sheets
- Pipeline Alignment**
 - Outlet Pipeline
 - Inlet Pipeline

C01	MMN	NW	AR	JF	PUBLISHED	17/05/2024
P00	NW	JS	AR	JF	PUBLISHED	31/07/2023
Rev.	Dwn By	Ord By	Rev By	Auth By	Description	Date



Aztec West
500 Park Avenue
Almondsbury
Bristol
BS32 4RZ
Tel: +44 (0) 1454 662000
Fax: +44 (0) 1454 663333
www.atkinsrealis.com

Copyright © AtkinsRéalis Limited (2023)

Drawing Suitability	Status
PUBLISHED	A1

Contractors Drawing Number:
HTR - ATK - ZZ - ZZ - GS - Z - 186
Project Originator Volume Location Type Role Number

Telephone: Havant (023) 9249 9888
Fax: Havant (023) 9245 3632
Website: www.portsmouthwater.co.uk
Registered Office: PO Box 8 West Street
Havant Hampshire PO9 1LG
REGISTERED IN ENGLAND No. 2536455





Project Ref. No	Sheet	Scale	Sheet Size
5169117	6 of 8	1:2,500	A3

Project Title
HAVANT THICKET RESERVOIR

Drawing Title
REDLINE BOUNDARY

Portsmouth Water Drawing Number	Rev
	C01

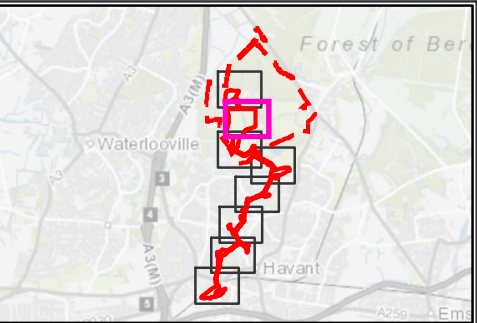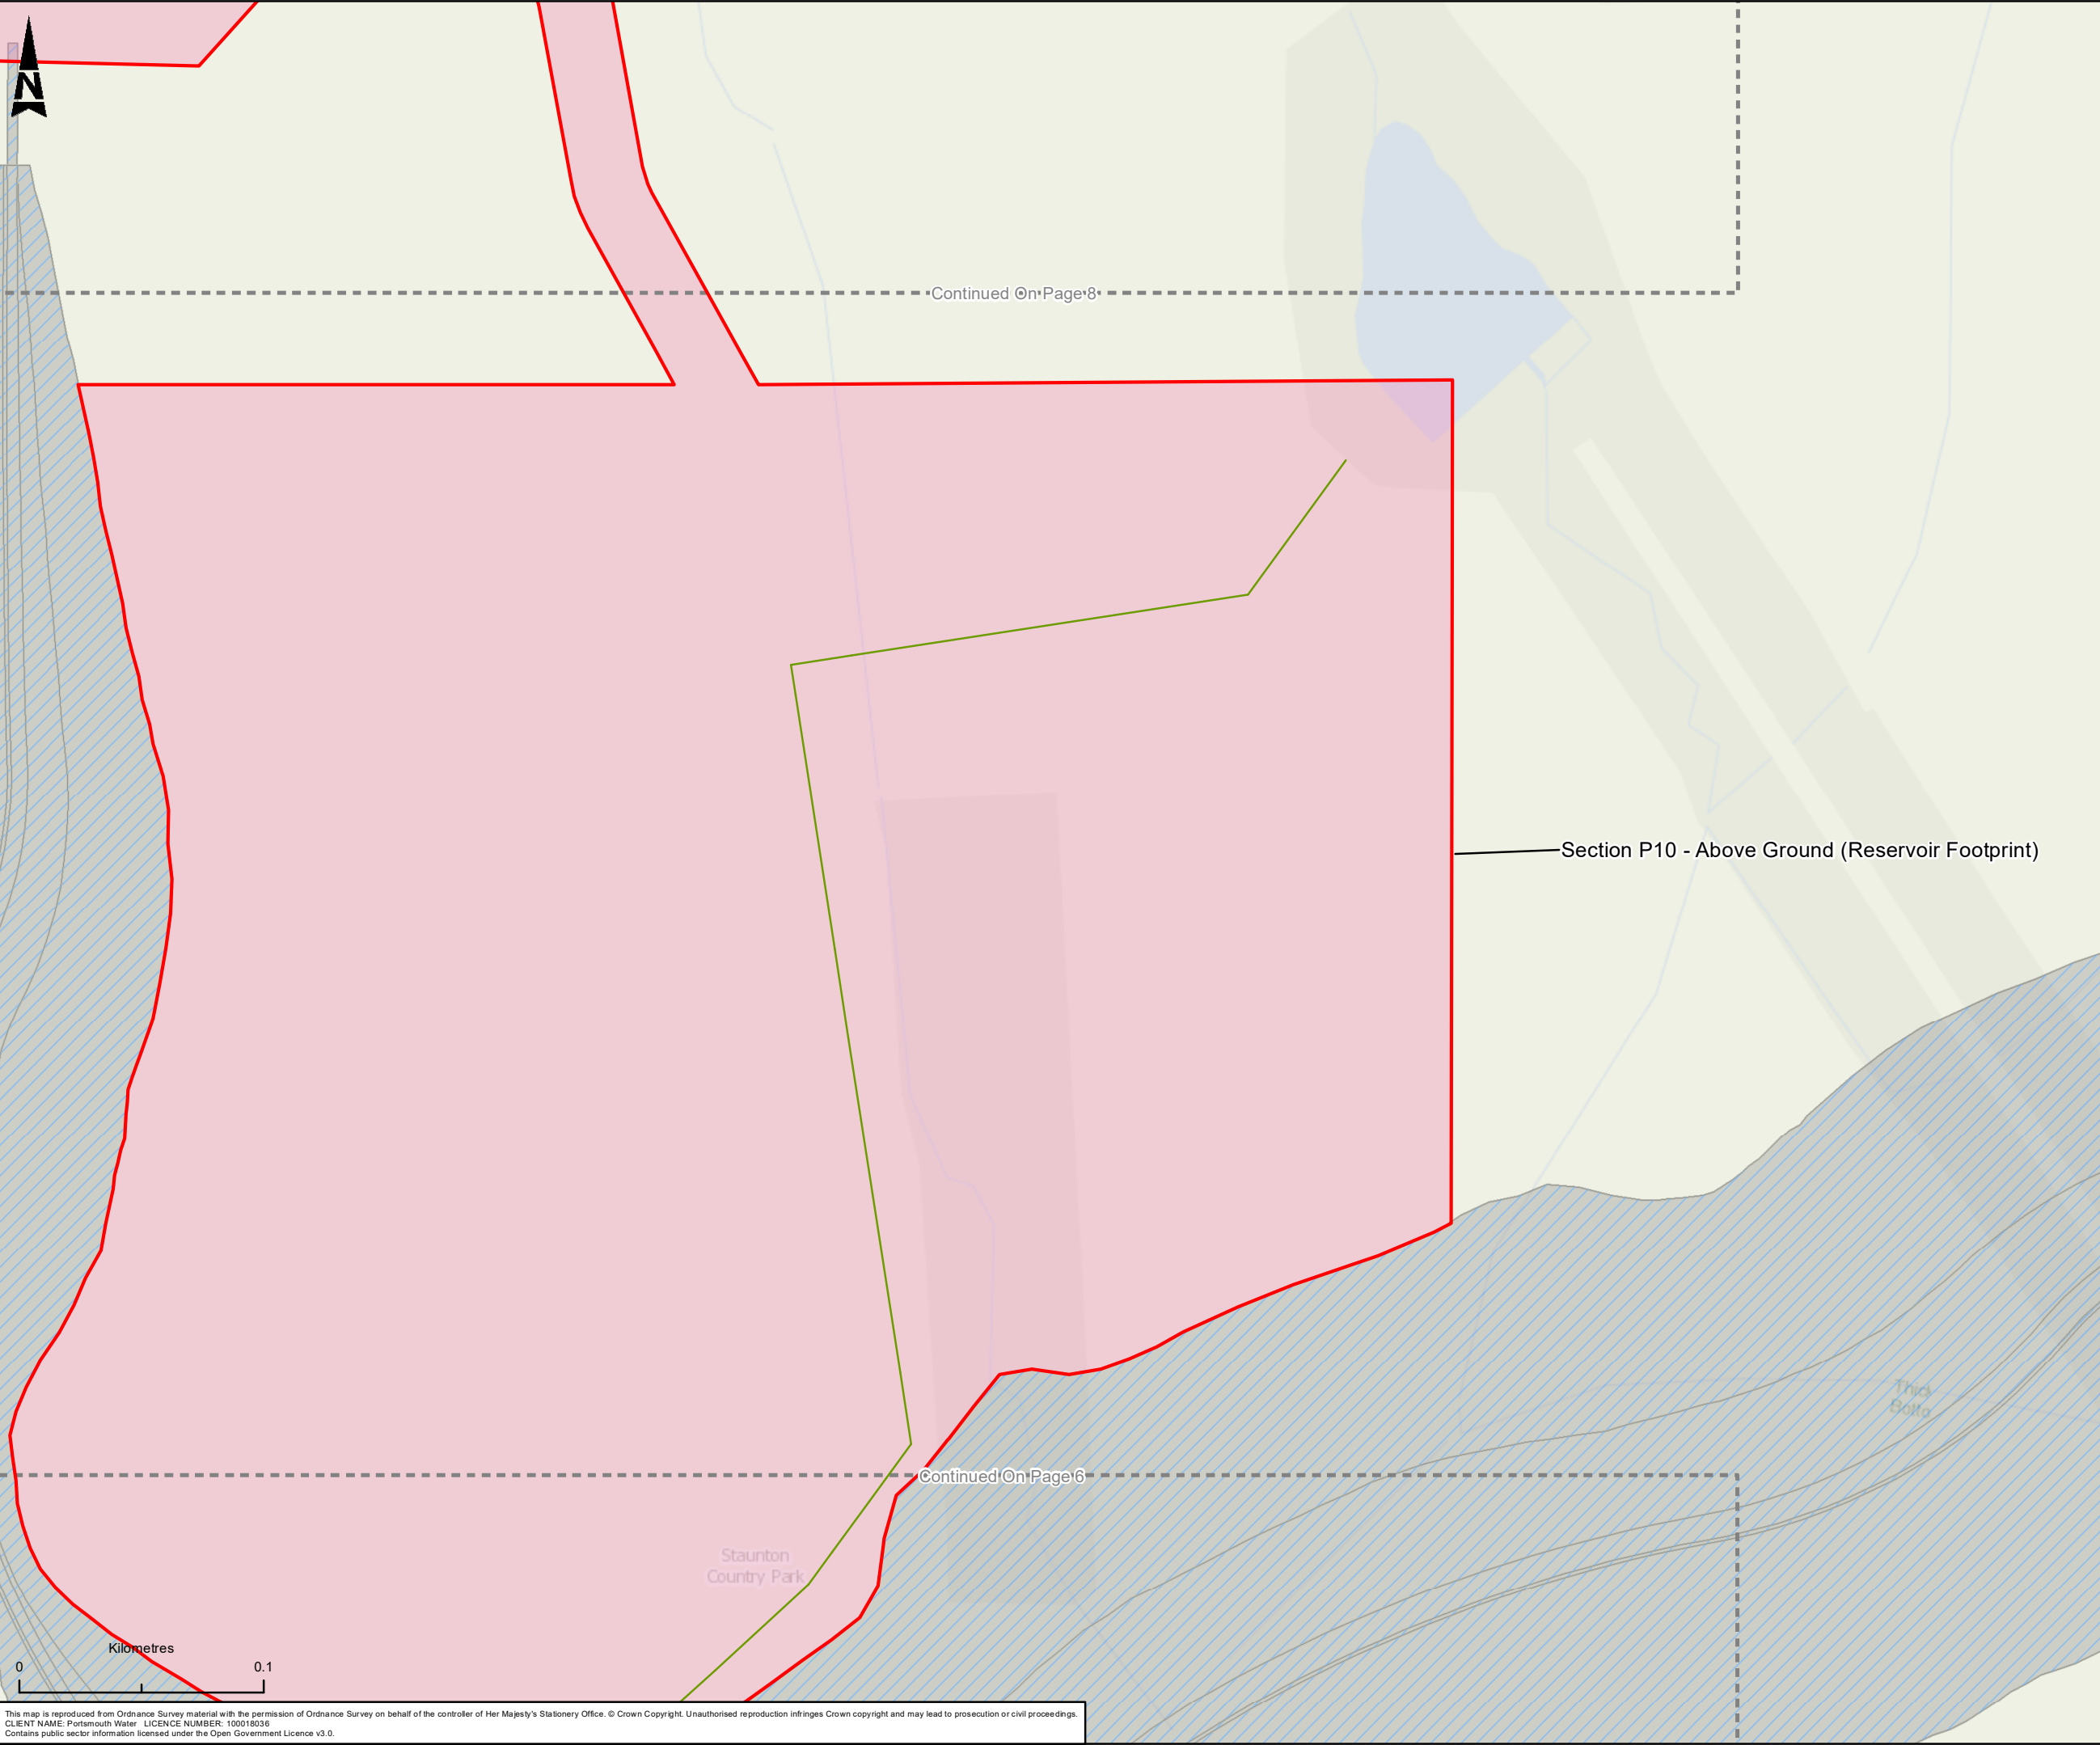

- Redline Boundary
- Temporary Above Ground Construction
- Reservoir Embankment
- Reservoir Site
- Portsmouth Water Owned Land
- Adjacent Map Sheets
- Inlet Pipeline

C01	MMN	NW	AR	JF	PUBLISHED	17/05/2024
P00	NW	JS	AR	JF	PUBLISHED	31/07/2023
Rev.	Dwn By	Okd By	Rev By	Auth By	Description	Date

Aztec West
500 Park Avenue
Almondsbury
Bristol
BS32 4RZ

Tel: +44 (0) 1454 6620000
Fax: +44 (0) 1454 663333
www.atkinsrealis.com

Copyright © AtkinsRéalis Limited (2023)

Drawing Suitability	Status
PUBLISHED	A1

Contractors Drawing Number:

HTR - ATK - ZZ - ZZ - GS - Z - 186

Project | Originator | Volume | Location | Type | Role | Number

Telephone: Havant (023) 9249 9888
Fax: Havant (023) 9245 3632
Website: www.portsmouthwater.co.uk
Registered Office: PO Box 8 West Street
Havant Hampshire PO9 1LG
REGISTERED IN ENGLAND No. 2536455

Project Ref. No	Sheet	Scale	Sheet Size
5169117	7 of 8	1:2,500	A3



Project Title

HAVANT THICKET RESERVOIR

Drawing Title

REDLINE BOUNDARY

Portsmouth Water Drawing Number	Rev
	C01

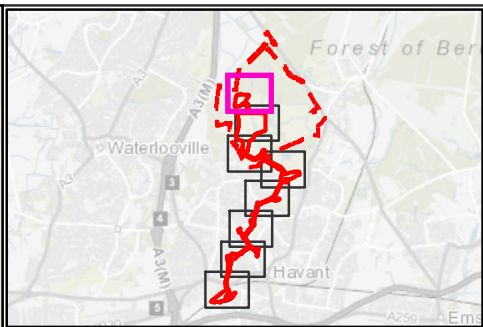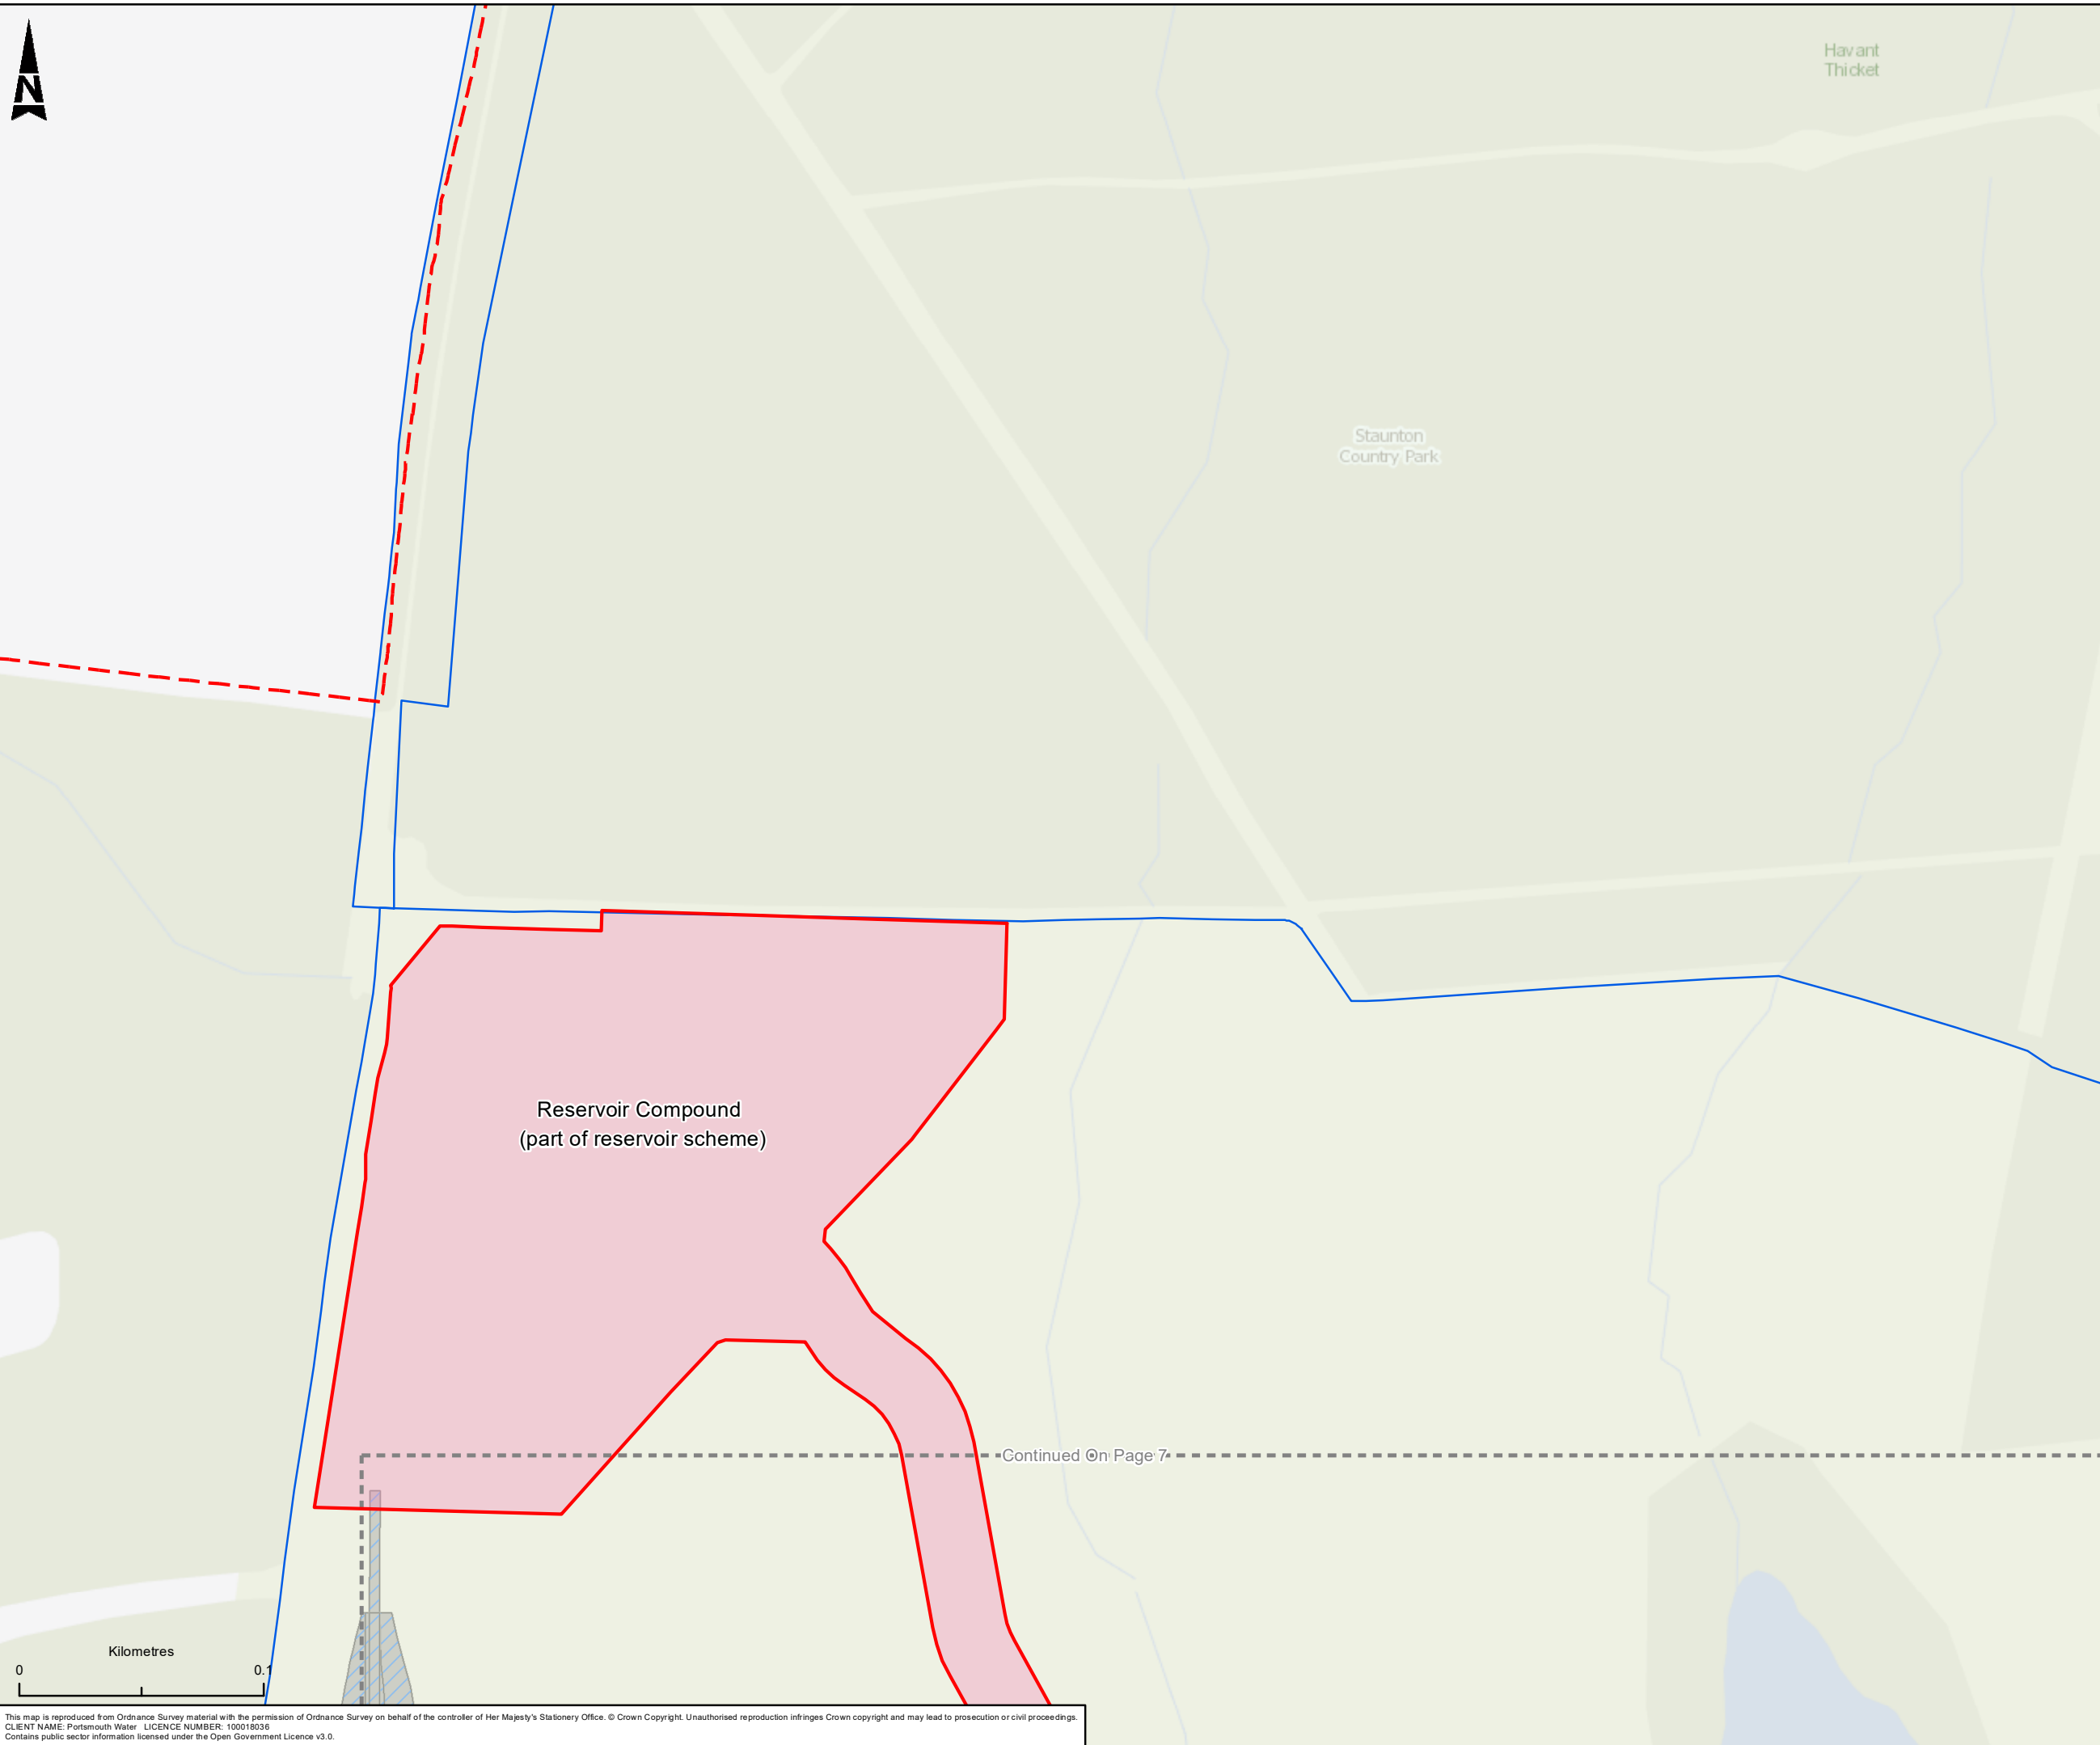

- Redline Boundary
- Temporary Above Ground Construction
- Reservoir Embankment
- Reservoir Site
- Portsmouth Water Owned Land
- Adjacent Map Sheets

C01	MMN	NW	AR	JF	PUBLISHED	17/05/2024
P00	NW	JS	AR	JF	PUBLISHED	31/07/2023
Rev.	Dwn By	Ckd By	Rev By	Auth By	Description	Date

Aztec West
500 Park Avenue
Almondsbury
Bristol
BS32 4RZ

Tel: +44 (0) 1454 6620000
Fax: +44 (0) 1454 663333
www.atkinsrealis.com

Copyright © AtkinsRéalis Limited (2023)

Drawing Suitability	Status
PUBLISHED	A1

Contractors Drawing Number:
HTR - ATK - ZZ - ZZ - GS - Z - 186

Project | Originator | Volume | Location | Type | Role | Number

Telephone: Havant (023) 9249 9888
Fax: Havant (023) 9245 3632
Website: www.portsmouthwater.co.uk
Registered Office: PO Box 8 West Street
Havant Hampshire PO9 1LG
REGISTERED IN ENGLAND No. 2536455

Project Ref. No	Sheet	Scale	Sheet Size
5169117	8 of 8	1:2,500	A3

Project Title
HAVANT THICKET RESERVOIR

Drawing Title
REDLINE BOUNDARY

Portsmouth Water Drawing Number	Rev
	C01