

Reproduced by permission of Ordnance Survey on behalf of HMSO.
© Crown copyright and database right 2024. All rights reserved.
Ordnance Survey Licence Number 100018036

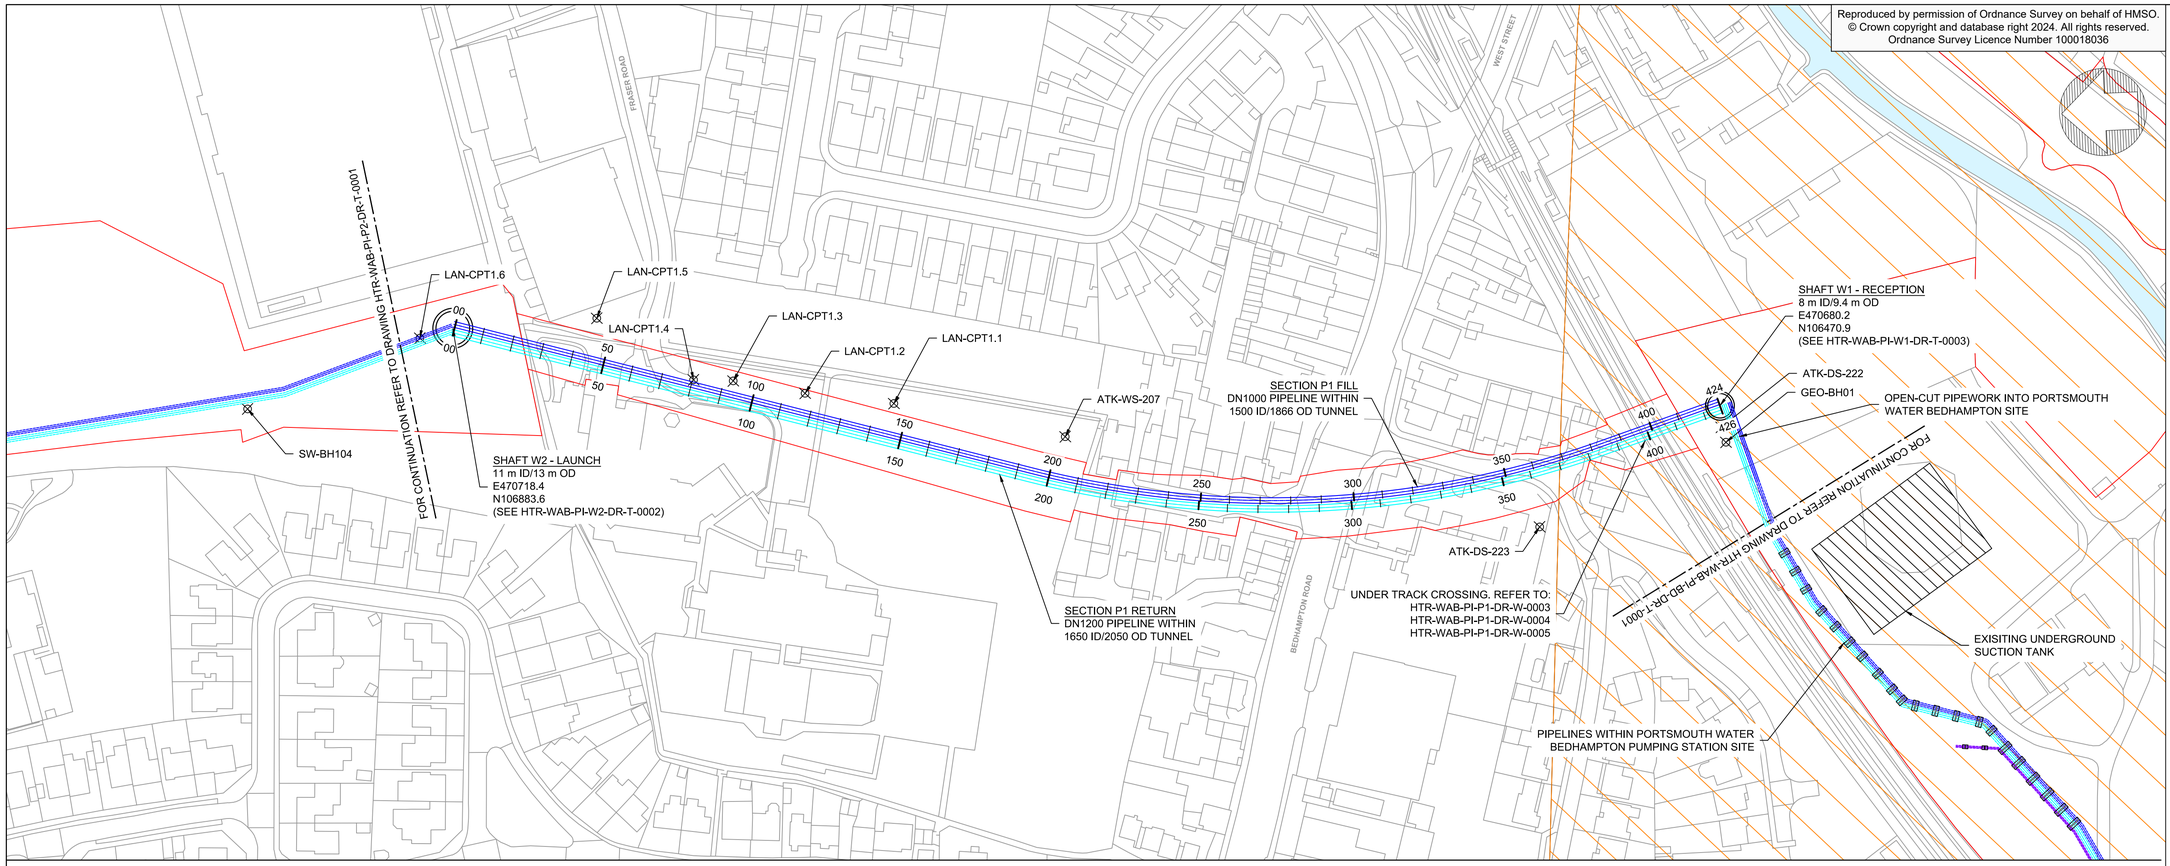

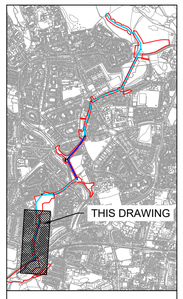

KEY PLAN

Notes:

1. CHAINAGE VALUES ARE DEFINED IN METRES BETWEEN SHAFT CENTRES IN DIRECTION OF TUNNELLING.

- FILL PIPELINE
- RETURN PIPELINE
- REDLINE BOUNDARY
- SOURCE PROTECTION ZONE (ZONE I - INNER PROTECTION ZONE)
- GROUND INVESTIGATION LOCATION

ID = INNER DIAMETER
OD = OUTER DIAMETER

GEOTECHNICAL SECTIONS KEY


COLOUR = PRIMARY MATERIAL

- UNKNOWN
- MADE GROUND
- CLAY
- SILT
- SAND
- GRAVEL
- ASSESSED ZONE OF CORE LOSS

PATTERN = SECONDARY MATERIAL

- Clayey
- Silty
- Sandy
- Gravelly (or coarser)

IF MATERIAL COARSER THAN SAND IS PRESENT AS A TERTIARY OR LESSER COMPONENT, AN ADDITIONAL GRAVEL PATTERN IS ALSO SHOWN.

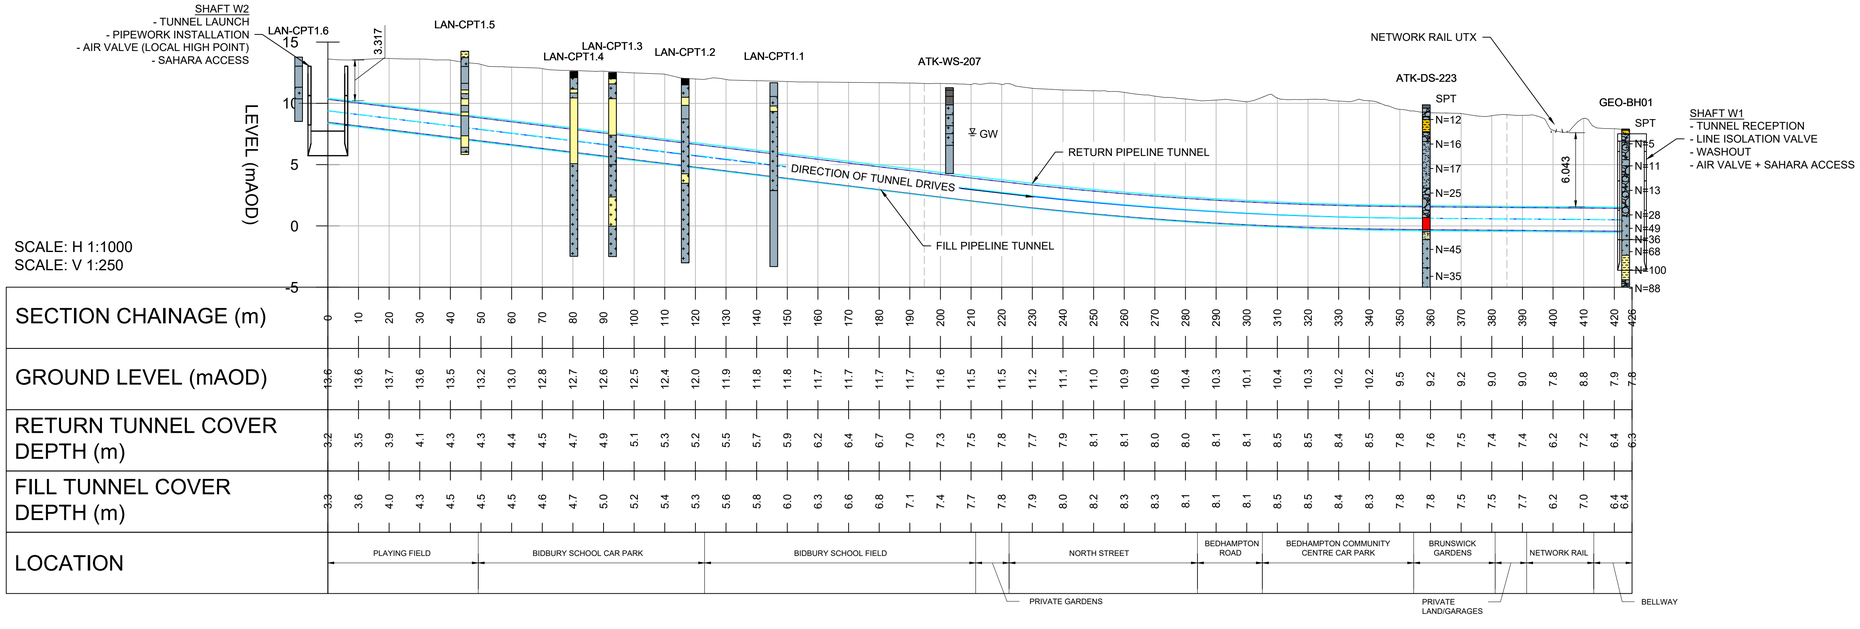

SCALE 1:250

SCALE 1:1000

Rev	Drn By	Ckd By	Apv By	Description	Date
P03 A4	JT	BP	BC	PLANNING VERSION	03/05/24
P02 S4	JT	BP	BC	FILL PIPELINE UPSIZING	14/02/24
P01 S4	JT	BP	BC	DUAL PIPELINE OPTION (INITIAL DRAFT)	28/11/23

WARD & BURKE

Drawing Suitability: APPROVED FOR DETAILED DESIGN	Status: A4
Contractors Drawing Number: HTR-WAB-PI-P1-DR-T-0001	

Telephone: Havant (023) 9249 9888
Fax: Havant (023) 9245 3632
Website: www.portsmouthwater.co.uk
Registered Office: PO Box 8 West Street
Havant Hampshire PO9 1LG
REGISTERED IN ENGLAND No. 2536455

Portsmouth Water

Date:	Scale:	Sheet:	Sheet Size:
03/05/2024	1:1000	01 of 09	A1

Project Title: HAVANT THICKET RESERVOIR

Drawing Title: BEDHAMPTON TO HTR PIPELINE
DUAL PIPELINE PLAN AND LONGSECTION
SECTION P1

ALL DIMENSIONS ARE IN MILLIMETRES UNLESS OTHERWISE STATED

Portsmouth Water Drawing Number:

Rev: P03