


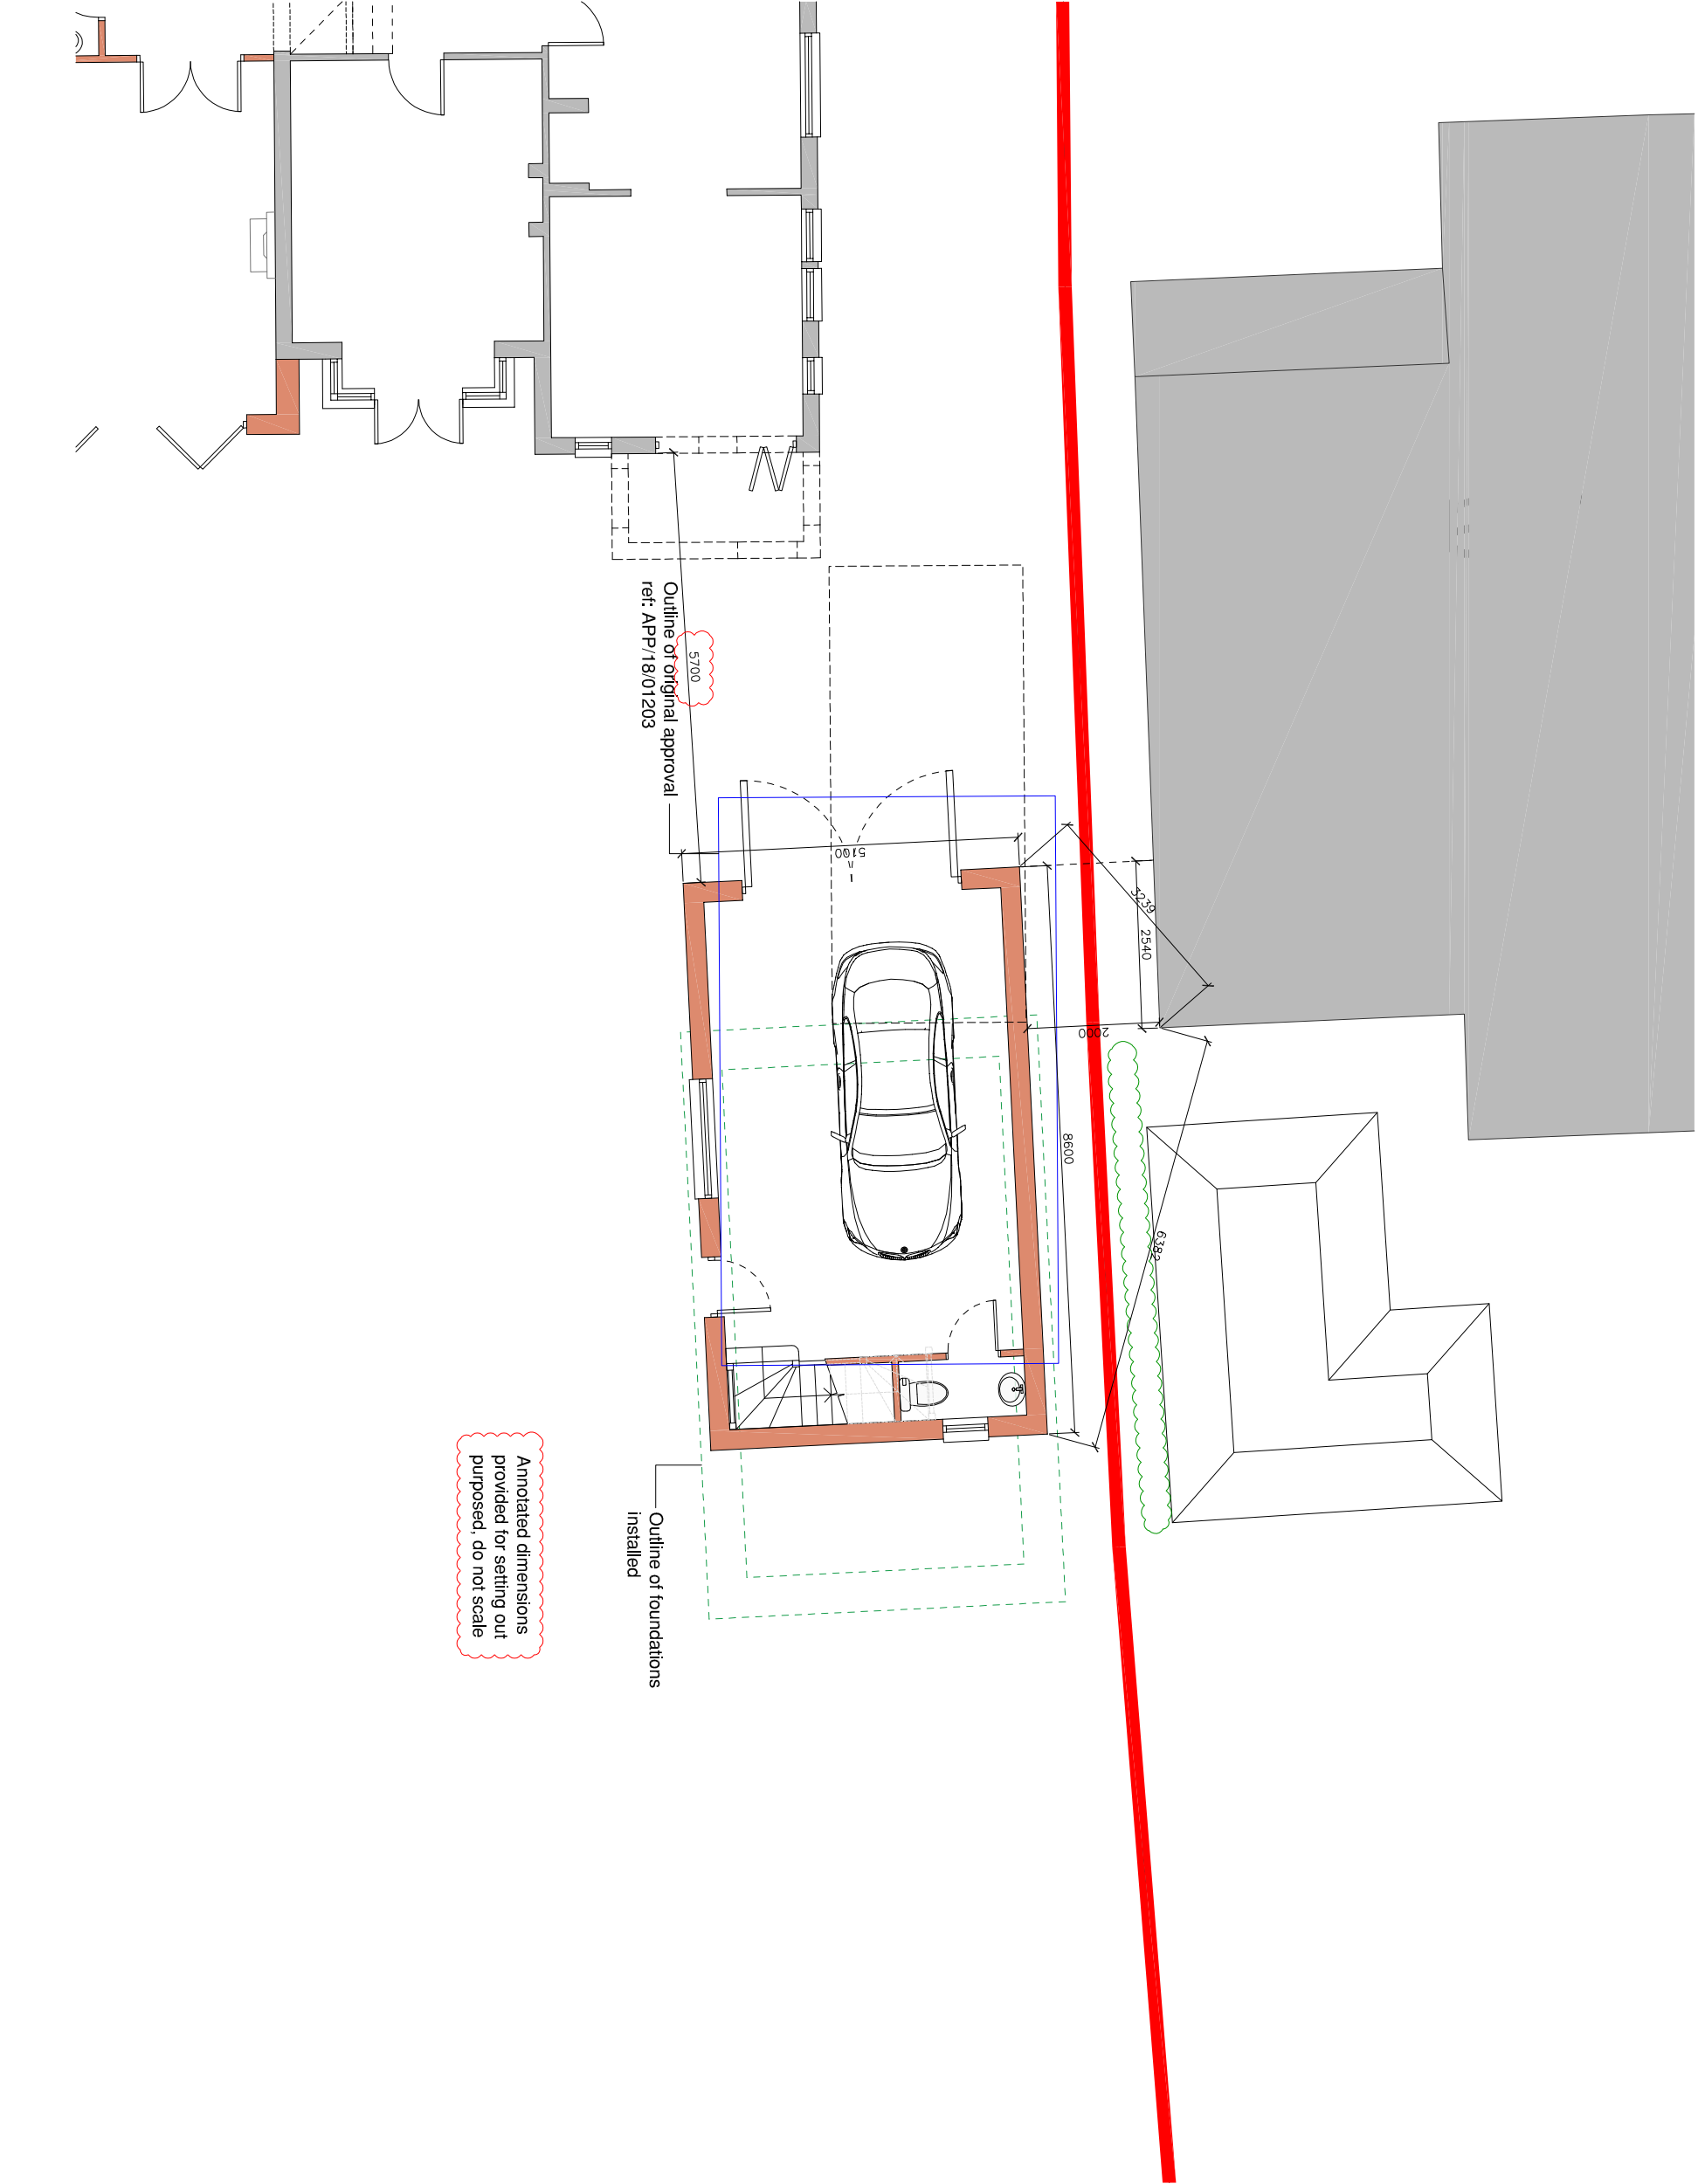

VR design			
PLANNING			
project13 Langstone Road Havant PO9 1RA			
detailSite Setting Out Plan			
dateJul 2022	statusPlanning	job no.	rev.
a1 scale: a3 scale As indicated	1005-PD104	B	

B Additional dimension and note added		06.10.22
A Neighbouring property offset from boundary adjusted to suit site measurements		17.08.22