



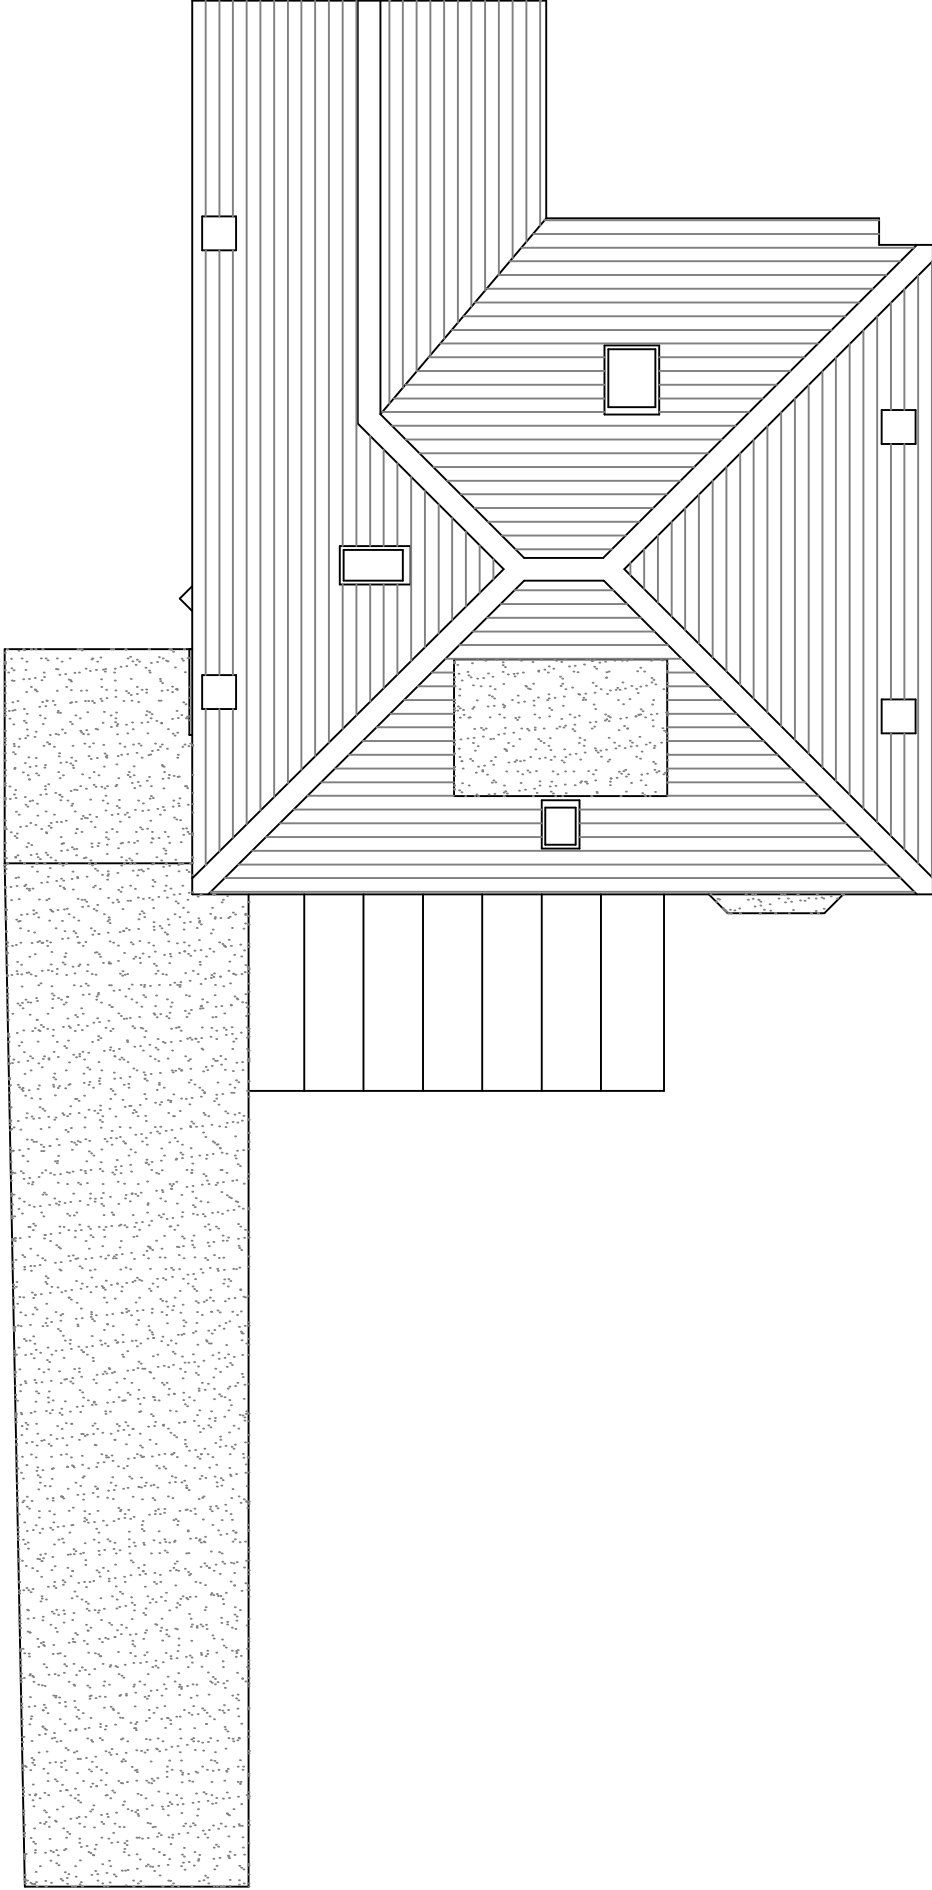

EXISTING ROOF

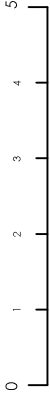

Copyright is reserved by NOW Survey and is issued on the condition that it is not copied or disclosed by or to any unauthorised persons without prior consent in writing from NOW Survey. All dimensions to be checked on site All structural elements to be specified by a suitably qualified structural engineer.	REV	DESCRIPTION			DRAWN	DATE	Drawing Ref		Drawing Title	
	-	Initial design			GBS	27.02.24	BCHWD11 03		11 Beechwood Ave	
							Scale at A2		Waterlooville	
							Scale at A4		Hampshire	
							1:50		PO7 7LR	
							Date		27 FEB 2024	
							Drawn by		GBS	