

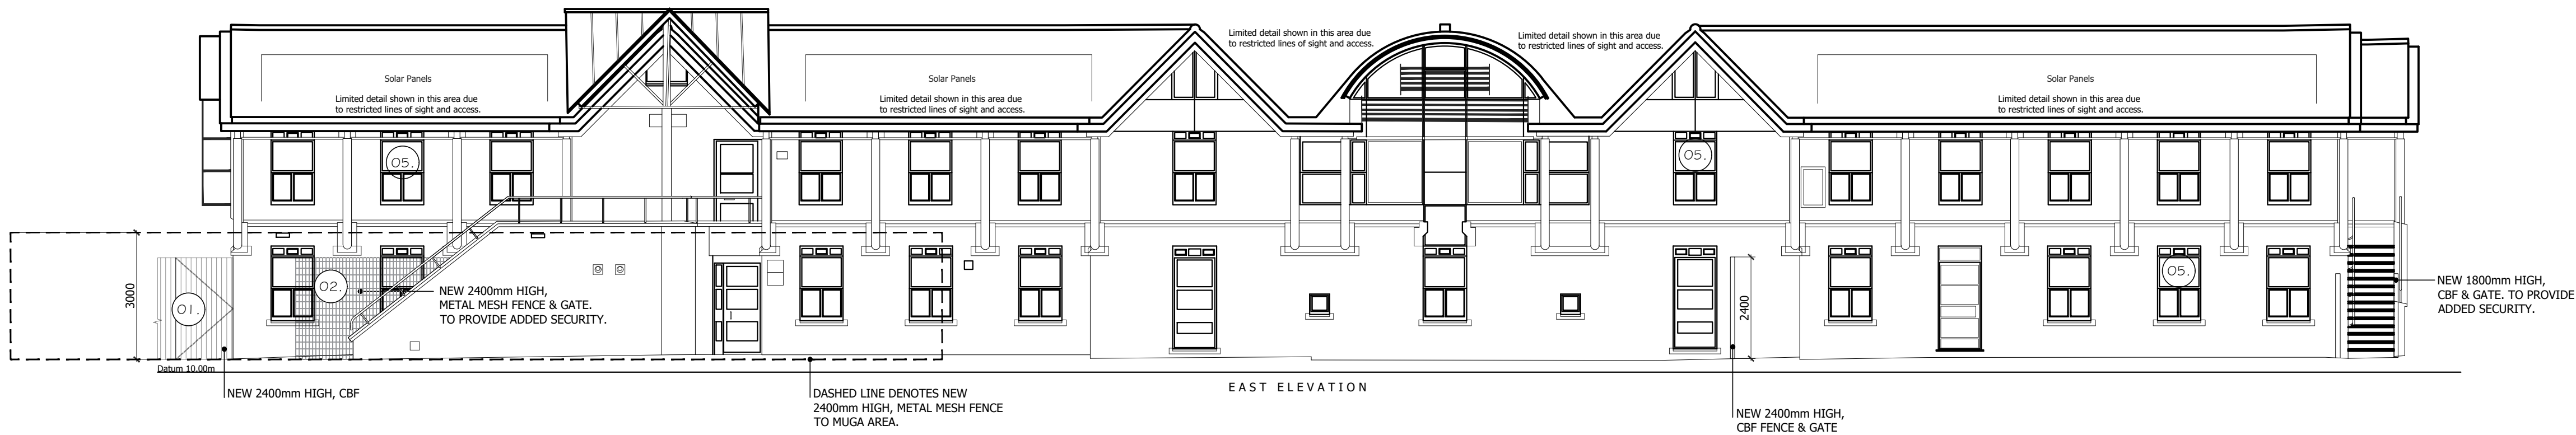


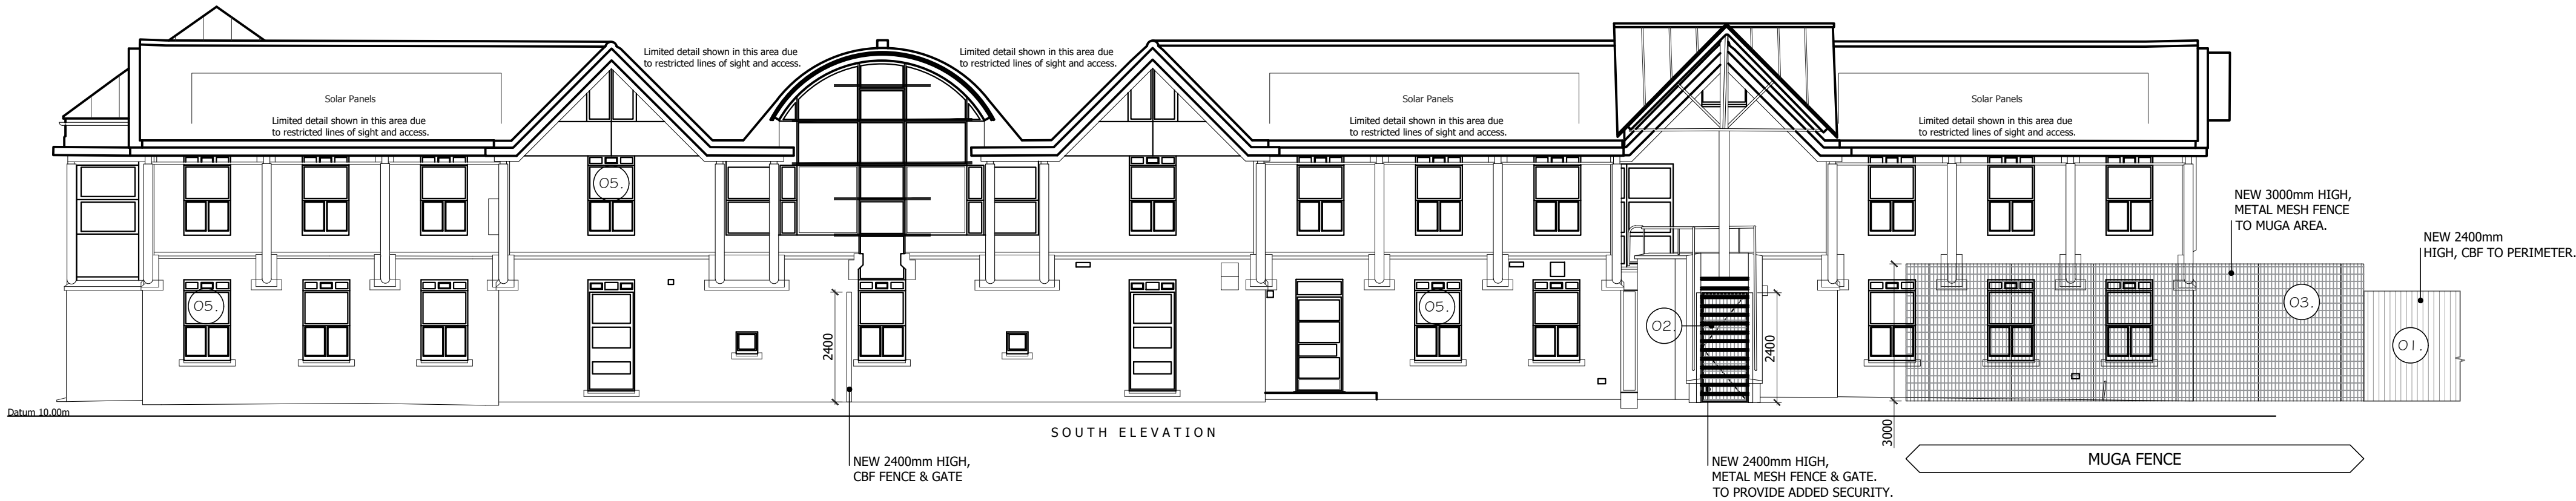

Client Approval						
X	A - Approved					
X	B - Approved with comments					
X	C - Do not use					
Rev.	Revision Note/Purpose of Issue	Drw By	Date	Chk By	Date	
A	Issued for Comments (FIRST ISSUE)	MW	12.09.23	HJG	12.09.23	
B	Issued for PLANNING	MW	28.09.23	HJG	28.09.23	
C	Issued for PLANNING	MW	25.10.23	HJG	25.10.23	
D	Issued for PLANNING	MW	26.10.23	HJG	26.10.23	
E	Issued for PLANNING	MW	09.04.24	HJG	09.04.24	

- SCHEDULE OF MATERIALS:**
- 01. NEW 1.8-2.4m HIGH, CBF & GATES.
 - 02. NEW 2.4m HIGH, METAL MESH FENCE & GATES.
 - 03. NEW 3m HIGH, METAL MESH FENCE & GATES.
 - 04. EXISTING FENCES & GATES TO BE RETAINED.
 - 05. ALL WINDOWS TO BE REPLACED WITH DOUBLE GLAZED, LIKE FOR LIKE ALUMINUM WINDOWS
- ALL OTHER MATERIALS TO REMAIN UN-CHANGED**

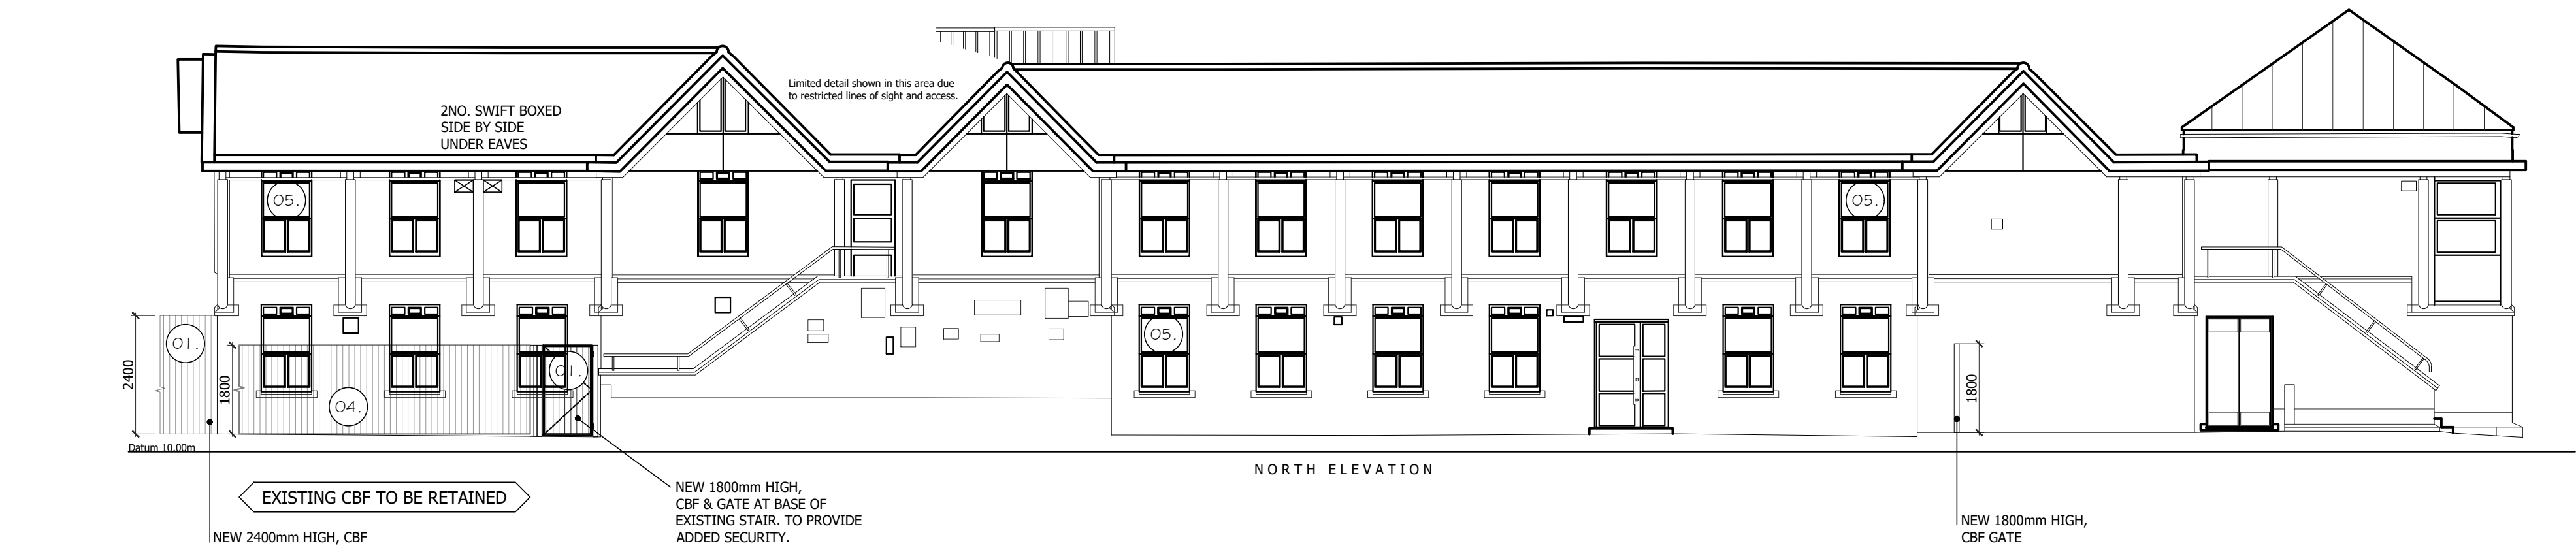

Client	OUTCOMES FIRST GROUP					
Job title	McCormack House School 56a East Street, Havant					
Drawing title	Elevations Proposed					
Drawn	Date	Checked	Date	Scale at A1		
MW	Sept. 23	HJG	Sept. 23	1:100		
Job No.	Pro.	Org.	Zone	Level	Type	Role
23-086	MCH	MHA	ZZ	XX	DR	A
Purpose of issue				No.	Rev.	
				0220	E	

PLANNING