


PHYSICAL SCALE IN METERS @ 1:100

NOTES:
This drawing has been produced solely for PLANNING/DESIGN.
Do not Scale from this Drawing except for planning purposes.
Any drainage runs shown are presumed and to be checked on site before commencement of works.
This drawing is the copyright of MF Designs Ltd.

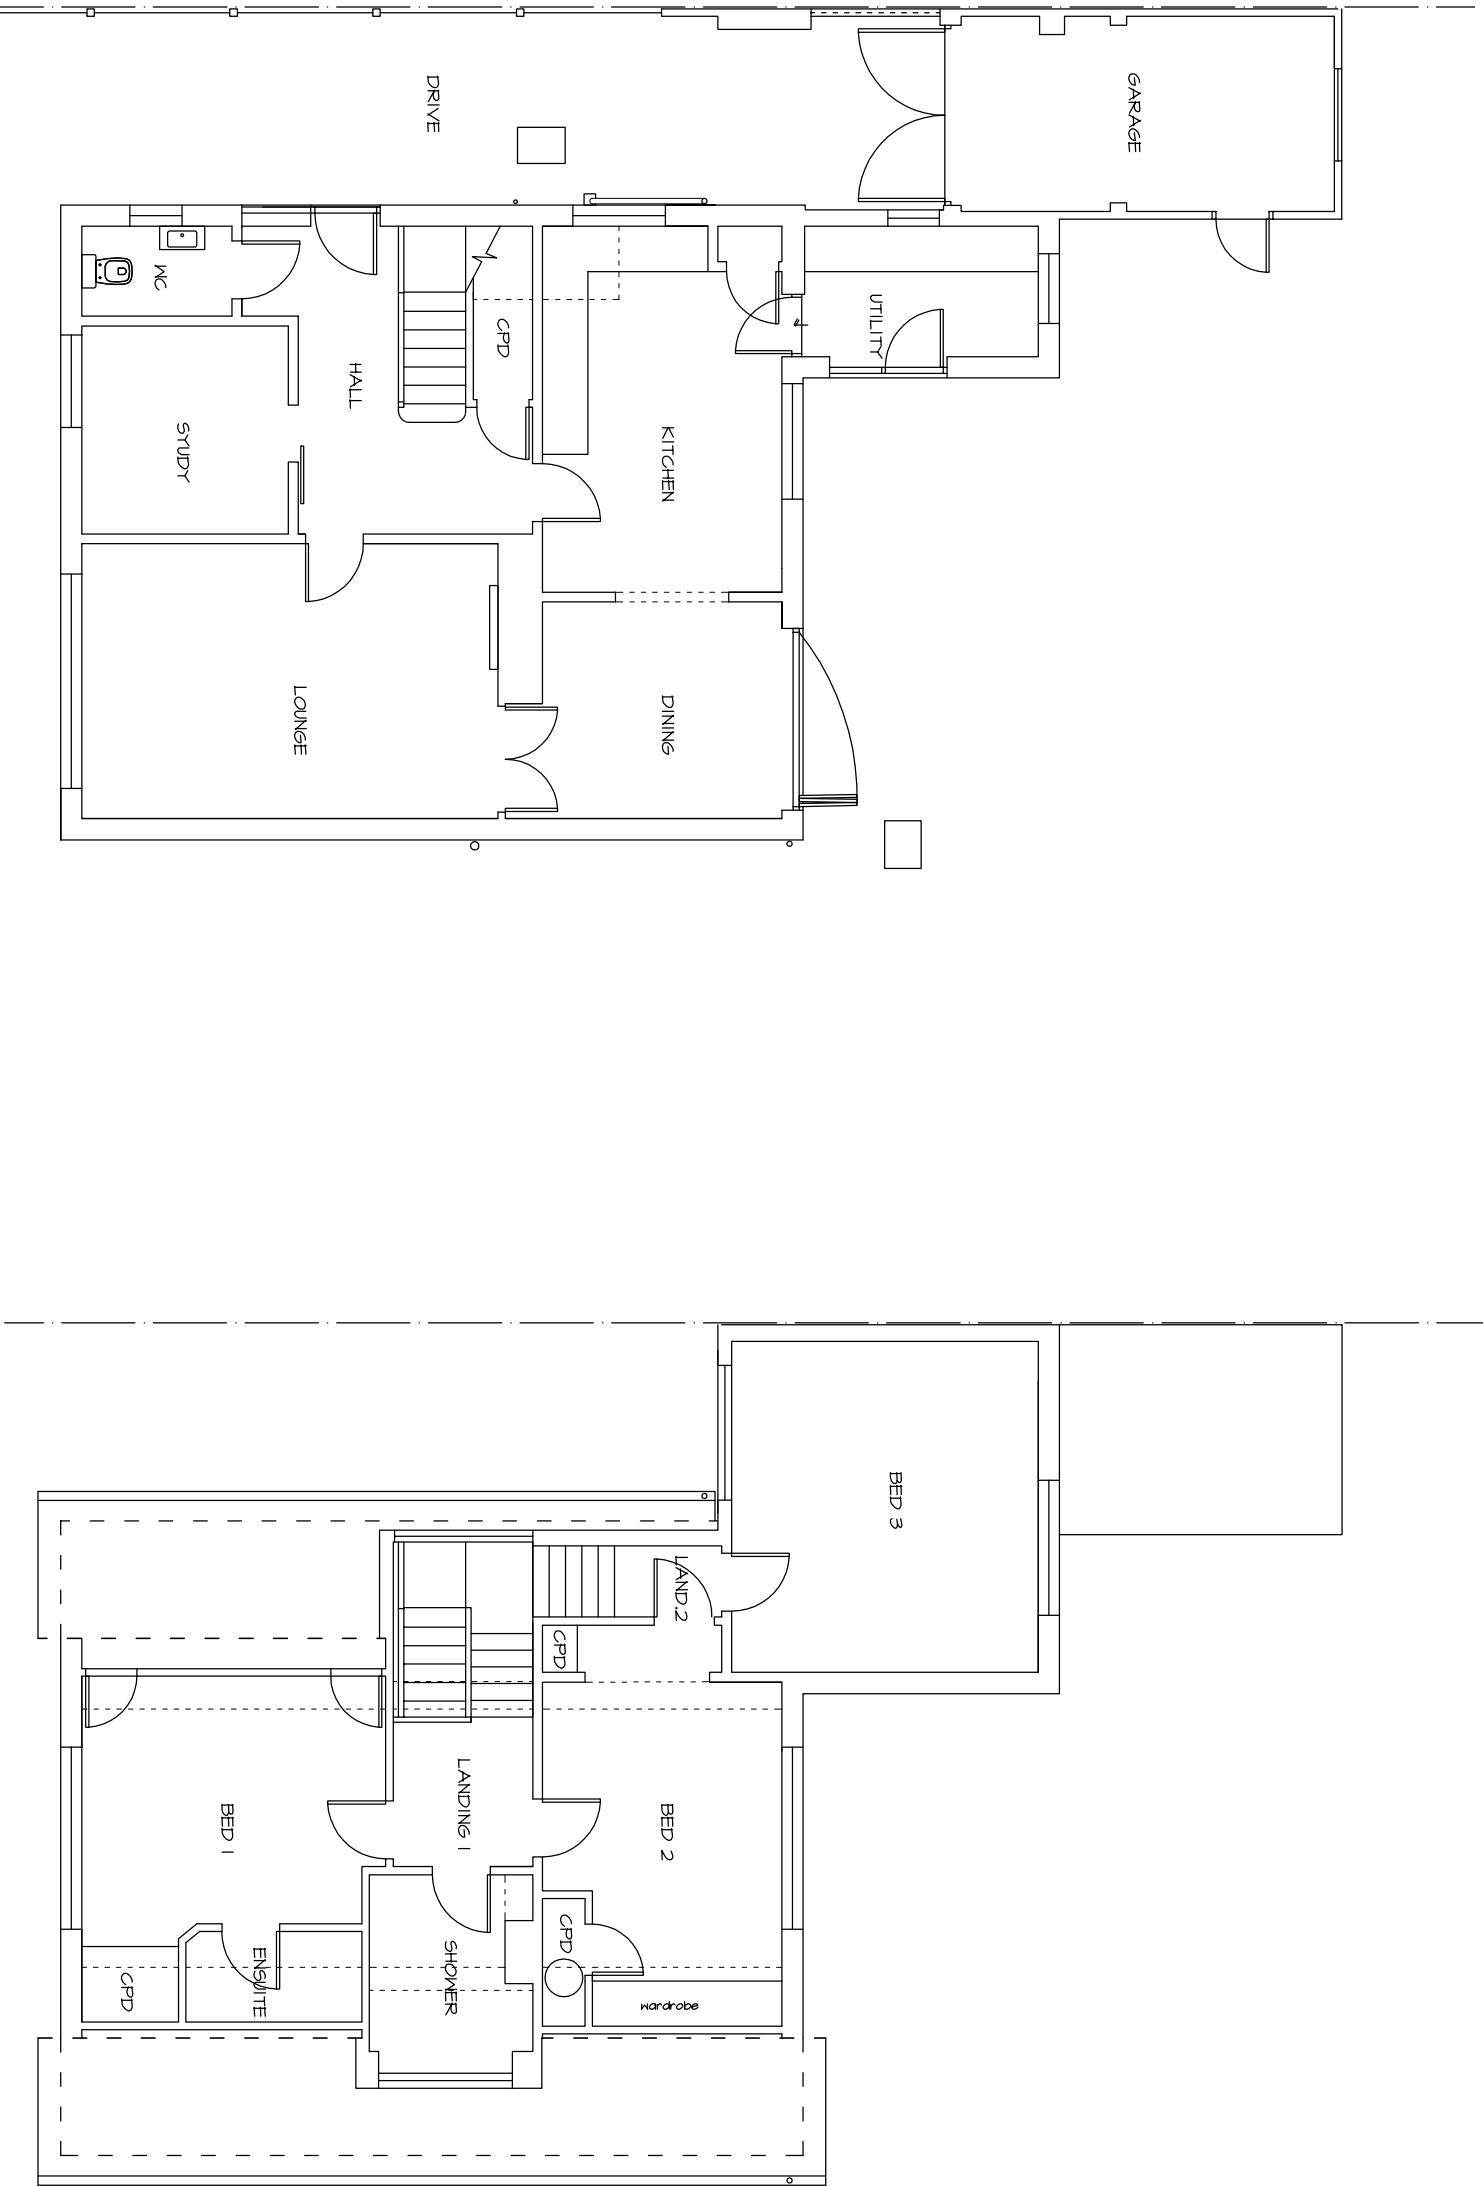

Existing Ground

Existing First

mf designs ltd

Chartered Architects



EXISTING SURVEY - 14 Garland Avenue, Emsworth. PO10 7QA