



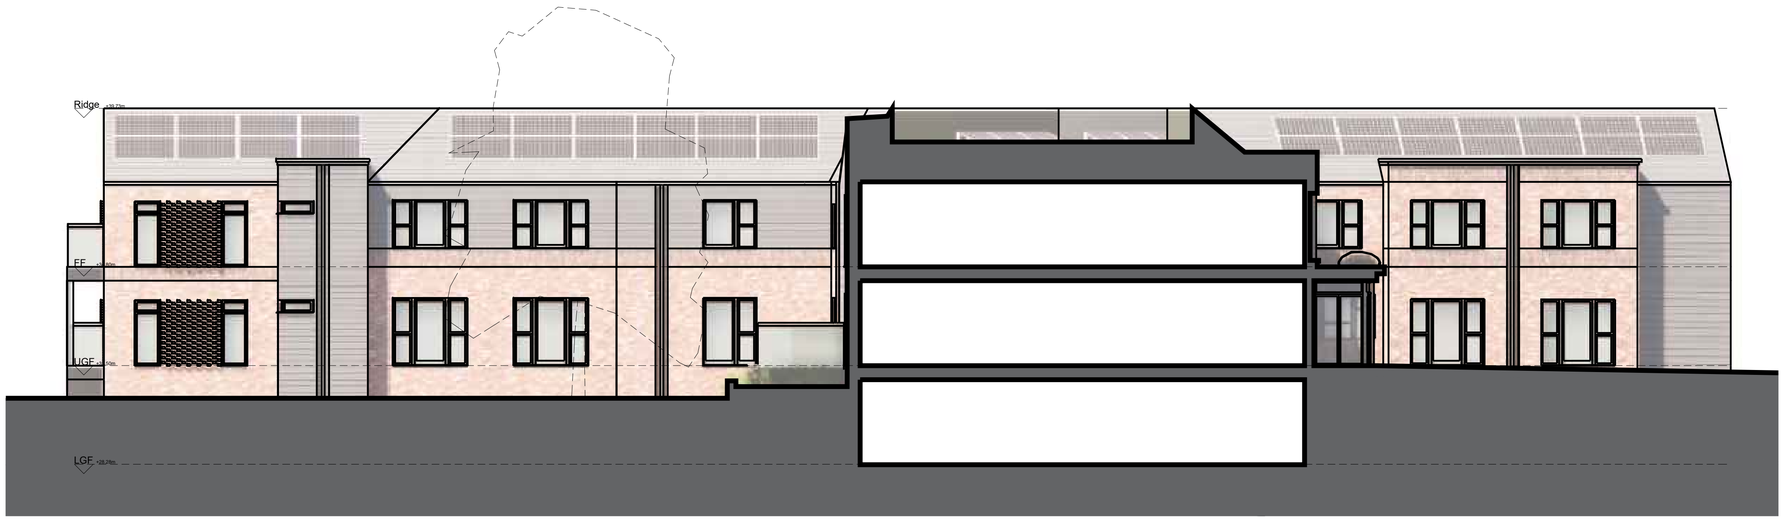

(E) PROPOSED SECTIONAL ELEVATION SOUTH

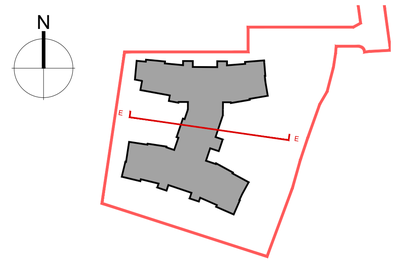

SITE LOCATION PLAN 1:1250@A1

0 1m 5m 10m

SCALE 1:100@A1

Revision

A	15-06-2023	LL	ISSUED - Draft Planning
B	05-02-2024	LL	HIGHWAYS. CHANGES

project name: HELMSLEY HOUSE, BARTONS ROAD, HAVANT

drawing reference: 78 BED RESIDENTIAL CARE HOME
PROPOSED SECTIONAL ELEVATION SOUTH (E)

job number: M9437

drawing number: APL013

revision: B

status: PLANNING

cad ref: M9437_APL009-14_PlanningIssue_Elevations and Section_Bartons Road_1-100@A1.dwg

date: JUNE 2023

sheet:

drawn: LL

scale: 1:100@A1

checked: -

Use figured dimensions only. All levels and dimensions to be checked on site. This drawing is to be read in conjunction with all other relevant drawings and specifications.
Hunters is a trading name of Hunter & Partners Limited.
© Hunter & Partners Limited. All rights reserved.

hunters
Space One Beadon Road
London W6 0EA
T 020 8237 8200
F 020 8741 2814
mail@hunters.co.uk
www.hunters.co.uk