



Proposed schedule of materials:

- 1 Slate roof tiles
- 2 Render, K-rend or similar product
- 3 Aluminum windows to match existing
- 4 Roof light (Velux or similar product)
- 5 Aluminum doors
- 6 Weatherboard cladding
- 7 Frameless glazed balustrade

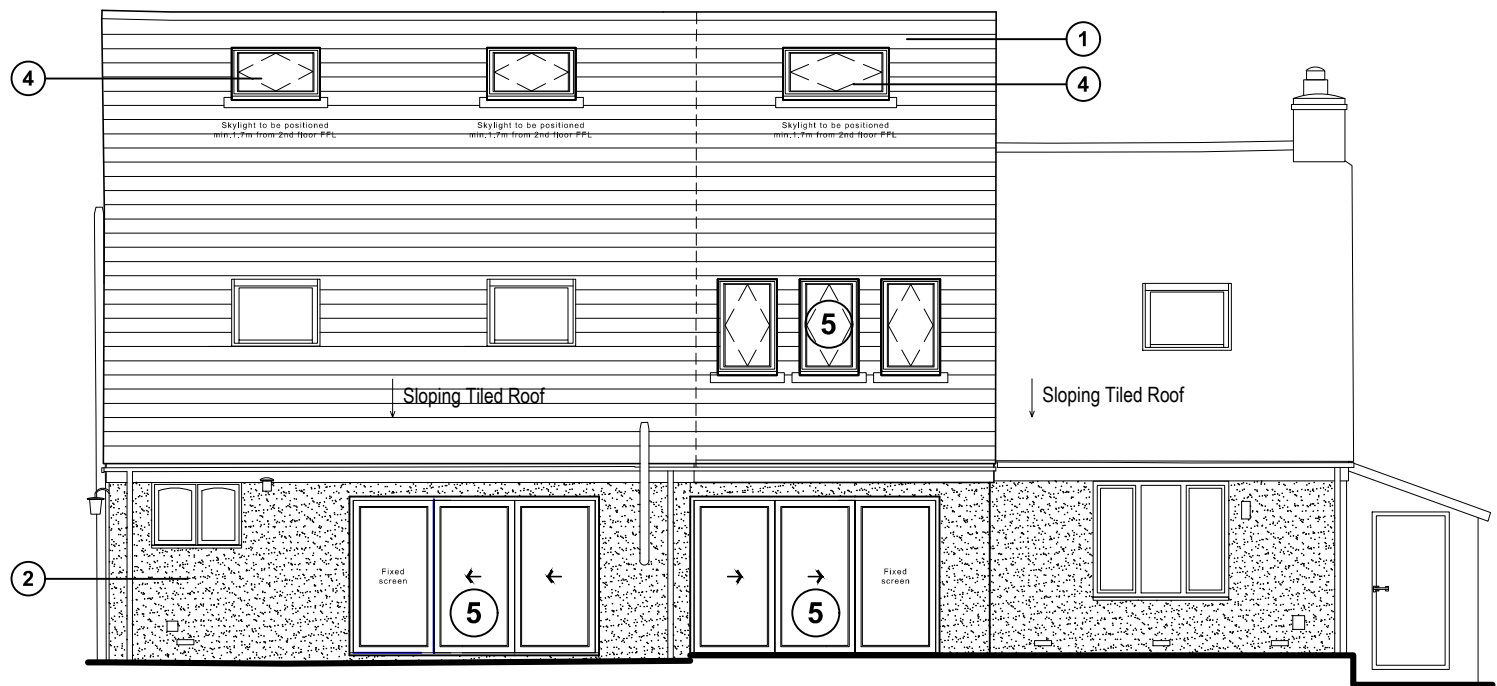


Rear (north) elevation

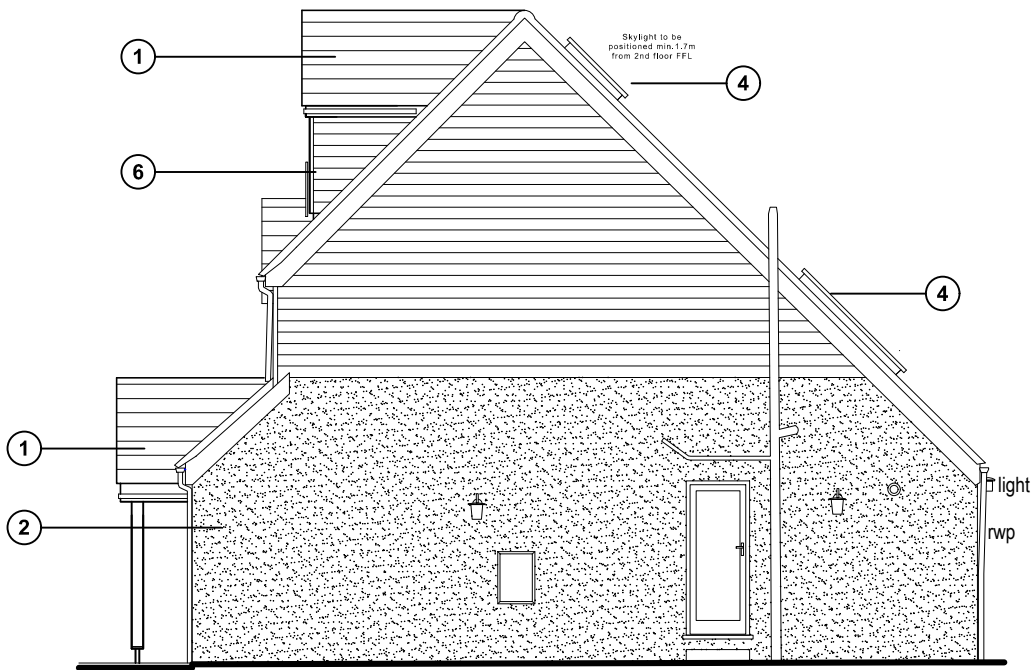

Side (east) elevation



Front (south) elevation

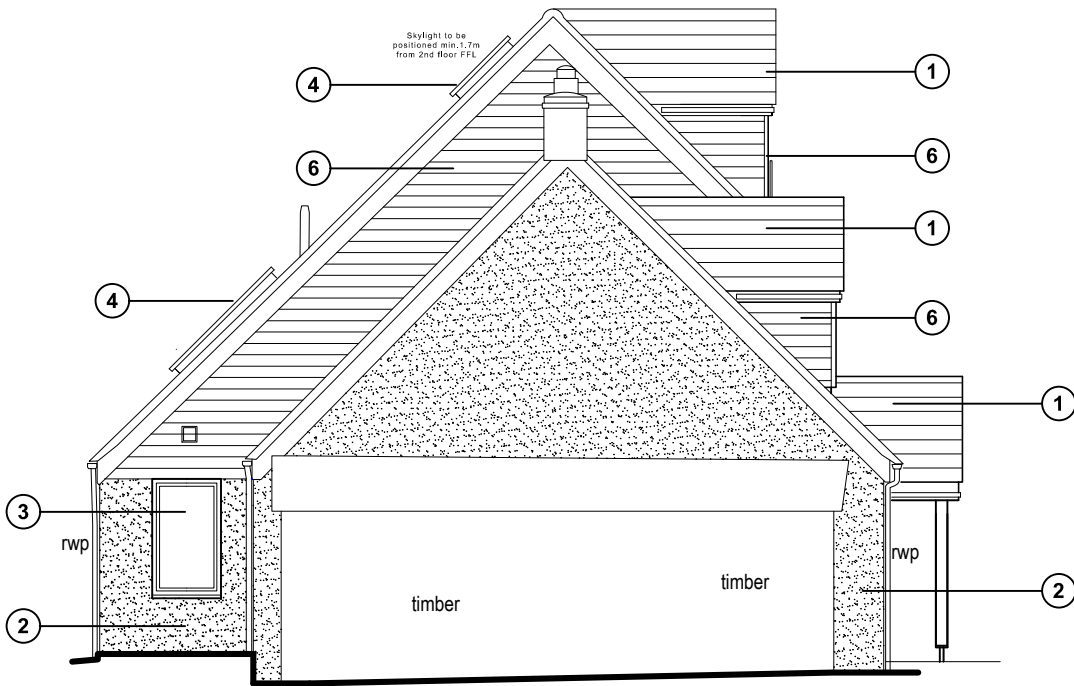

Side (west) elevation

Proposed elevation scale 1:100



For MR & MRS FALLA	Title PROPOSED ELEVATIONS	Office Tel: 01243 933732
Project PROPOSED EXTENSIONS AT 1A WOODLANDS AVENUE, EMSWORTH, PO10 7QB	Date APRIL 2022	Email: admin@jb-architecturedesign.com
	Drawn JB	Web: www.jb-architecturedesign.com
	Scale 1:100 @ A3	
	Checked -	
	Job Number PL 597.22	Revision -03 E

